

NOTES
WRITTEN DIMENSIONS TO BE TAKEN IN PREFERENCE TO SCALE.
AND ARE TO BE CHECKED ON SITE PRIOR TO COMMENCING WORK.
THIS DRAWING IS TO BE READ IN CONJUNCTION WITH ALL OTHER DOCUMENTS RELATING TO THIS PROJECT.
ANY DISCREPANCIES ARE TO BE REFERRED IMMEDIATELY TO THE PROJECT DESIGNER.
THIS DRAWING IS COPYRIGHT AND SHOULD NOT BE USED OR REPRODUCED WITHOUT PERMISSION.
IT IS THE CONTRACTOR'S RESPONSIBILITY TO ENSURE COMPLIANCE WITH THE BUILDING REGULATIONS.

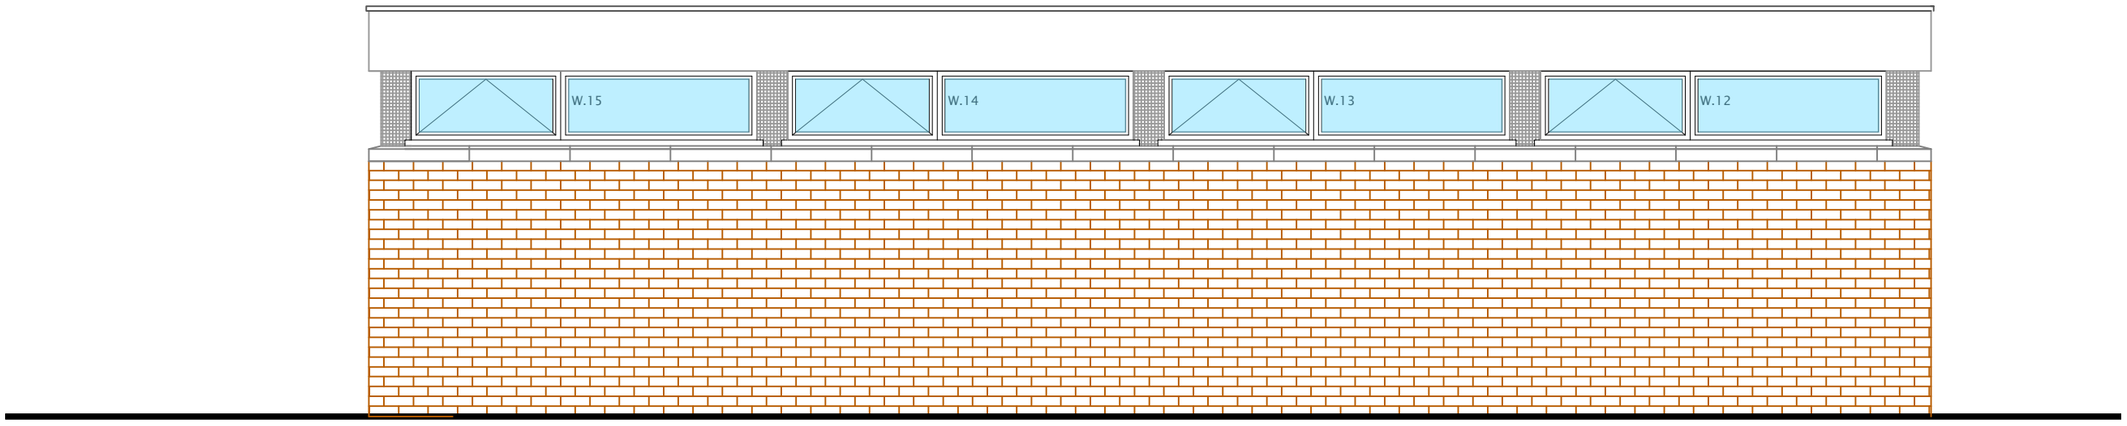

EXISTING WEST ELEVATION

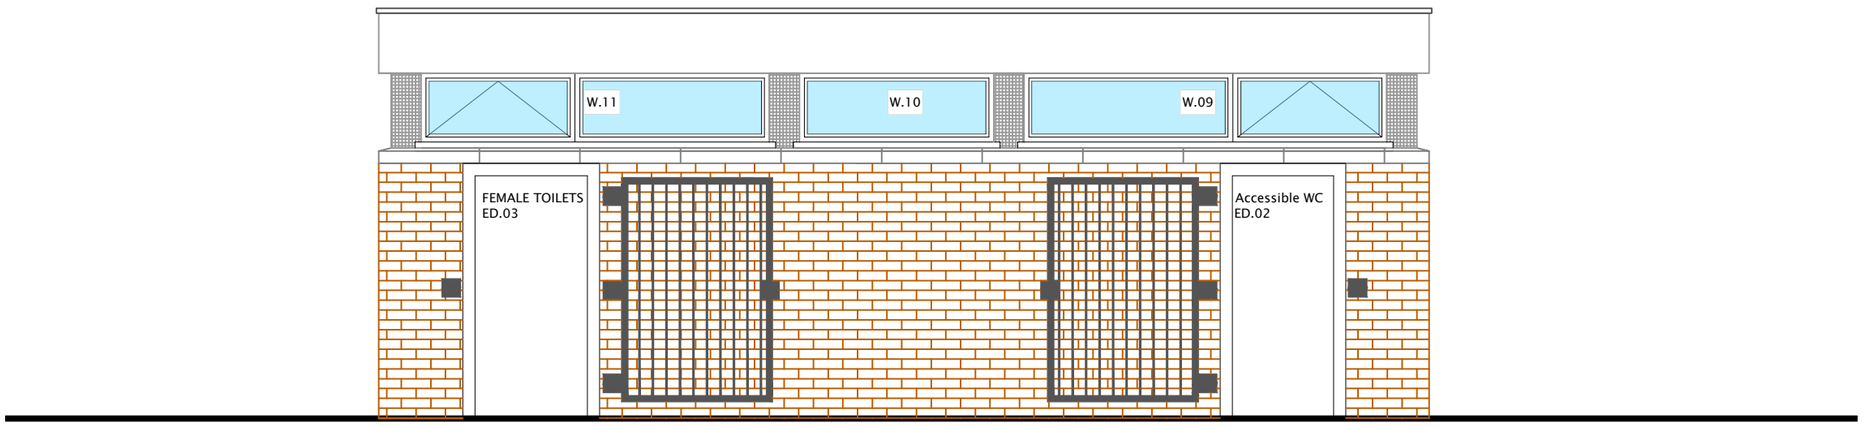

EXISTING SOUTH ELEVATION

Scale bar (m)
0
0.5
1
1.5
2
2.5
5

REV DESCRIPTION DATE

PROJECT
BLAKES ROAD PUBLIC CONVENIENCES
FELPHAM
BOGNOR REGIS

DRAWING TITLE
EXISTING SOUTH AND WEST ELEVATIONS

CLIENT
ARUN DISTRICT COUNCIL

SCALE	DRAWN BY	DATE
1:50 @A3	KMS	AUG 17

DWG NO 704/302 **REV.**

Unit 3b Woodhorn Business Centre
Woodhorn Lane
Oving Chichester
West Sussex PO20 2BX
Tel 01243 774764
www.sloaneandbrown.co.uk

CHARTERED BUILDING SURVEYORS
SLOANE & BROWN
ARCHITECTURAL SERVICES