



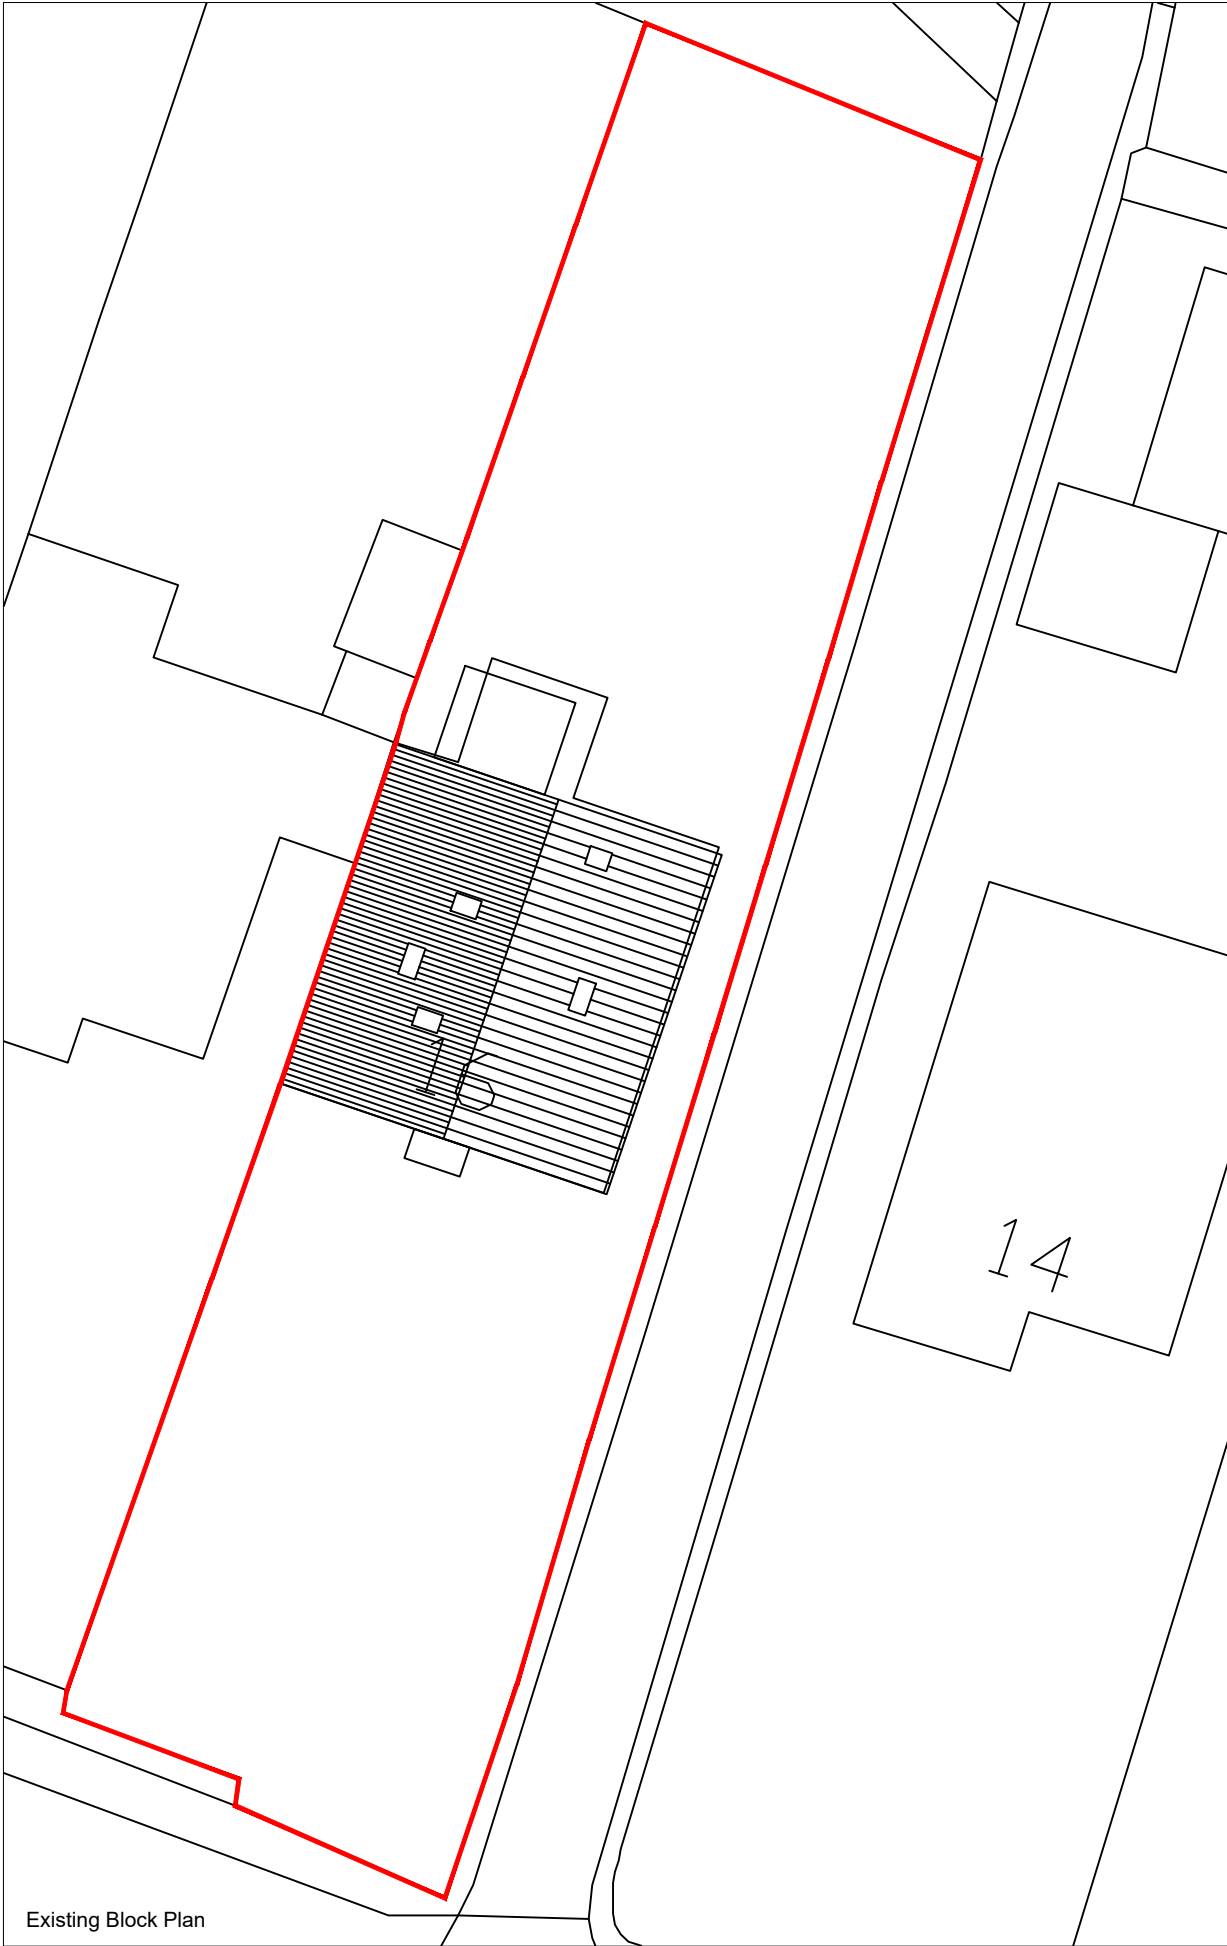


Existing Block Plan

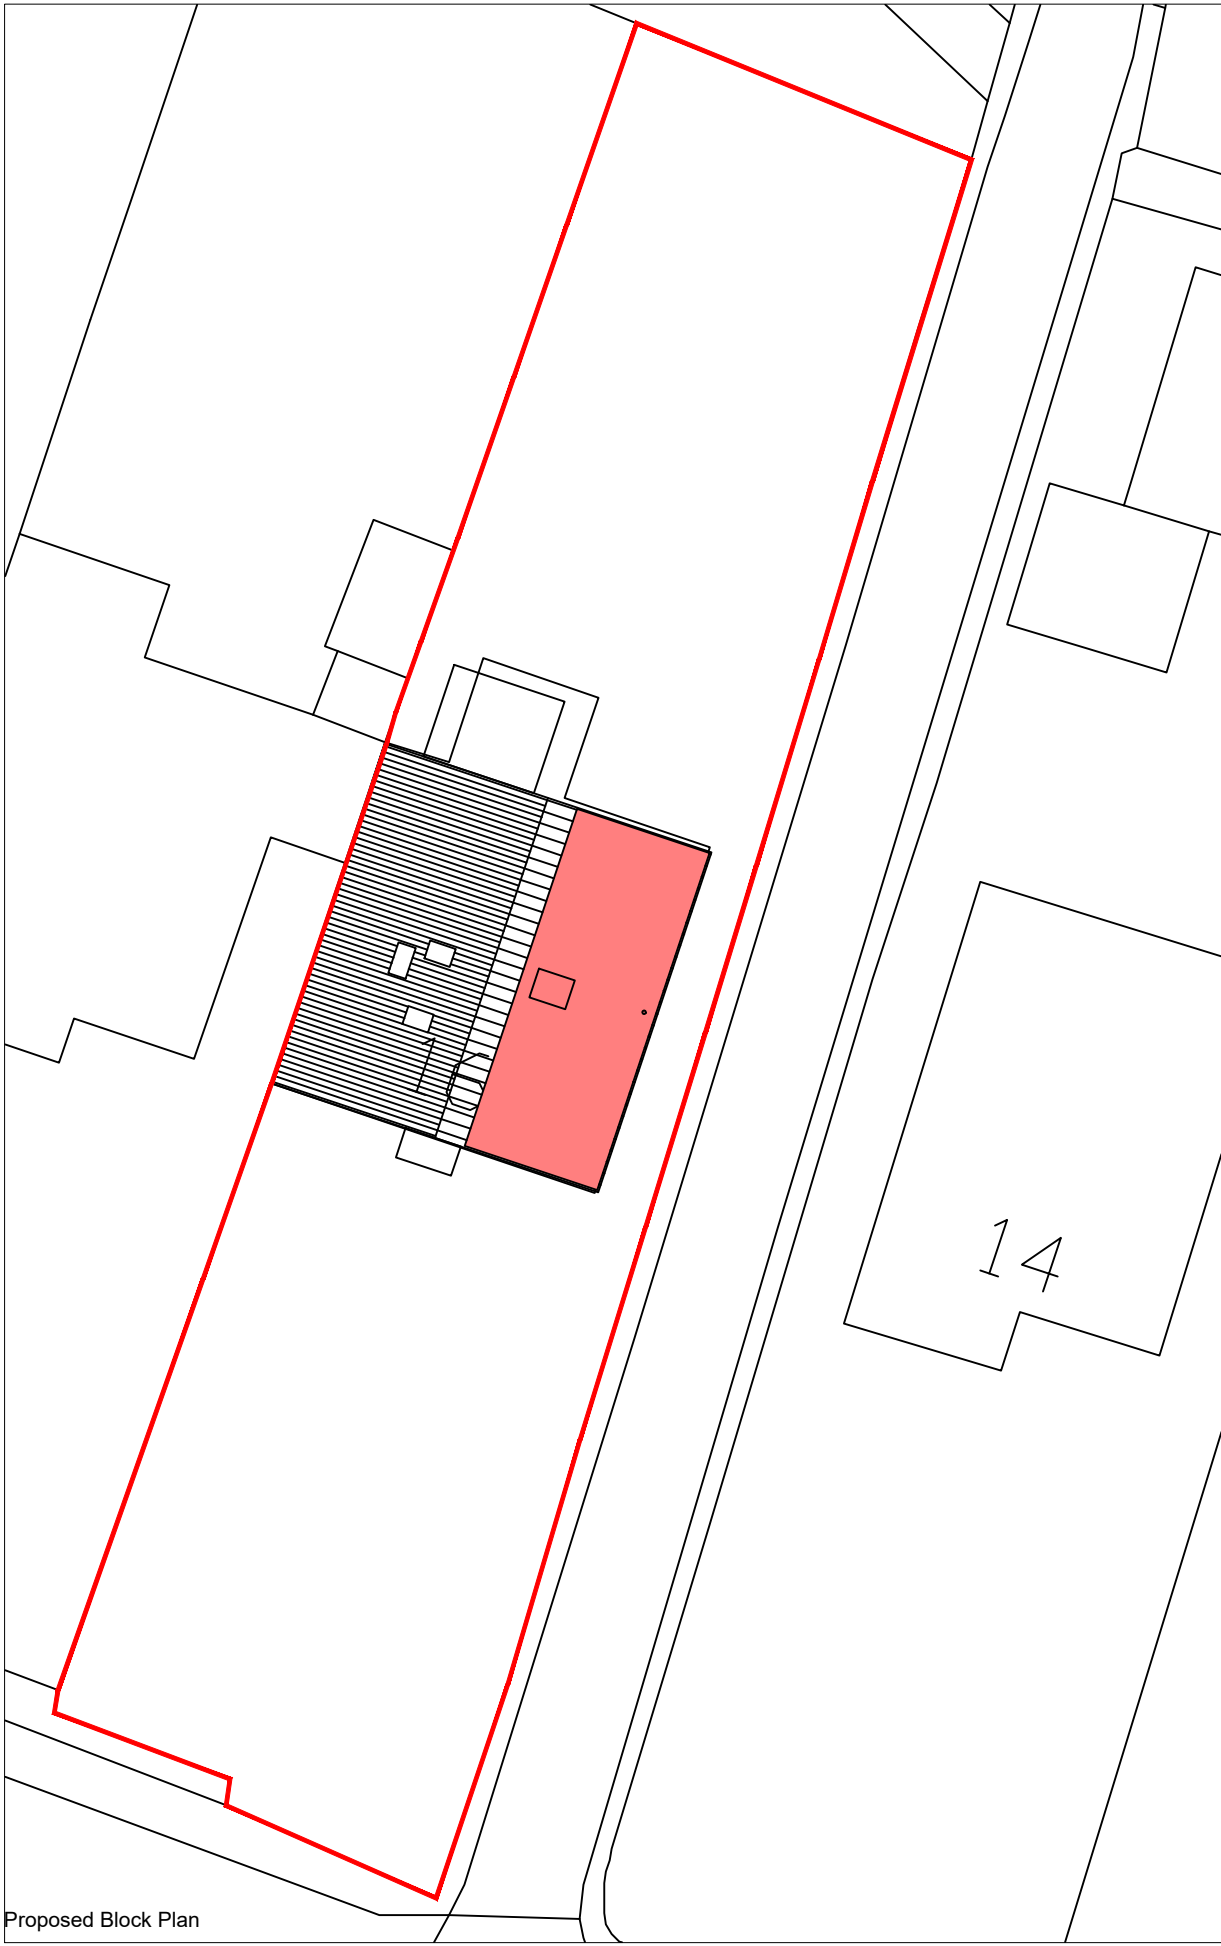

Proposed Block Plan

CDM 2015 Health & Safety Information:
This information relates only to 'Significant Hazards' identified on this drawing
and is to be read in conjunction with the Designer's Risk Assessment Register.

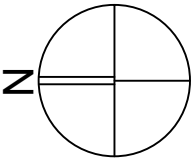

Proposed Dormer Extension

Emma Pinder Architects Ltd 2 Oak Tree Lane, Chichester West Sussex, PO20 3GU T 07809 621606 E epinder@epinderarchitects.co.uk		Client's Name Mr & Mrs Hills	Job Title 16 Firs Avenue, Felpham	Drawing Title Existing and Proposed Block Plans	Scale 1:250@A3	Drawn EP	Checked GP	Date 22.11.19	Status APPROVAL	Job No 0031	Drawing No BLK	Rev
---	--	---------------------------------	---	---	-------------------	-------------	---------------	------------------	--------------------	----------------	-------------------	-----