


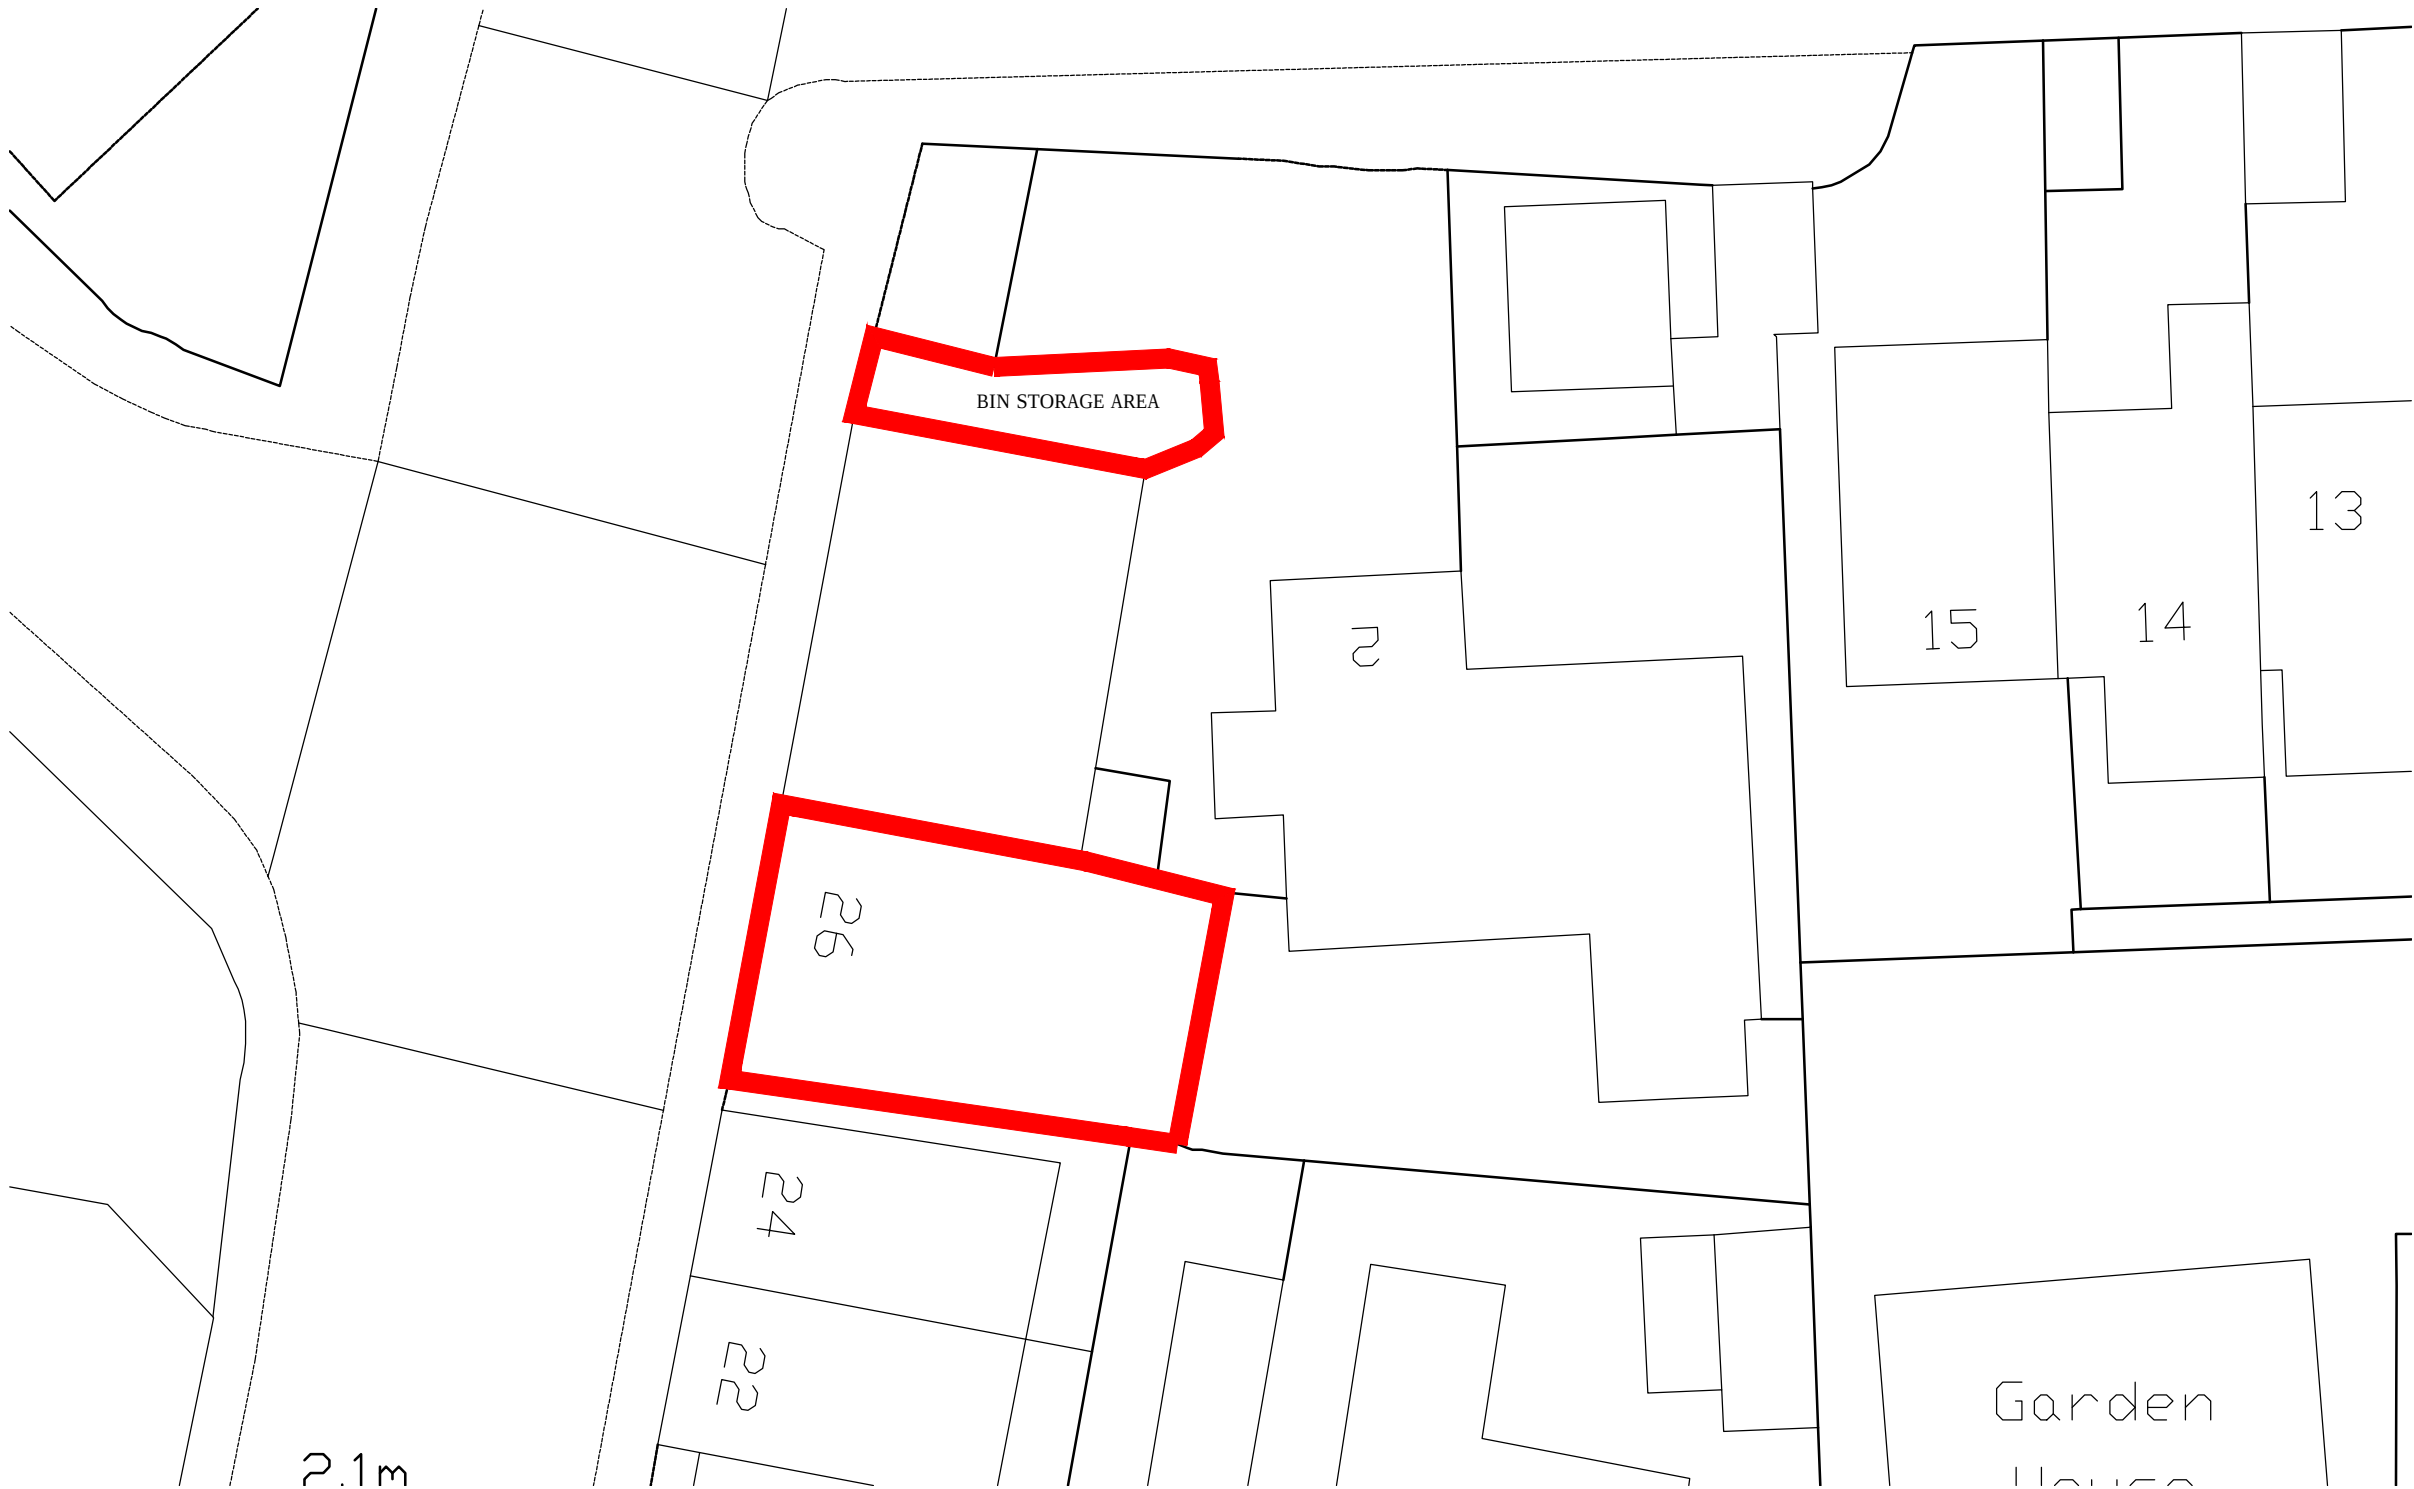

SITE PLAN(1:200)

