




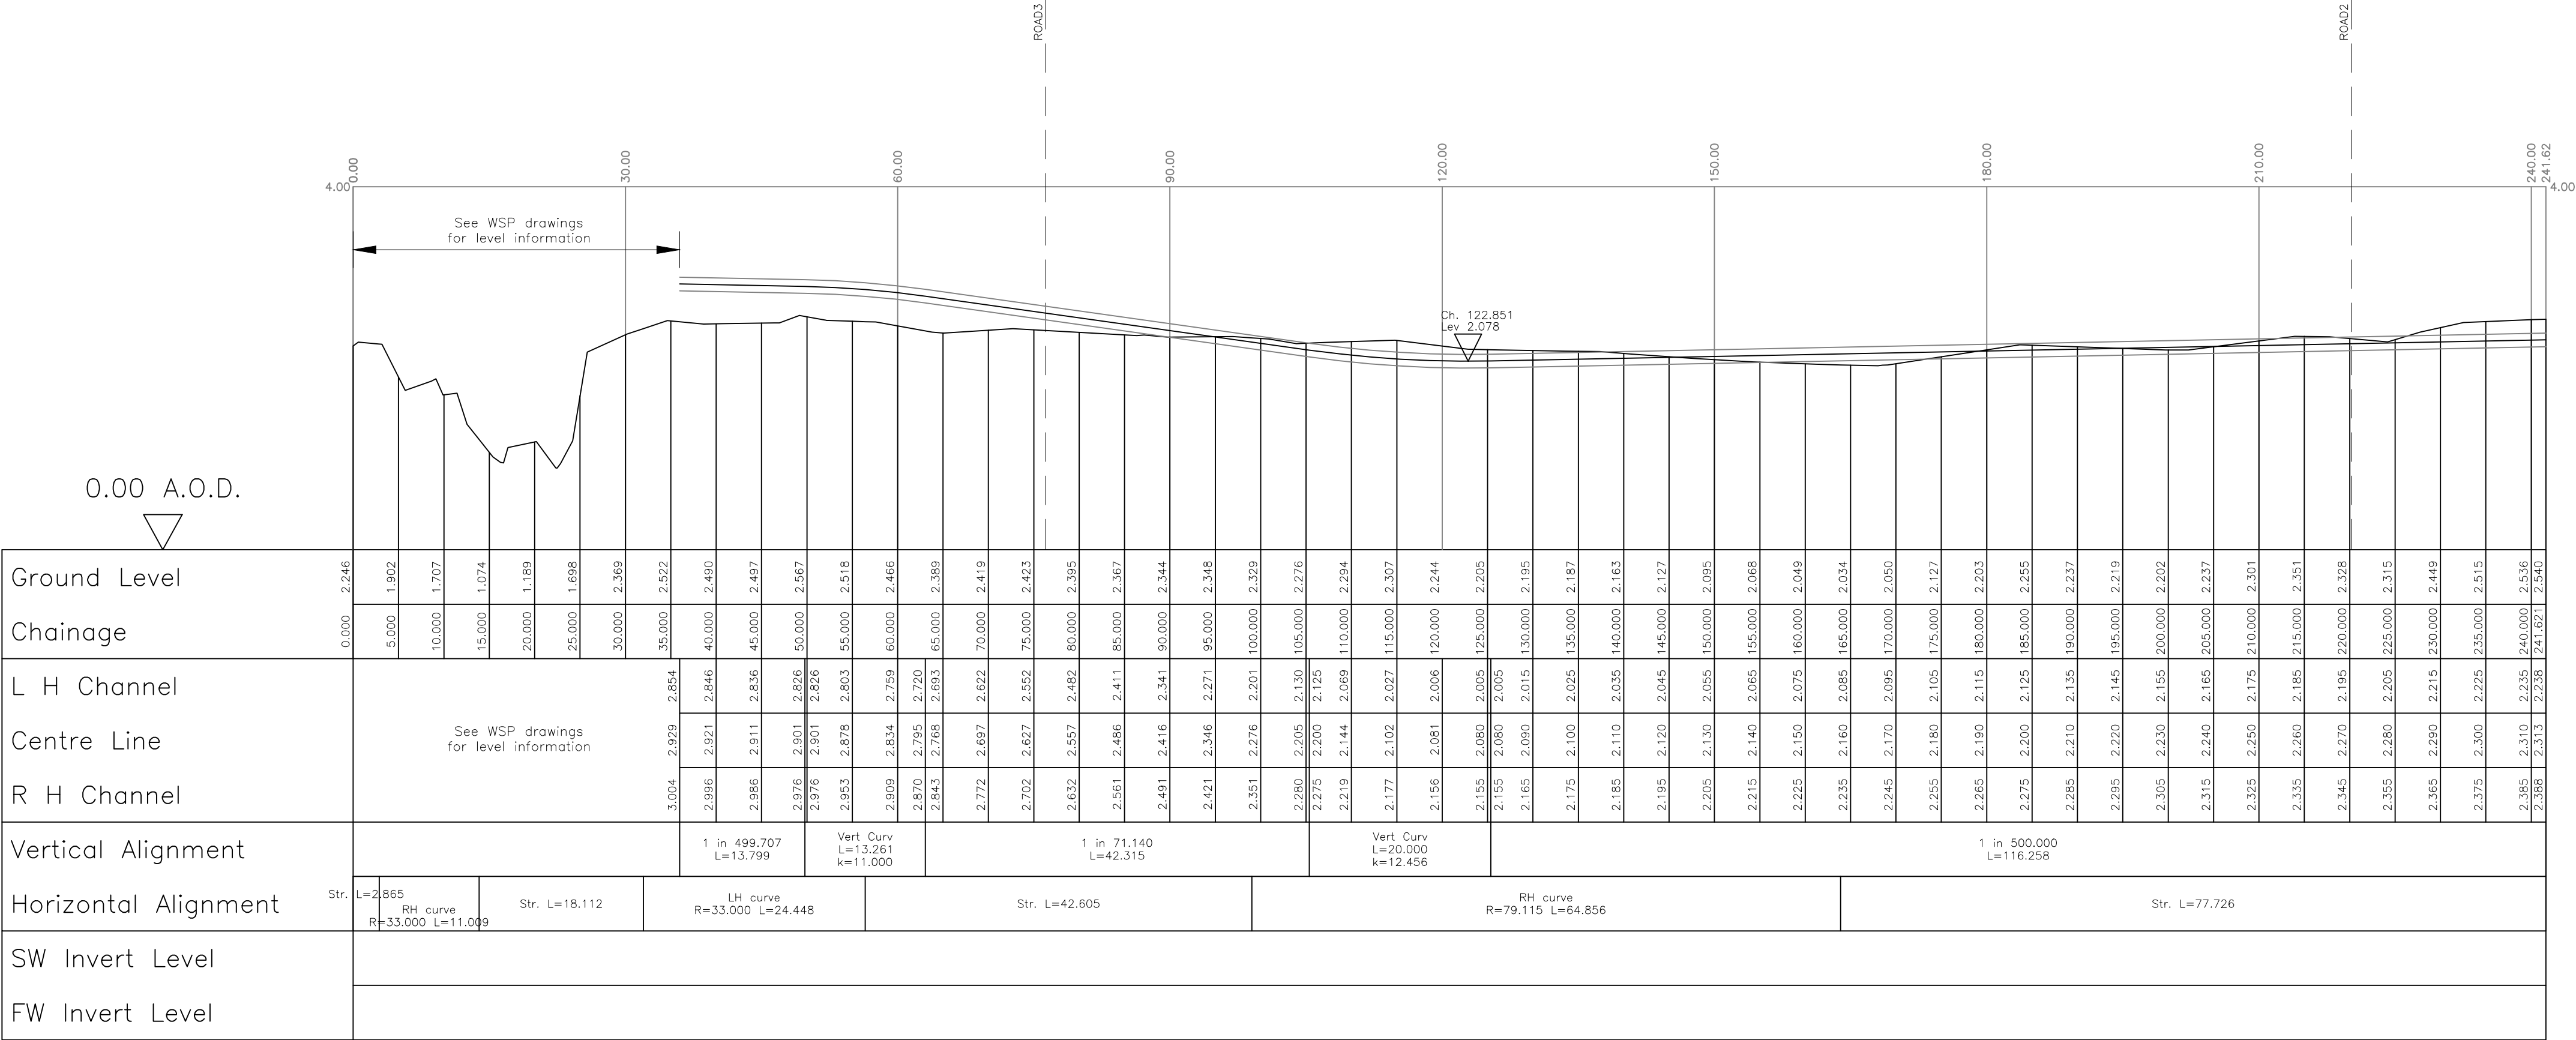

Road 1
Horiz. 1:500 Vert. 1:50

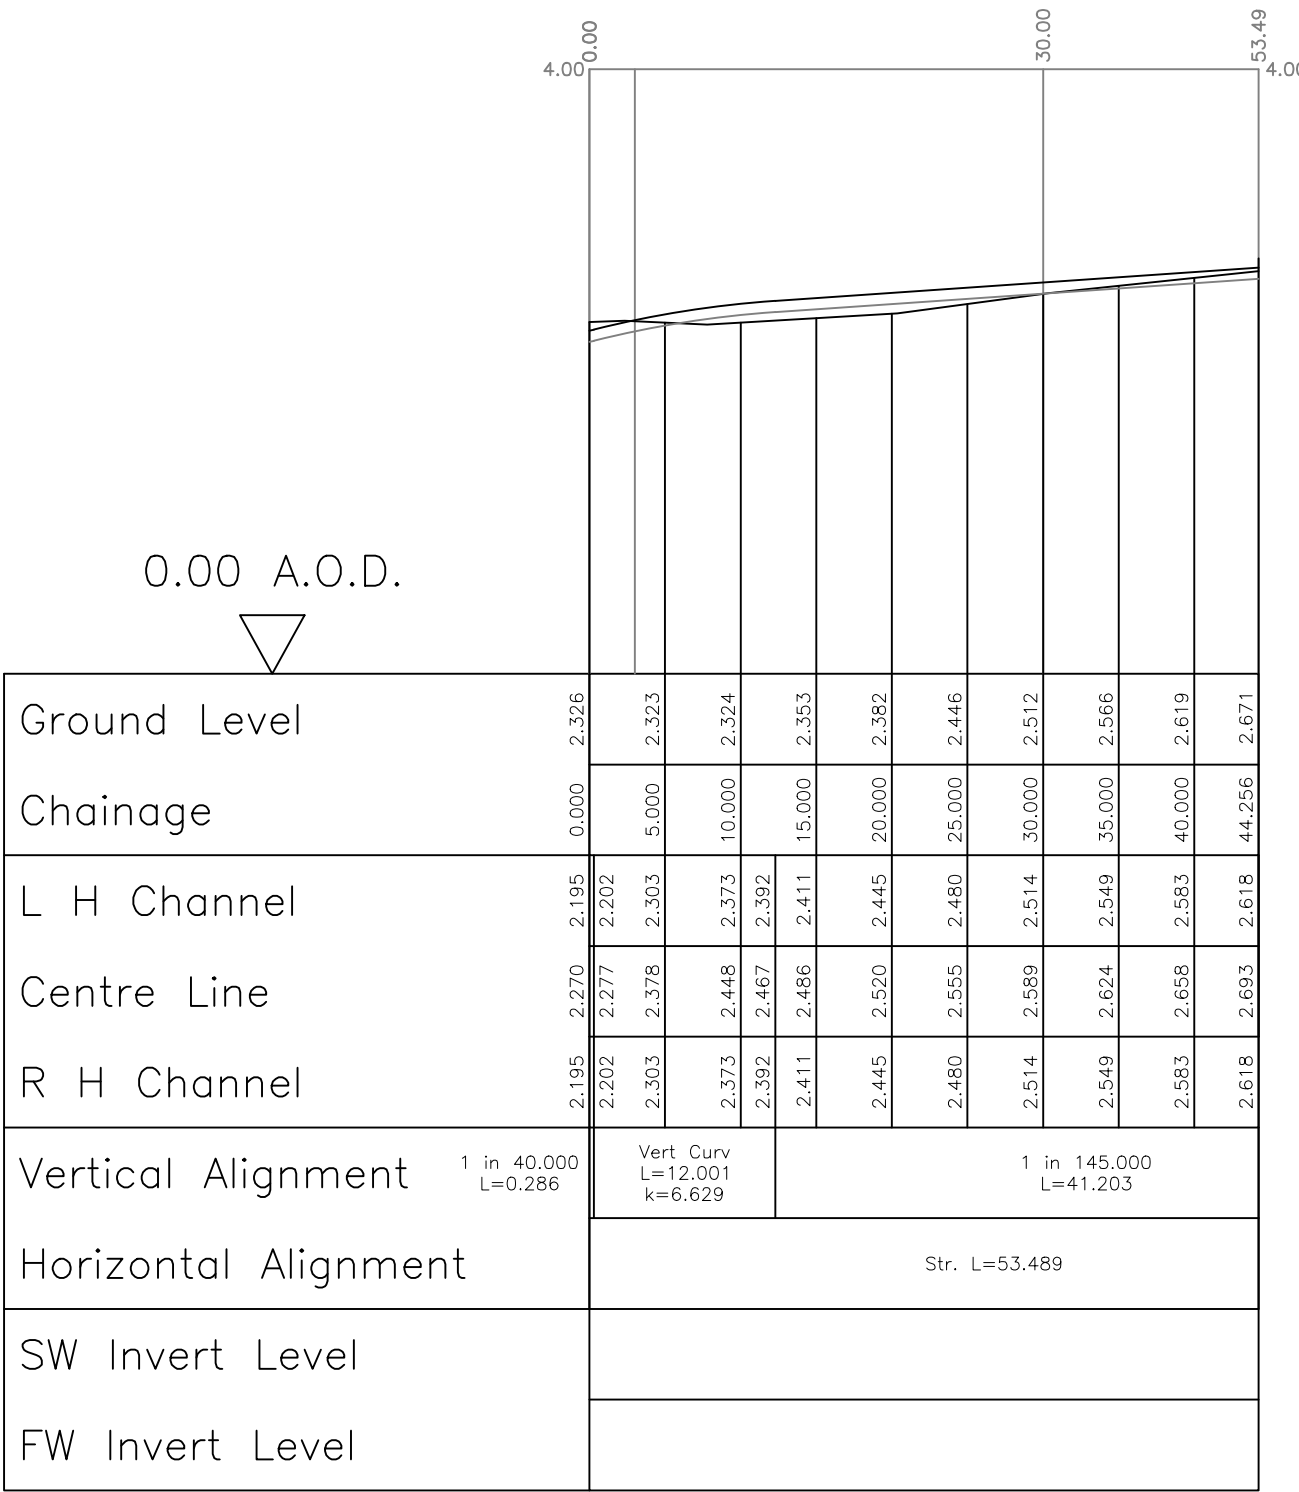

Road 2
Horiz. 1:500 Vert. 1:50

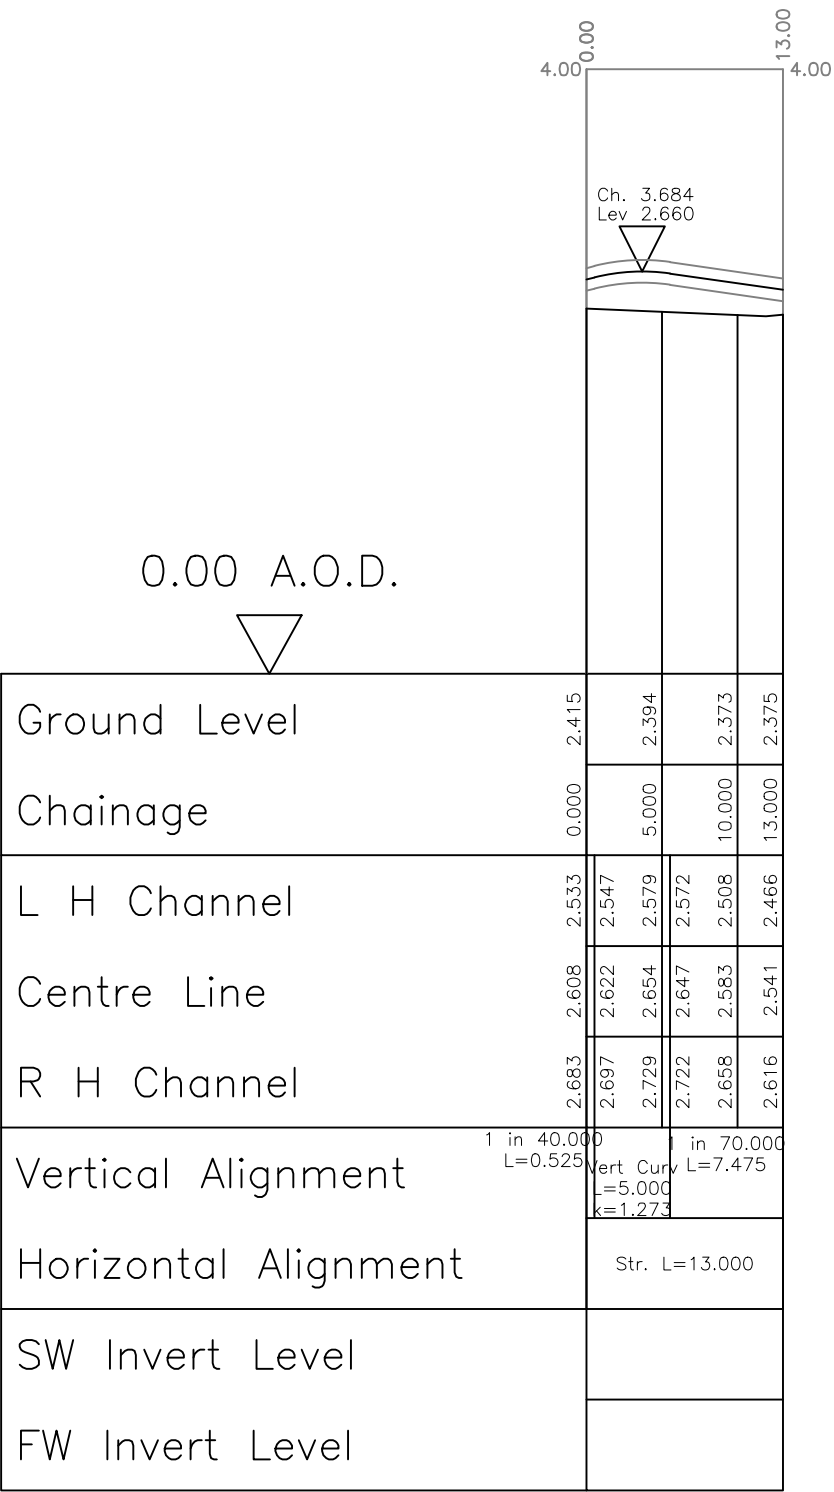

Road 3
Horiz. 1:500 Vert. 1:50

PRELIMINARY

A	17/12/20	Redesign	HJS
REV. No.	DATE	DESCRIPTION	INITIALS
Client	 BARRATT MJA CONSULTING CIVIL AND STRUCTURAL ENGINEERS 58-62 Oak Street, Abingdon Oxon, OX14 5BZ Tel: 01235 555173 Fax: 01235 523226		
Project	Felpham Changing Facilities, Bognor Regis		
Title	Longitudinal Sections	Scale 1:500@A1	Date Jan 16
Checked		Drawn HJS	
Drawing No.	5292:10	Rev	A