




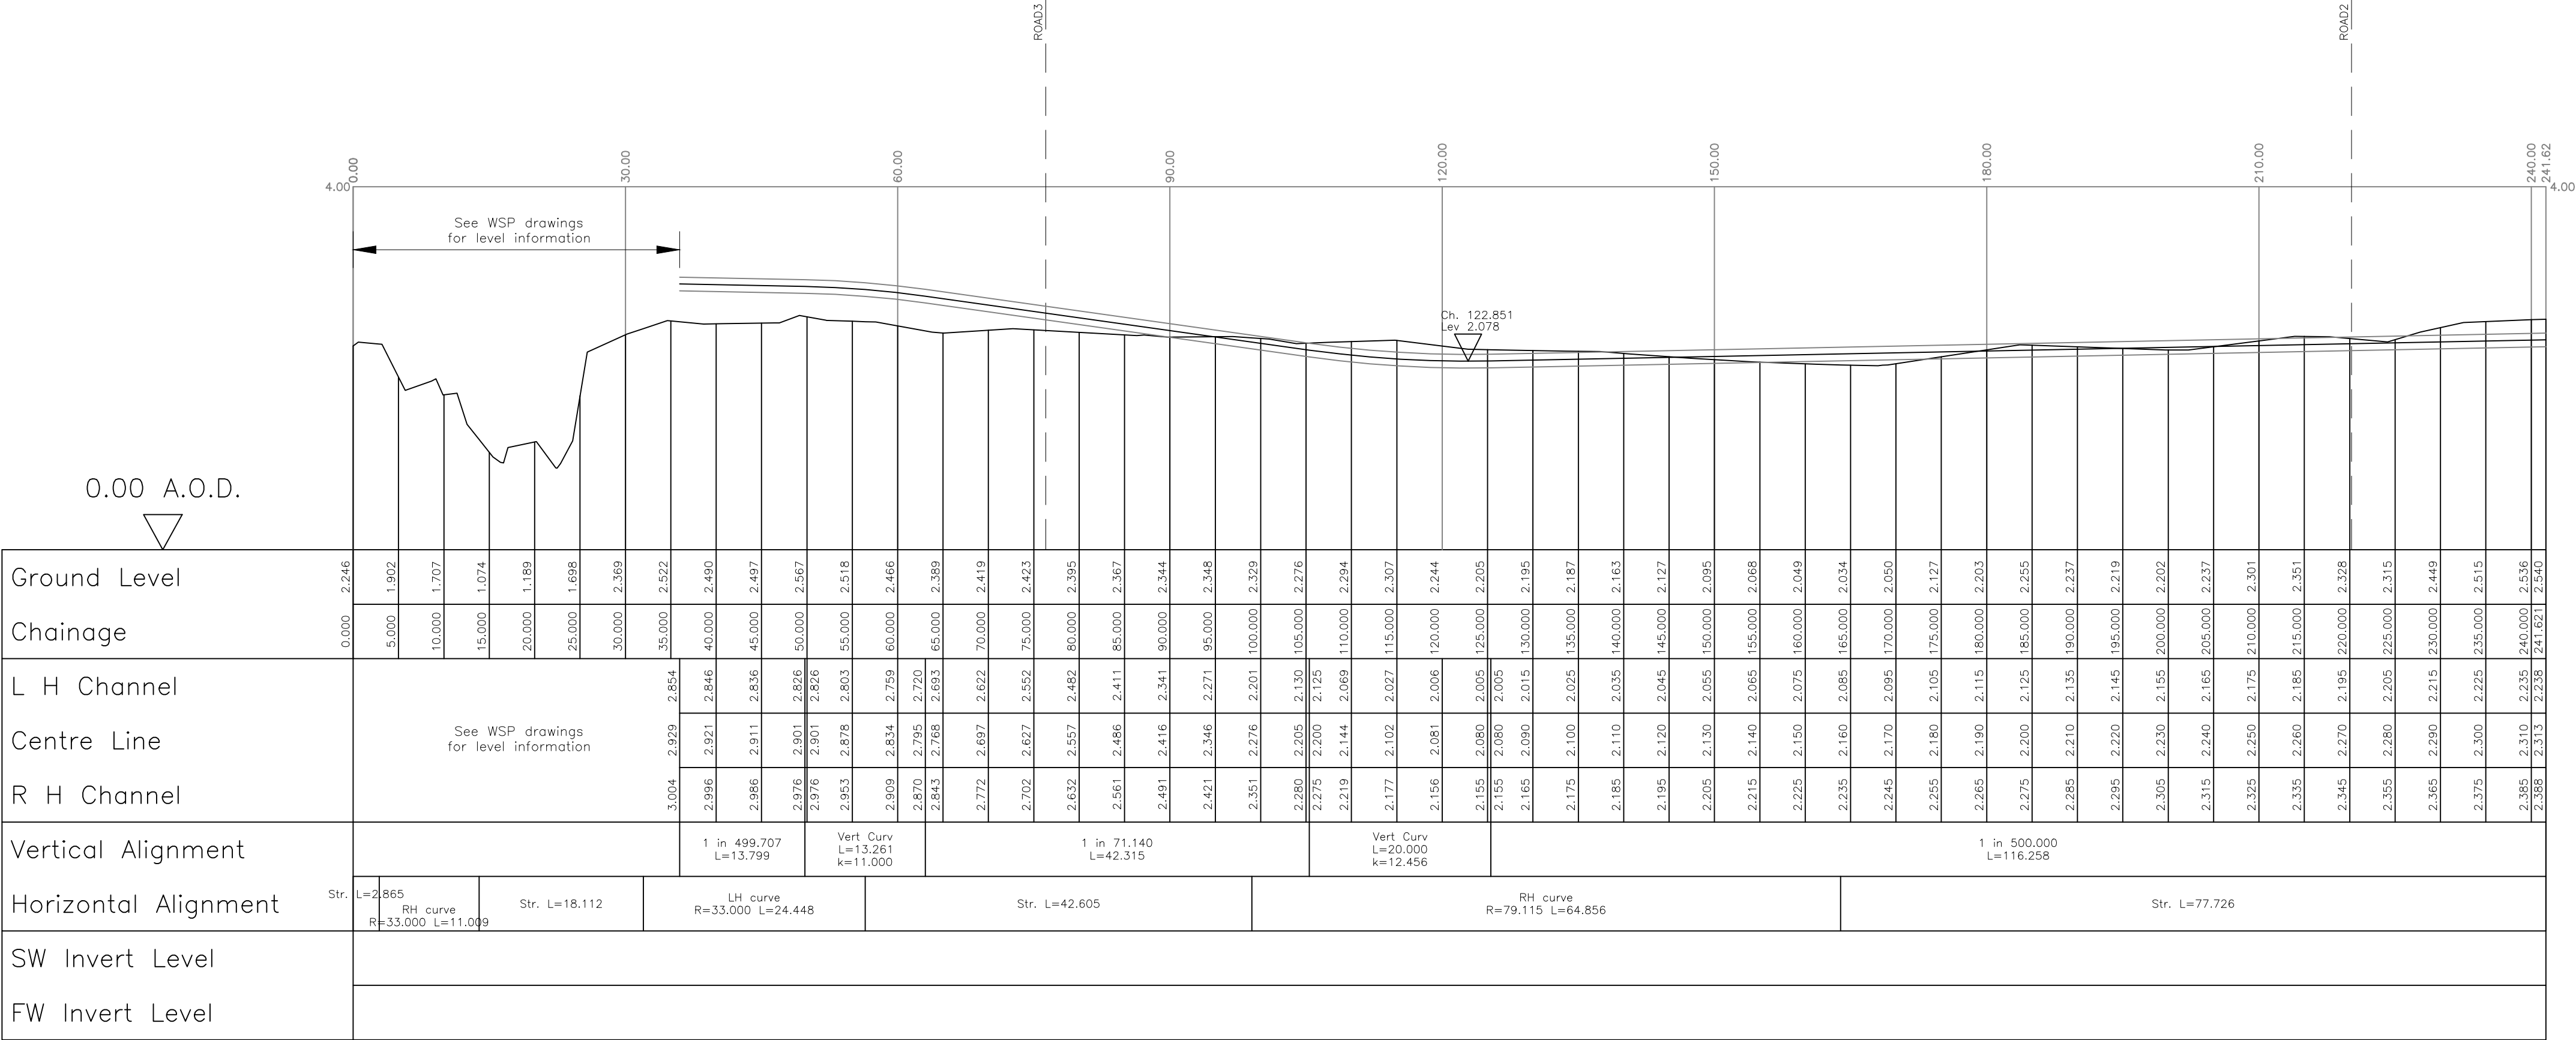

Road 1
Horiz. 1:500 Vert. 1:50

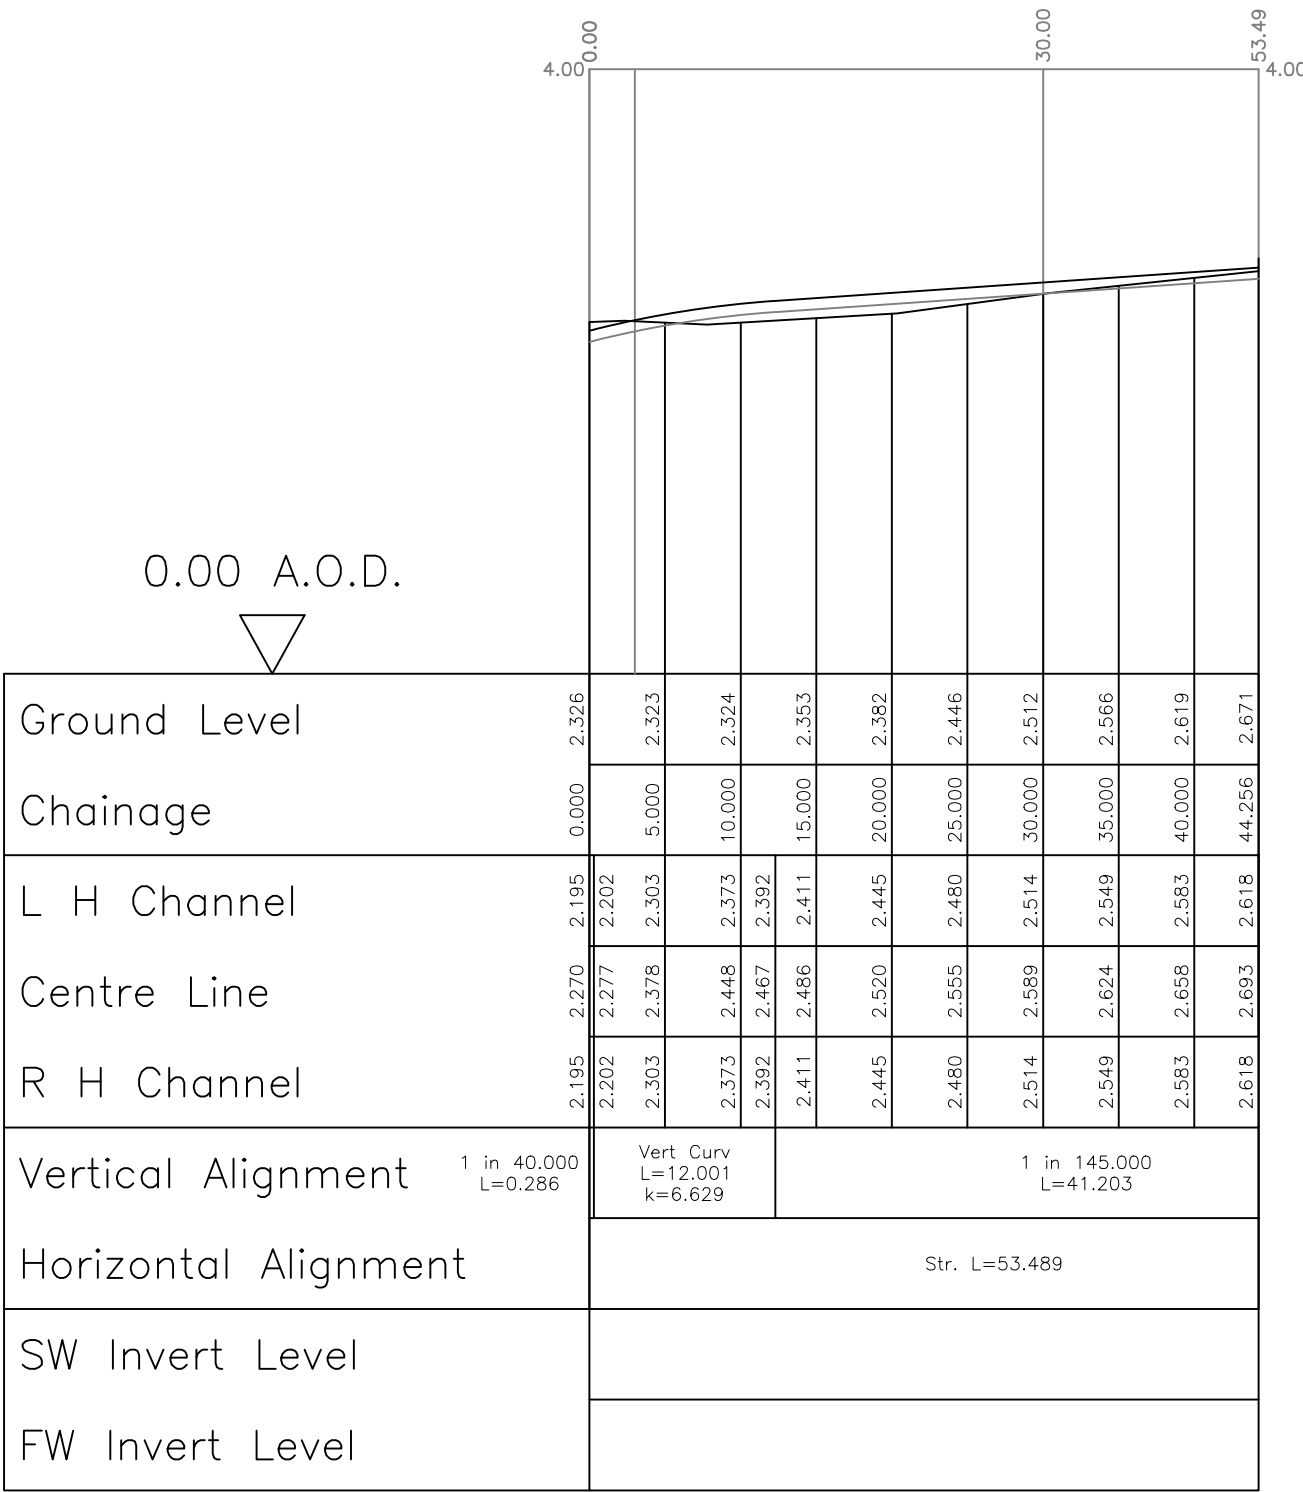

Road 2
Horiz. 1:500 Vert. 1:50

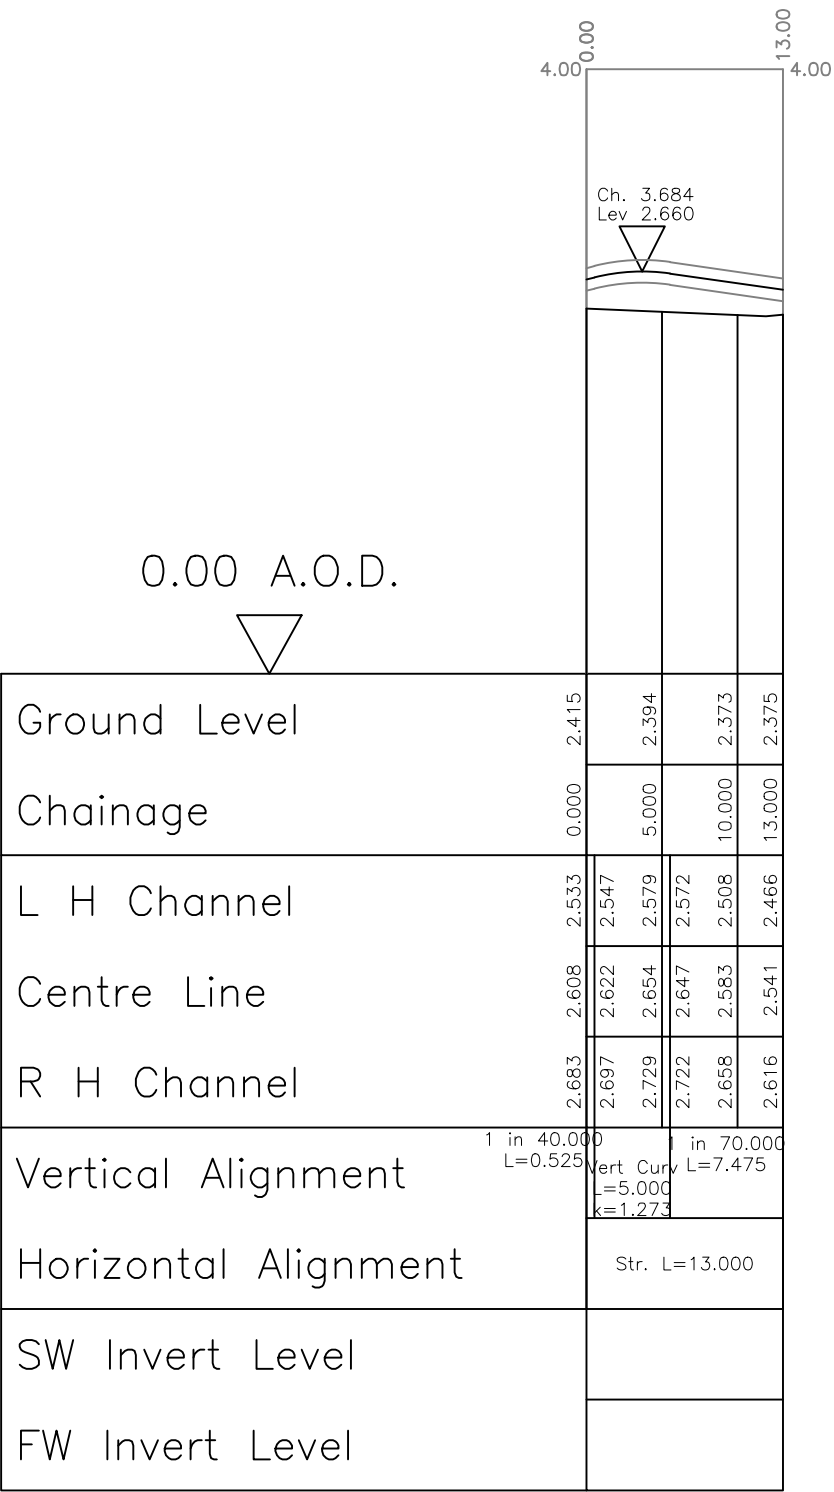

Road 3
Horiz. 1:500 Vert. 1:50

PRELIMINARY

A	17/12/20	Redesign	HJS
REV. No.	DATE	DESCRIPTION	INITIALS
Client		MJA CONSULTING CIVIL AND STRUCTURAL ENGINEERS 58-62 Oak Street, Abingdon Oxon, OX14 5BZ Tel: 01235 555173 Fax: 01235 523226	
Project		Felpham Changing Facilities, Bognor Regis	
Title		Scale 1:500@A1	Date Jan 16
Checked		Drawn HJS	
Drawing No.		5292:10	Rev A