

Planting Schedule

Trees					
Species Name	Girth	Height	Density	Specification	No.
Acer campestre 'Queen Elizabeth'	16-18cm	400-500cm	Counted	Clear Stem 175-200 :RB	5 -
Acer platanoides	16-18cm	400-500cm	Counted	Clear Stem 175-200 :RB	2 -
Betula pendula	12-14cm	350-425cm	Counted	Clear Stem 175-200 :RB	3 -
Carpinus betulus	14-16cm	400-500cm	Counted	Clear Stem 175-200 :RB	3 -
Crataegus prunifolia 'Splendens'	12-14cm	400-500cm	Counted	Clear Stem 175-200 :RB	2 -
Prunus avium 'Plena'	14-16cm	400-500cm	Counted	Clear Stem 175-200 :RB	2 -
Pyrus calleryana 'Chanticleer'	16-18cm	400-500cm	Counted	Clear Stem 175-200 :RB	3 -
Sorbus aria	14-16cm	400-500cm	Counted	Clear Stem 175-200 :RB	4 -
Tilia cordata 'Green Spire'	16-18cm	400-500cm	Counted	Clear Stem 175-200 :RB	5 -

Shrubs					
Species Name	Height	Pot Size	Specification	Density	No.
Berberis thunbergii 'Atropurpurea Nana'	30-40cm	5L	C	5/m ²	33 -
Ceanothus thyrsiflorus 'Skylark'	30-40cm	5L	C	5/m ²	104 -
Choisya ternata	60-80cm	5L	C	5/m ²	94 -
Cornus sanguinea 'Midwinter Fire'	60-80cm	5L	C	5/m ²	59 -
Cotoneaster horizontalis	30-40cm	5L	C	5/m ²	35 -
Escallonia 'Apple Blossom'	30-40cm	5L	C	5/m ²	47 -
Euonymus fortunei 'Emerald Gaiety'	40-60cm	5L	C	5/m ²	218 -
Hebe 'Red Edge'	30-40cm	5L	C	5/m ²	9 -
Lonicera nitida 'May Green'	40-60cm	5L	C	5/m ²	481 -
Nandina domestica 'Firepower'	30-40cm	5L	C	5/m ²	55 -
Osmanthus burkwoodii	30-40cm	10L	C	5/m ²	94 -
Pittosporum tenuifolium 'Tom Thumb'	30-40cm	5L	C	5/m ²	21 -
Salix lanata	20-30cm	5L	C	5/m ²	57 -
Sarcococca hookeriana humilis	30-40cm	5L	C	5/m ²	102 -
Skimmia confusa 'Kew Green'	30-40cm	5L	C	5/m ²	54 -
Skimmia japonica 'Nymans'	30-40cm	5L	C	5/m ²	33 -
Skimmia japonica 'Rubella'	30-40cm	5L	C	5/m ²	21 -
Viburnum davidii	30-40cm	5L	C	5/m ²	100 -
Viburnum tinus	30-40cm	5L	C	5/m ²	47 -

Herbaceous					
Species Name	Height	Pot Size	Specification	Density	No.
Bergenia 'Silberlicht'	3L	Full Pot	C	5/m ²	82 -

Future School
Development Site




Dog Waste Bin, from Broxap or similar



Steel framed seat, from Broxap or similar



Double Slimline Litter Bin, from Broxap or similar

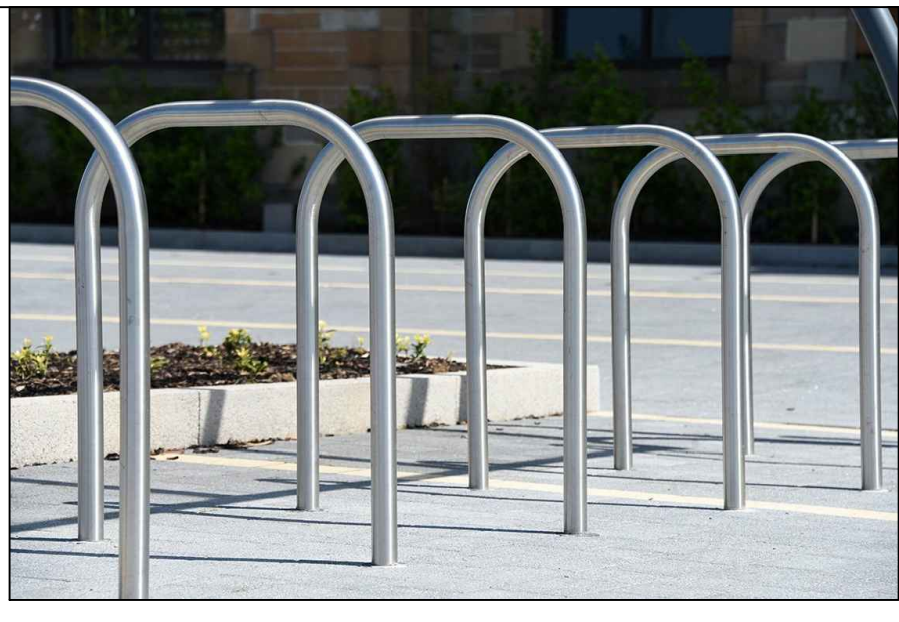

Sheffield Cycle Stand, from Broxap or similar

SPECIFICATION
All works generally, to comply with the written Soft
Landscape Specification.

NOTES:
DO NOT SCALE FROM DRAWING
NOT FOR CONSTRUCTION, FOR PLANNING
PURPOSES ONLY

Legend

- Existing trees to be retained and protected during construction
- Proposed tree planting within soft landscape. See detail on sheet 2.
- Proposed shrub planting to receive 75mm bark mulch after planting operations
- Proposed amenity grass areas to be seeded with A4 grass mix as supplied by Germinal Seeds or similar and approved
- Proposed grassland areas, to be seeded with EM2 Meadow Mix as supplied by Emorsgate or similar and approved
- Proposed sports turf grass. To be confirmed by specialist designer
- Areas of grass to be retained, where disturbed see with wet tolerant meadow mixture, to be seeded with EM8 seed mix as supplied by Emorsgate Seeds or similar and approved
- 450mm post and wire fence to boundary
- 6m ball net as per specialist designers detail and specification
- 3m high rebound walls to 5-a-side pitches
- 1100mm post and rail fence to pond
- Single gate to match fence.
- Steel Sheffield Cycle Stand. Broxap or similar and approved.
- Dog waste bin from Broxap or similar and approved.
- Steel frame bench and bin from Broxap or similar and approved.
- Tarmac to road and footpaths. Laid in line with engineer's details
- Gravel to car park area. Laid in line with engineer's details.
- Buff Riven paving slabs 450x450mm from Marshalls or similar and approved. Laid in line with engineer's details.



Rev	Date	Details	Drawn
A	27.04.21	LPA Comments	JM



HEAD OFFICE
Rodbourne Rail Business Centre, Grange Lane,
Malmesbury, SN16 0ES
Tel: 01666 825646

4 & 5 The Old Mill, Fry's Yard, Bridge Street,
Codalming, GU7 1HP
Tel: 01483 425714

Suite 6, Crescent House, Yonge Close,
Eastleigh, SO50 9SX
Tel: 02382 026300

email: mail@acdenv.co.uk
www.acdenvironmental.co.uk



scheme: Changing Facility Zone
E, Stanhorn Grove,
Felpham

client: Barratt Homes
drawing: Hard and Soft
Landscape Proposals

date: April 2021
scale: 1:250@A1
drawing no: BDWS23254 11 Sheet 2
drawn: JM checked: DKM

Copyright of ACD Environmental Ltd. All rights described in
Chapter IV of the Copyright, Designs and Patents Act 1988
have been generally asserted. 2011. Copyright of this plan
remains with ACD until all fees have been paid in full.

