


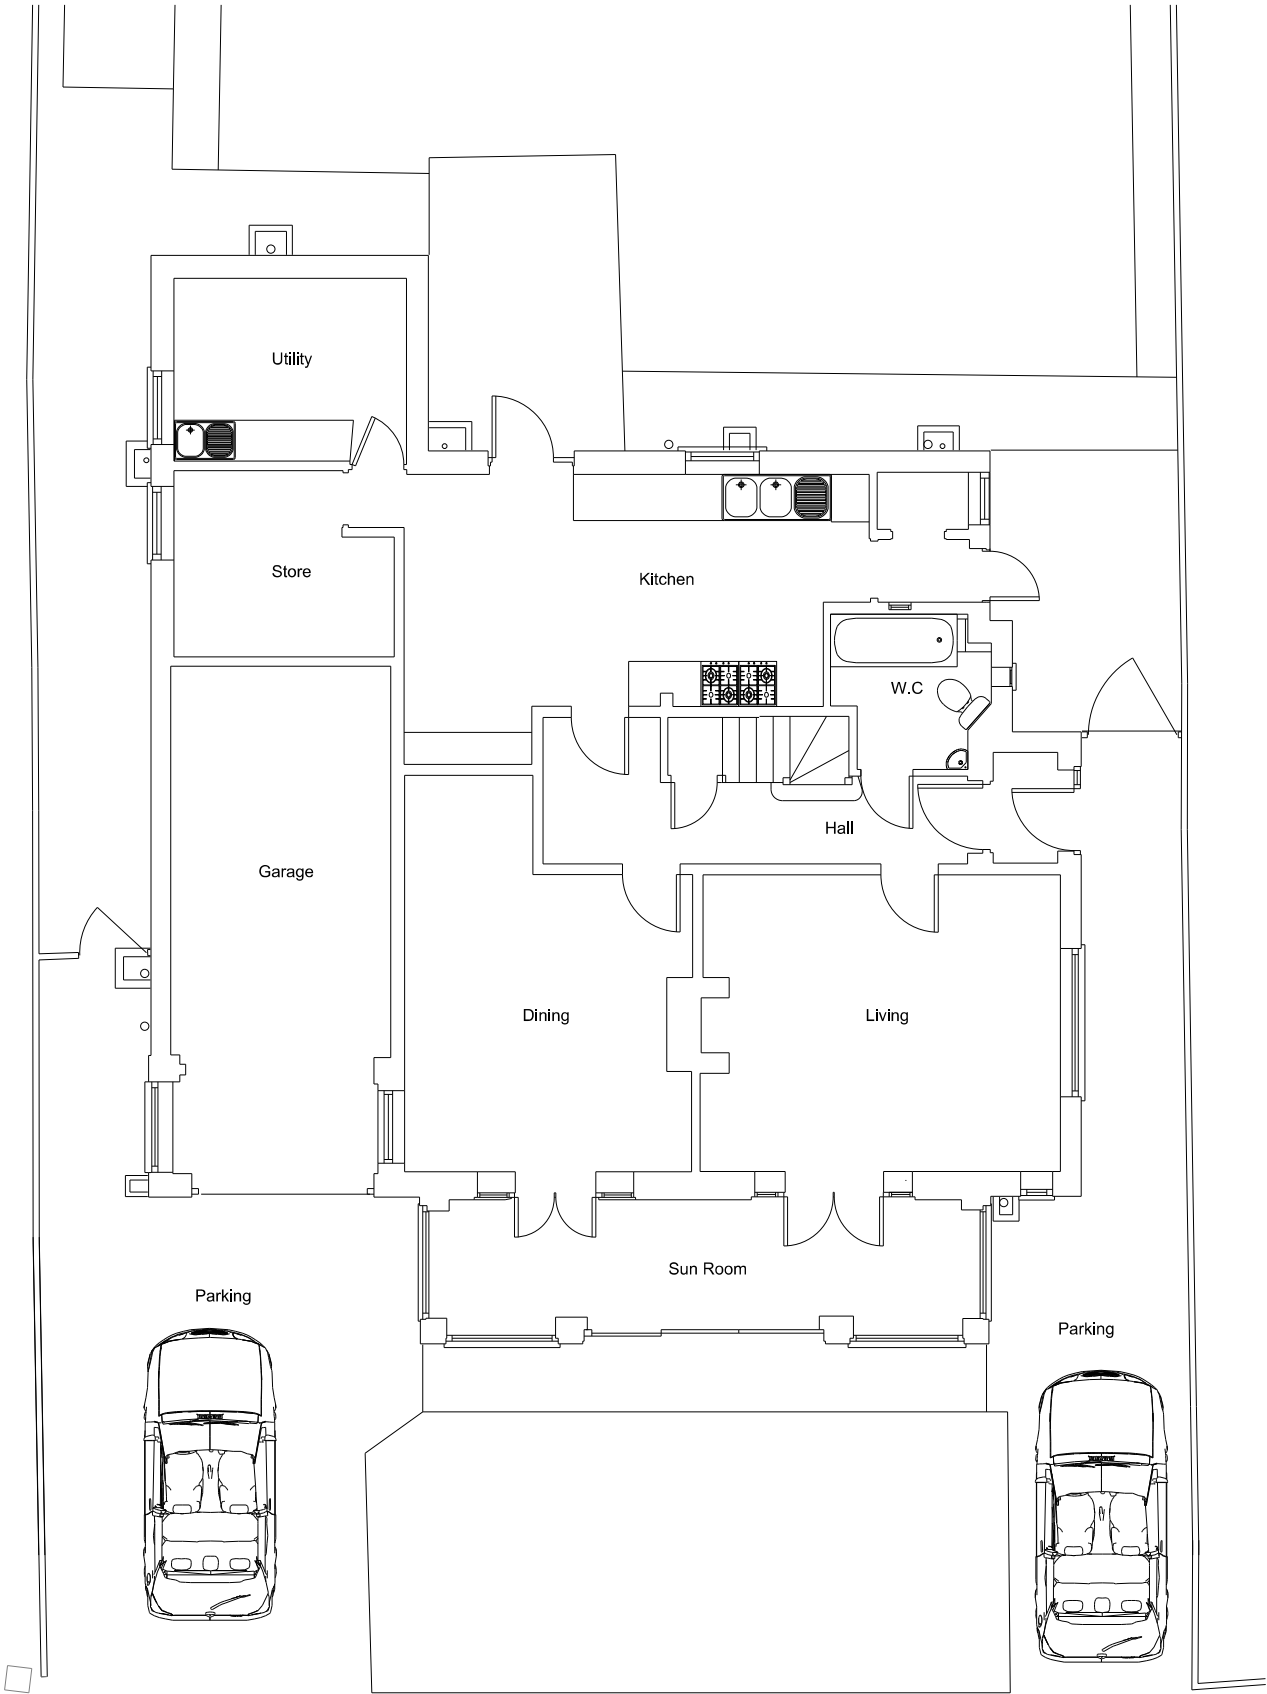

GROUND FLOOR

Disclaimer

1. Do not scale from drawings.
2. All dimensions must be checked on site and discrepancies verified with the Architect.
3. Unless shown otherwise all dimensions are to structural surfaces and are in mm.
4. Any discrepancies between the Engineer's and Architect's drawings must be verified with the Architect.
5. This drawing is only for the status shown below and should not be used for any other purpose.
6. To be read with all Contract Documents.

General Notes

Rev	Date	Description
A	21.08.17	Updated Plan

Key/Location

FOSTER LOMAS
Architects

Unit 1, 14 Weller Street
London, SE1 1QU



T +44 (0) 20 7407 7445
F +44 (0) 20 7407 3070
info@fosterlomas.com
www.fosterlomas.com


copyright of Foster Lomas Ltd.

Project	Project No.
2 Strand Way	233

Client	Ian & Ruth Makgill
Date	15.02.17
Scale	1:100 @ A3
File ref	

Drawing No	E(02)010		
Rev			
Drawing Name	Existing Ground Floor Plan - Planning		
Drawn	TR	Check	GL
		Apprv	

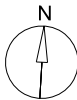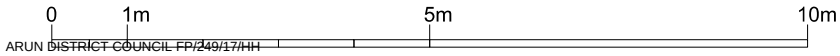

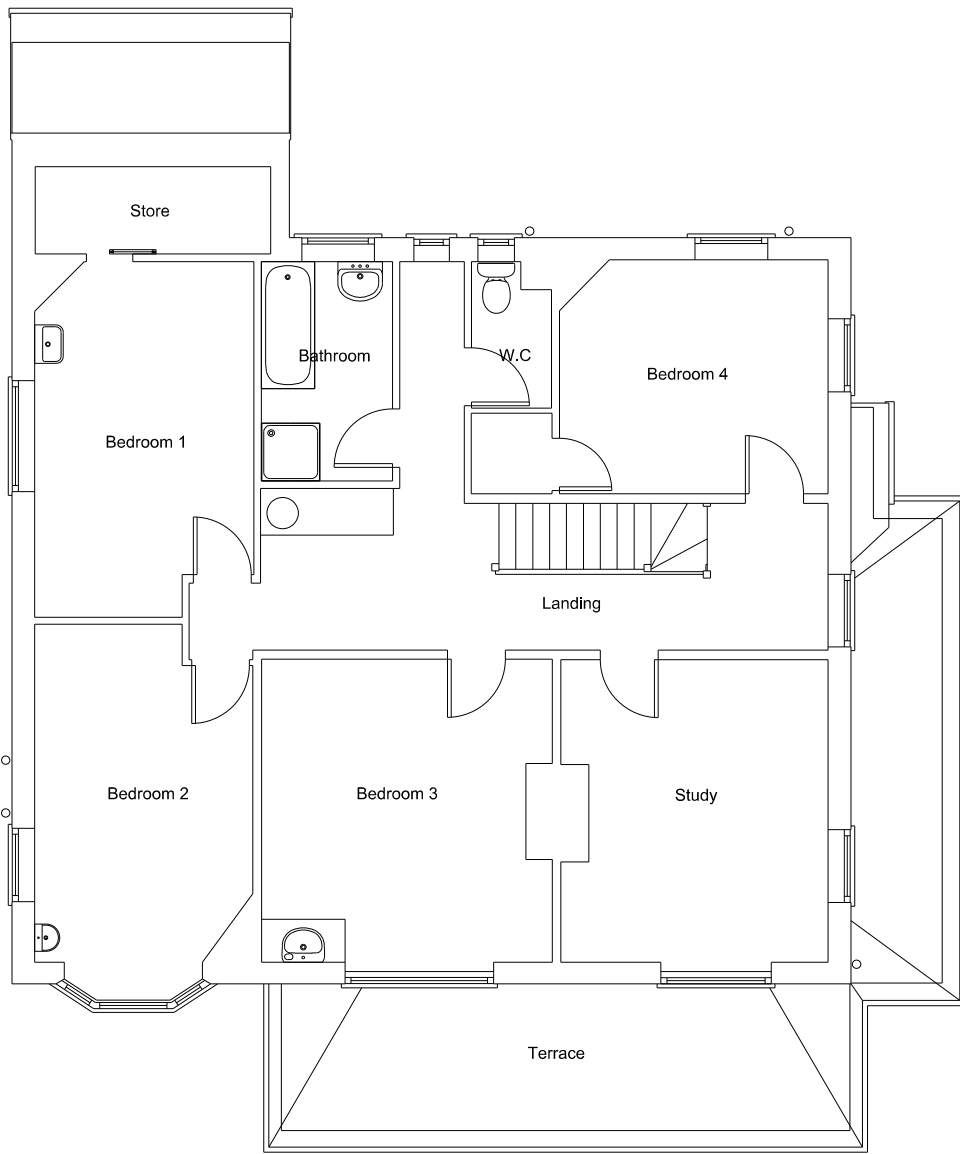

FIRST FLOOR

Disclaimer

- 1. Do not scale from drawings.
- 2. All dimensions must be checked on site and discrepancies verified with the Architect.
- 3. Unless shown otherwise all dimensions are to structural surfaces and are in mm.
- 4. Any discrepancies between the Engineer's and Architect's drawings must be verified with the Architect.
- 5. This drawing is only for the status shown below and should not be used for any other purpose.
- 6. To be read with all Contract Documents.

General Notes

A	21.08.17	Updated Plan
Rev	Date	Description

Key/Location

FOSTER LOMAS
Architects


Unit 1, 14 Weller Street
London, SE1 1QU


T +44 (0) 20 7407 7445
F +44 (0) 20 7407 3070
info@fosterlomas.com
www.fosterlomas.com

copyright of Foster Lomas Ltd.

Project	Project No.
2 Strand Way	233
Client	Ian & Ruth Makgill
Date	15.02.17
Scale	1:100 @ A3
File ref	

Drawing No	E(02)011			
Rev				
Drawing Name	Existing First Floor Plan - Planning			
Drawn	TR	Check	GL	Apprv

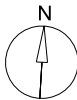

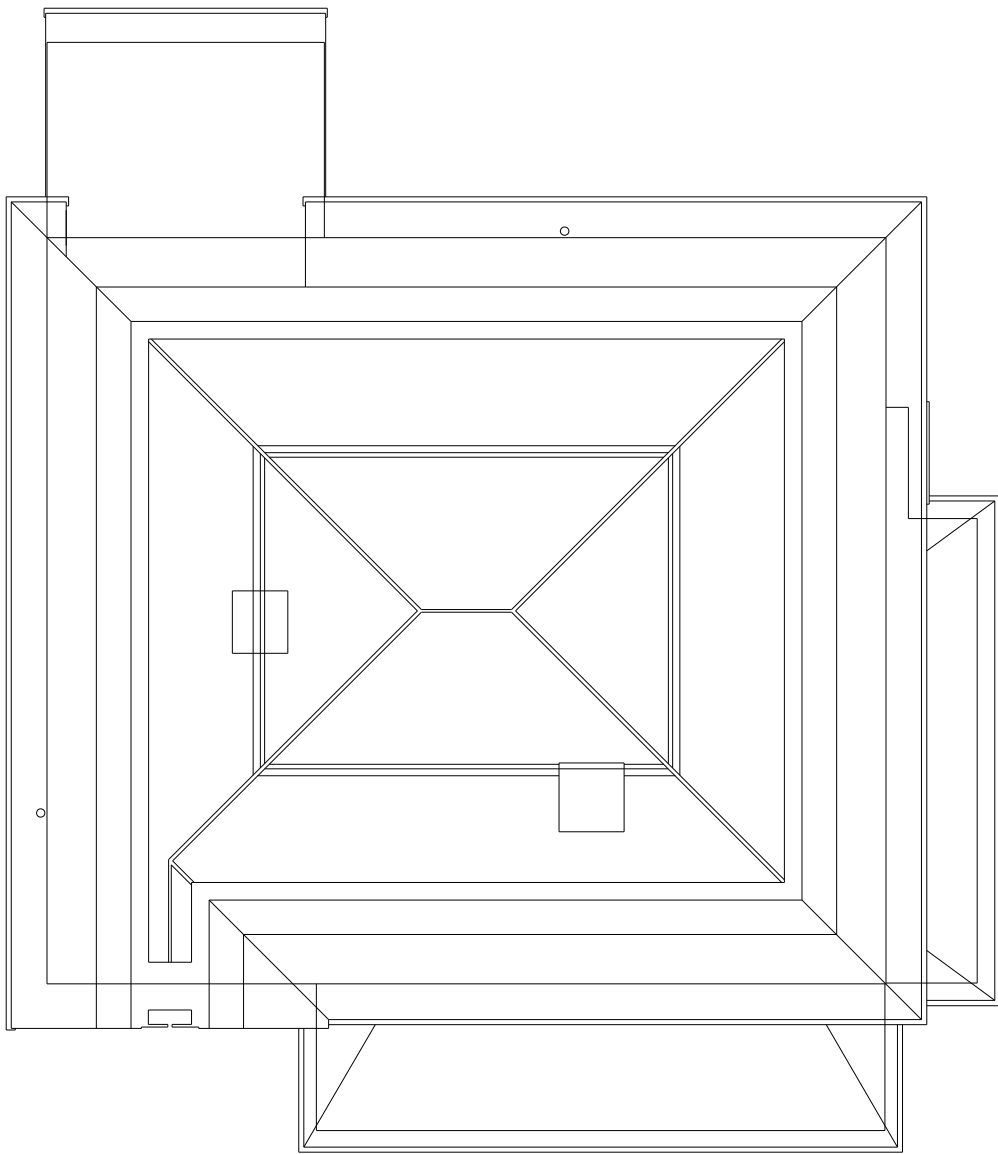

LOFT / SECOND FLOOR

Disclaimer

1. Do not scale from drawings.
2. All dimensions must be checked on site and discrepancies verified with the Architect.
3. Unless shown otherwise all dimensions are to structural surfaces and are in mm.
4. Any discrepancies between the Engineer's and Architect's drawings must be verified with the Architect.
5. This drawing is only for the status shown below and should not be used for any other purpose.
6. To be read with all Contract Documents.

General Notes

A	21.08.17	Updated Plan
Rev	Date	Description

Key/Location

FOSTER LOMAS
Architects

Unit 1, 14 Weller Street
London, SE1 1QU


T +44 (0) 20 7407 7445
F +44 (0) 20 7407 3070
info@fosterlomas.com
www.fosterlomas.com


copyright of Foster Lomas Ltd.

Project	Project No.
2 Strand Way	233

Client	Ian & Ruth Makgill
Date	15.02.17
Scale	1:100 @ A3
File ref	

Drawing No	E(02)012		
Rev			
Drawing Name	Existing Second Floor Plan - Planning		
Drawn	TR	Check	GL
		Apprv	

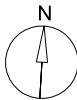

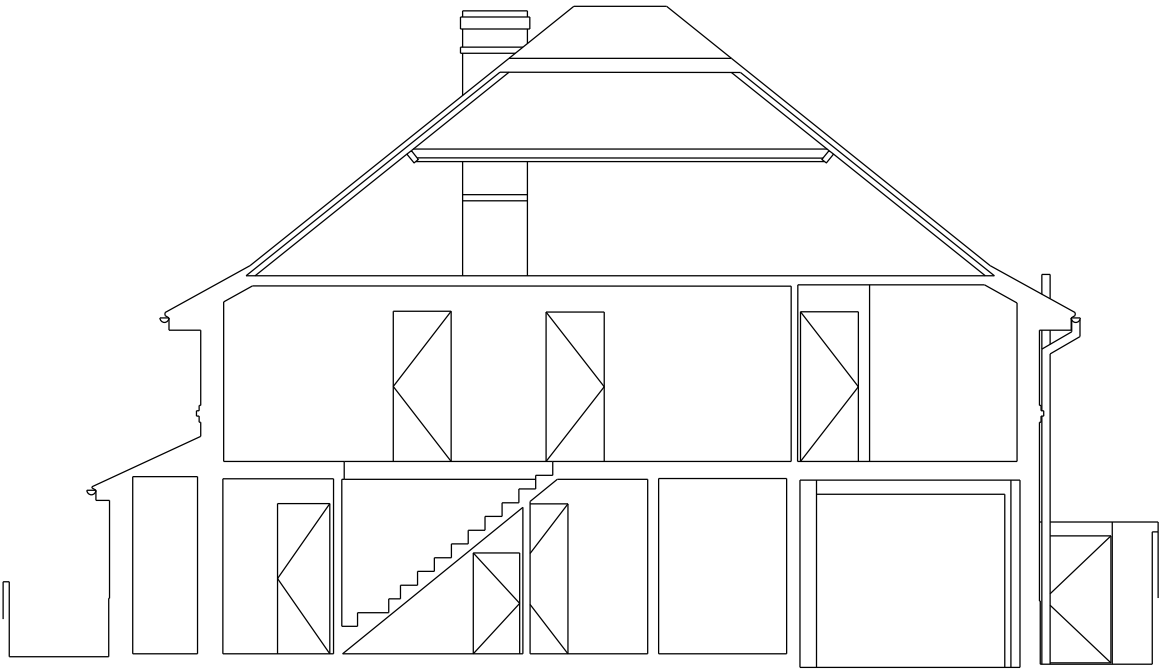

SECTION A-A

Disclaimer

1. Do not scale from drawings.
2. All dimensions must be checked on site and discrepancies verified with the Architect.
3. Unless shown otherwise all dimensions are to structural surfaces and are in mm.
4. Any discrepancies between the Engineer's and Architect's drawings must be verified with the Architect.
5. This drawing is only for the status shown below and should not be used for any other purpose.
6. To be read with all Contract Documents.

General Notes

A	21.08.17	Updated Section
Rev	Date	Description
Key/Location		

FOSTER LOMAS


Architects

Unit 1, 14 Weller Street
London, SE1 1QU

T +44 (0) 20 7407 7445
F +44 (0) 20 7407 3070
info@fosterlomas.com
www.fosterlomas.com

copyright of Foster Lomas Ltd.

Project	Project No.			
2 Strand Way	233			
Client	Ian & Ruth Makgill			
Date	30.01.17			
Scale	1:100 @ a3			
File ref				
Drawing No	E(03)001			
Rev				
Drawing Name	Exsiting Section A-A			
Drawn	TR	Check	GL	Apprv

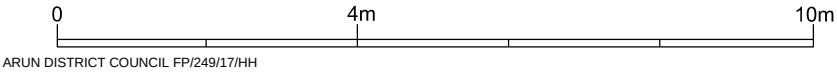

Disclaimer

1. Do not scale from drawings.
2. All dimensions must be checked on site and discrepancies verified with the Architect.
3. Unless shown otherwise all dimensions are to structural surfaces and are in mm.
4. Any discrepancies between the Engineer's and Architect's drawings must be verified with the Architect.
5. This drawing is only for the status shown below and should not be used for any other purpose.
6. To be read with all Contract Documents.

General Notes



A	21.08.17	Updated Section
Rev	Date	Description

Key/Location

FOSTER LOMAS

Architects

Unit 1, 14 Weller Street

London, SE1 1QU

T +44 (0) 20 7407 7445

F +44 (0) 20 7407 3070


info@fosterlomas.com

www.fosterlomas.com

copyright of Foster Lomas Ltd.

Project	Project No.
2 Strand Way	233
Client	Ian & Ruth Makgill
Date	30.01.17
Scale	1:100 @ a3
File ref	

Drawing No		E(03)003		
Rev				
Drawing Name				
Exsiting Section CC				
Drawn	TR	Check	GL	Apprv

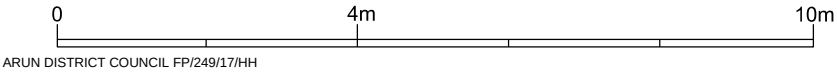



FRONT ELEVATION

Disclaimer

1. Do not scale from drawings.
2. All dimensions must be checked on site and discrepancies verified with the Architect.
3. Unless shown otherwise all dimensions are to structural surfaces and are in mm.
4. Any discrepancies between the Engineer's and Architect's drawings must be verified with the Architect.
5. This drawing is only for the status shown below and should not be used for any other purpose.
6. To be read with all Contract Documents.

General Notes

A	21.08.17	Updated Elevation
Rev	Date	Description

Key/Location


FOSTER LOMAS
Architects

Unit 1, 14 Weller Street
London, SE1 1QU

T +44 (0) 20 7407 7445
F +44 (0) 20 7407 3070
info@fosterlomas.com
www.fosterlomas.com copyright of Foster Lomas Ltd.

Project	Project No.
2 Strand Way	233
Client	Ian & Ruth Makgill
Date	30.01.17
Scale	1:100 @ a3
File ref	

Drawing No	E(04)001		
Rev			
Drawing Name	Exsiting Front Elevation		
Drawn	TR	Check	GL
		Apprv	

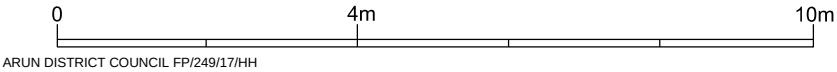



WEST ELEVATION



Disclaimer

1. Do not scale from drawings.
2. All dimensions must be checked on site and discrepancies verified with the Architect.
3. Unless shown otherwise all dimensions are to structural surfaces and are in mm.
4. Any discrepancies between the Engineer's and Architect's drawings must be verified with the Architect.
5. This drawing is only for the status shown below and should not be used for any other purpose.
6. To be read with all Contract Documents.

General Notes

A	21.08.17	Updated Elevation
Rev	Date	Description

Key/Location

FOSTER LOMAS
Architects

Unit 1, 14 Weller Street
London, SE1 1QU

T +44 (0) 20 7407 7445
F +44 (0) 20 7407 3070
info@fosterlomas.com
www.fosterlomas.com

copyright of Foster Lomas Ltd.

Project	Project No.
2 Strand Way	233
Client	Ian & Ruth Makgill
Date	30.01.17
Scale	1:100 @ a3
File ref	

Drawing No	E(04)002		
Rev			
Drawing Name	Existing West Elevation		
Drawn	TR	Check	GL
		Apprv	



REAR ELEVATION

Disclaimer

1. Do not scale from drawings.
2. All dimensions must be checked on site and discrepancies verified with the Architect.
3. Unless shown otherwise all dimensions are to structural surfaces and are in mm.
4. Any discrepancies between the Engineer's and Architect's drawings must be verified with the Architect.
5. This drawing is only for the status shown below and should not be used for any other purpose.
6. To be read with all Contract Documents.

General Notes

A	21.08.17	Updated Elevation
Rev	Date	Description

Key/Location

FOSTER LOMAS
Architects

Unit 1, 14 Weller Street
London, SE1 1QU

T +44 (0) 20 7407 7445
F +44 (0) 20 7407 3070
info@fosterlomas.com
www.fosterlomas.com copyright of Foster Lomas Ltd.

Project	Project No.
2 Strand Way	233
Client	Ian & Ruth Makgill
Date	30.01.17
Scale	1:100 @ a3
File ref	

Drawing No	E(04)003		
Rev			
Drawing Name	Exsiting Rear Elevation		
Drawn	TR	Check	GL
		Apprv	



EAST ELEVATION

Disclaimer

- 1. Do not scale from drawings.
- 2. All dimensions must be checked on site and discrepancies verified with the Architect.
- 3. Unless shown otherwise all dimensions are to structural surfaces and are in mm.
- 4. Any discrepancies between the Engineer's and Architect's drawings must be verified with the Architect.
- 5. This drawing is only for the status shown below and should not be used for any other purpose.
- 6. To be read with all Contract Documents.

General Notes

A	21.08.17	Updated Elevation
Rev	Date	Description

Key/Location

FOSTER LOMAS
Architects

Unit 1, 14 Weller Street
London, SE1 1QU

T +44 (0) 20 7407 7445
F +44 (0) 20 7407 3070
info@fosterlomas.com
www.fosterlomas.com copyright of Foster Lomas Ltd.

Project	Project No.
2 Strand Way	233
Client	Ian & Ruth Makgill
Date	30.01.17
Scale	1:100 @ a3
File ref	

Drawing No	E(04)004		
Rev			
Drawing Name	Existing East Elevation		
Drawn	TR	Check	GL
		Apprv	

