


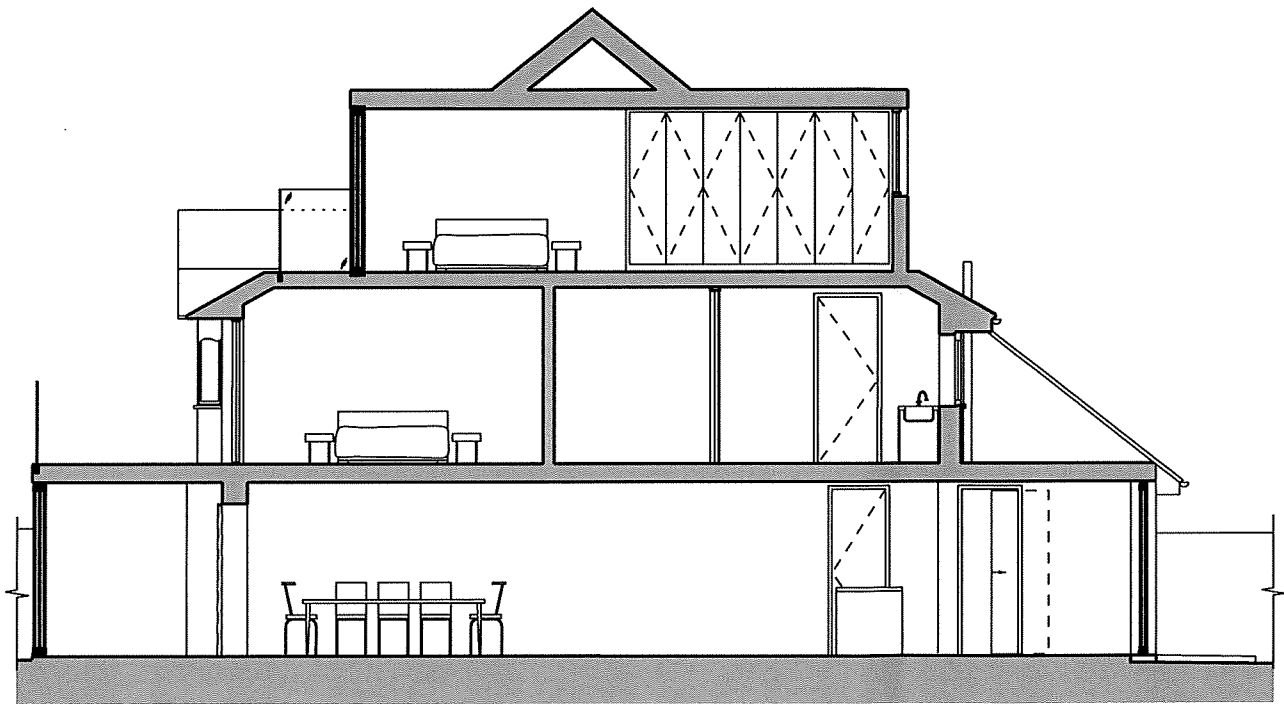

- Disclaimer
1. Do not scale from drawings.
 2. All dimensions must be checked on site and discrepancies verified with the Architect.
 3. Unless shown otherwise all dimensions are to structural surfaces and are in mm.
 4. Any discrepancies between the Engineer's and Architect's drawings must be verified with the Architect.
 5. This drawing is only for the status shown below and should not be used for any other purpose.
 6. To be read with all Contract Documents.

General Notes

A 19.09.17 Section amended

Rev Date Description

Key/Location

FOSTER LOMAS

Architects

Unit 1, 14 Weller Street
London, SE1 1QU

T +44 (0) 20 7407 7445
F +44 (0) 20 7407 3070
info@fosterlomas.com
www.fosterlomas.com copyright of Foster Lomas Ltd.

Project Project No.
2 Strand Way 233

Client Ian & Ruth Makgill

Date 05.09.17

Scale 1:100 @ a3

File ref

Drawing No L(03)003

Rev A

Drawing Name
Proposed Section C-C

Drawn LQ | Check GL | Apprv

0 4m 10m