

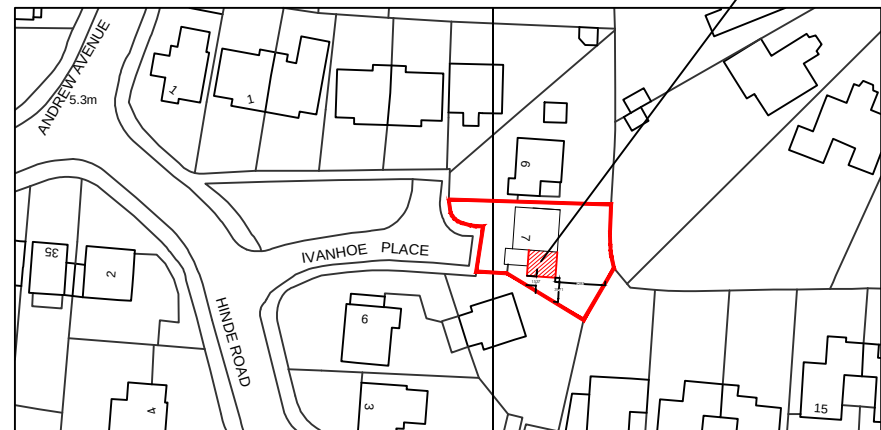


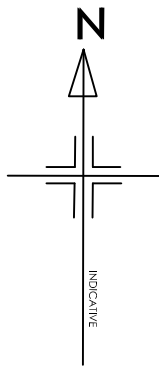


Ordnance Survey, (c) Crown Copyright 2019. All rights reserved. Licence number 100022432

1:1250 @ A3

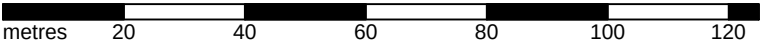

LOCATION PLAN

SITE

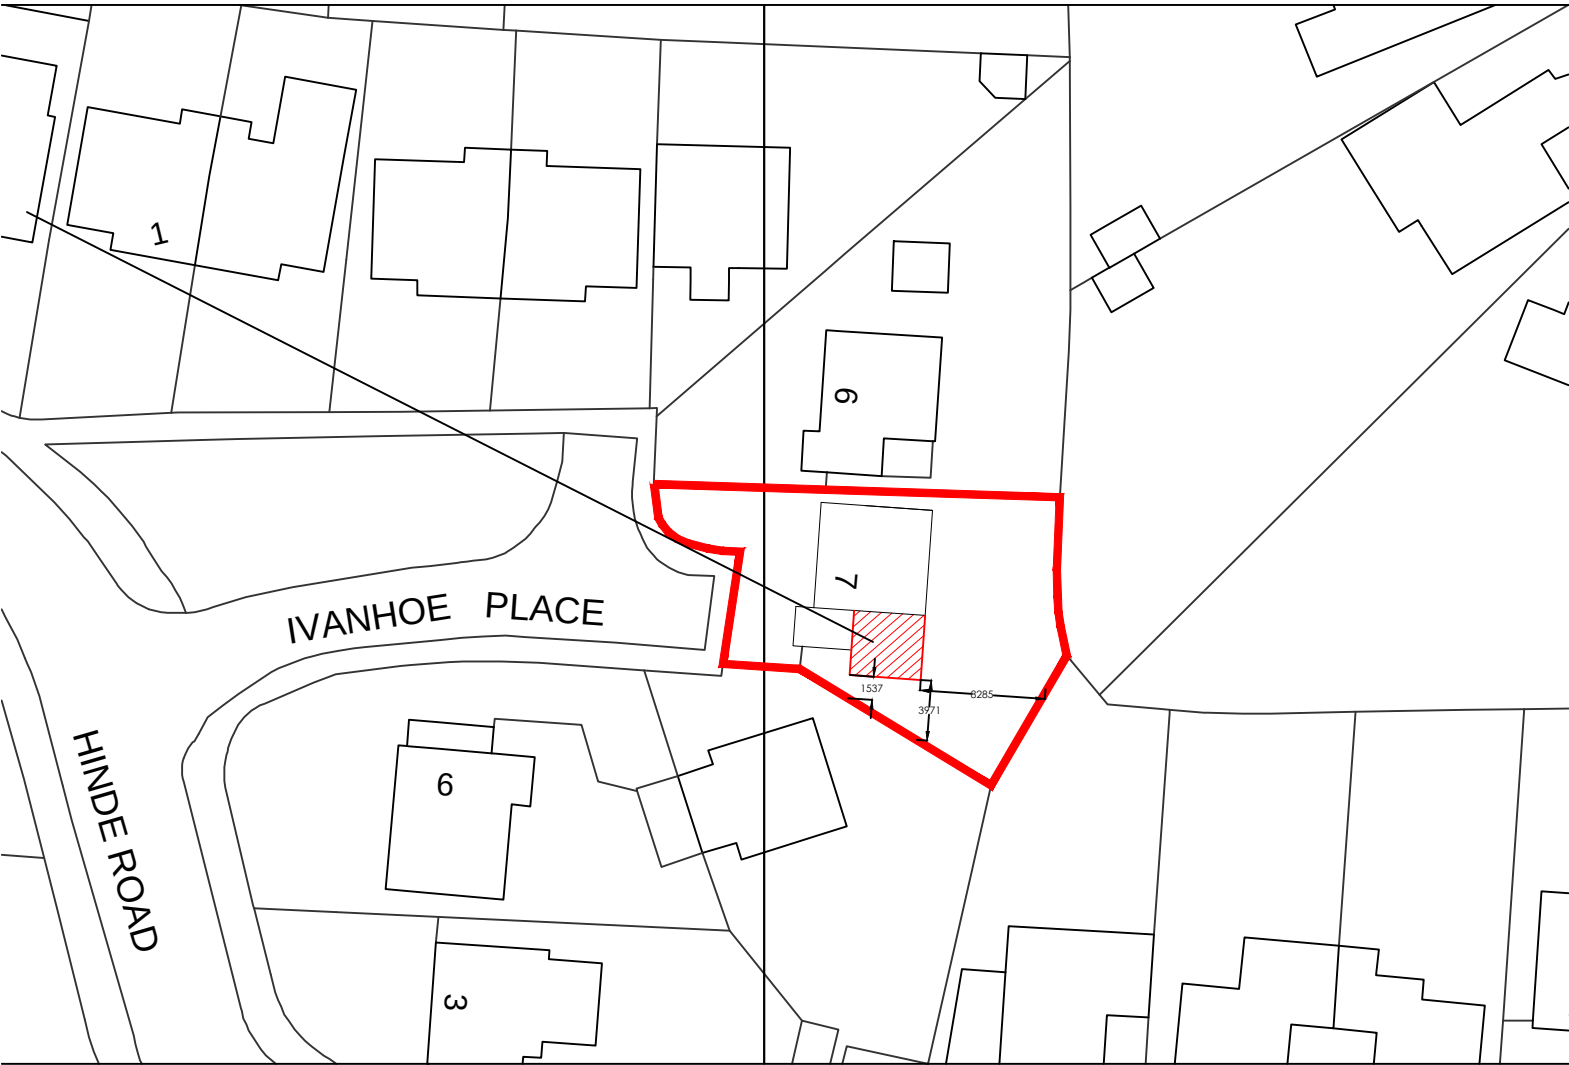



Ordnance Survey, (c) Crown Copyright 2019. All rights reserved. Licence number 100022432

1:500 @ A3



BLOCK PLAN

NOTE THIS DRAWING MAY BE SCALED FOR PLANNING PURPOSES ONLY. ALL DIMENSIONS TO BE CHECKED ON SITE PRIOR TO COMMENCEMENT OF WORK. ALL DIMENSIONS RELATING TO SUB-CONTRACTORS OR SUPPLIERS WORK MUST BE CHECKED AND AGREED BETWEEN THE GENERAL CONTRACTOR, THE SUB-CONTRACTOR(S) AND / OR SUPPLIER(S). ALL DIMENSIONS ARE IN MILLIMETRES. ALL WORKS OR MATERIALS INDICATED ON THE DRAWING ARE TO BE TO THE LATEST BRITISH STANDARDS AND ARE TO BE CARRIED OUT IN ACCORDANCE WITH THE RELEVANT CODES OF PRACTICE OR RECOGNISED TRADE ASSOCIATION RECOMMENDATIONS AND PUBLICATIONS. THIS DRAWING TO BE READ IN CONJUNCTION WITH ALL RELEVANT DRAWINGS AND SPECIFICATIONS OF OTHER CONSULTANTS. ANY DISCREPANCIES TO BE BROUGHT TO THE ATTENTION OF PDK ARCHITECTURE AND SURVEYING . IF IN DOUBT ASK. © THIS DRAWING IS THE COPYRIGHT OF PDK ARCHITECTURE AND SURVEYING.		
APPR	DATE	STATUS

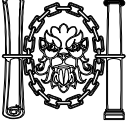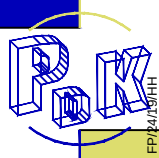REV	DATE	AMENDMENT	BY
PROJECT 7 IVANHOE PLACE BOGNOR REGIS SUSSEX. PO22 7QN			
DRAWING LOCATION AND BLOCK PLANS			
Date January 2019		Drawn By PJC	
Scale 1: 1250 - 500 @A3		Iss. App. By DKC	
Drawing No 003		File Location 0293	
 Chartered Institute of Architectural Technologists Registered Practice  PDK Architecture and Surveying 29 Breach Avenue, Southbourne, Emsworth, Hampshire. PO10 8NB T: 01243 697164 M: 07879471666 www.pdkconsulting.co.uk			