


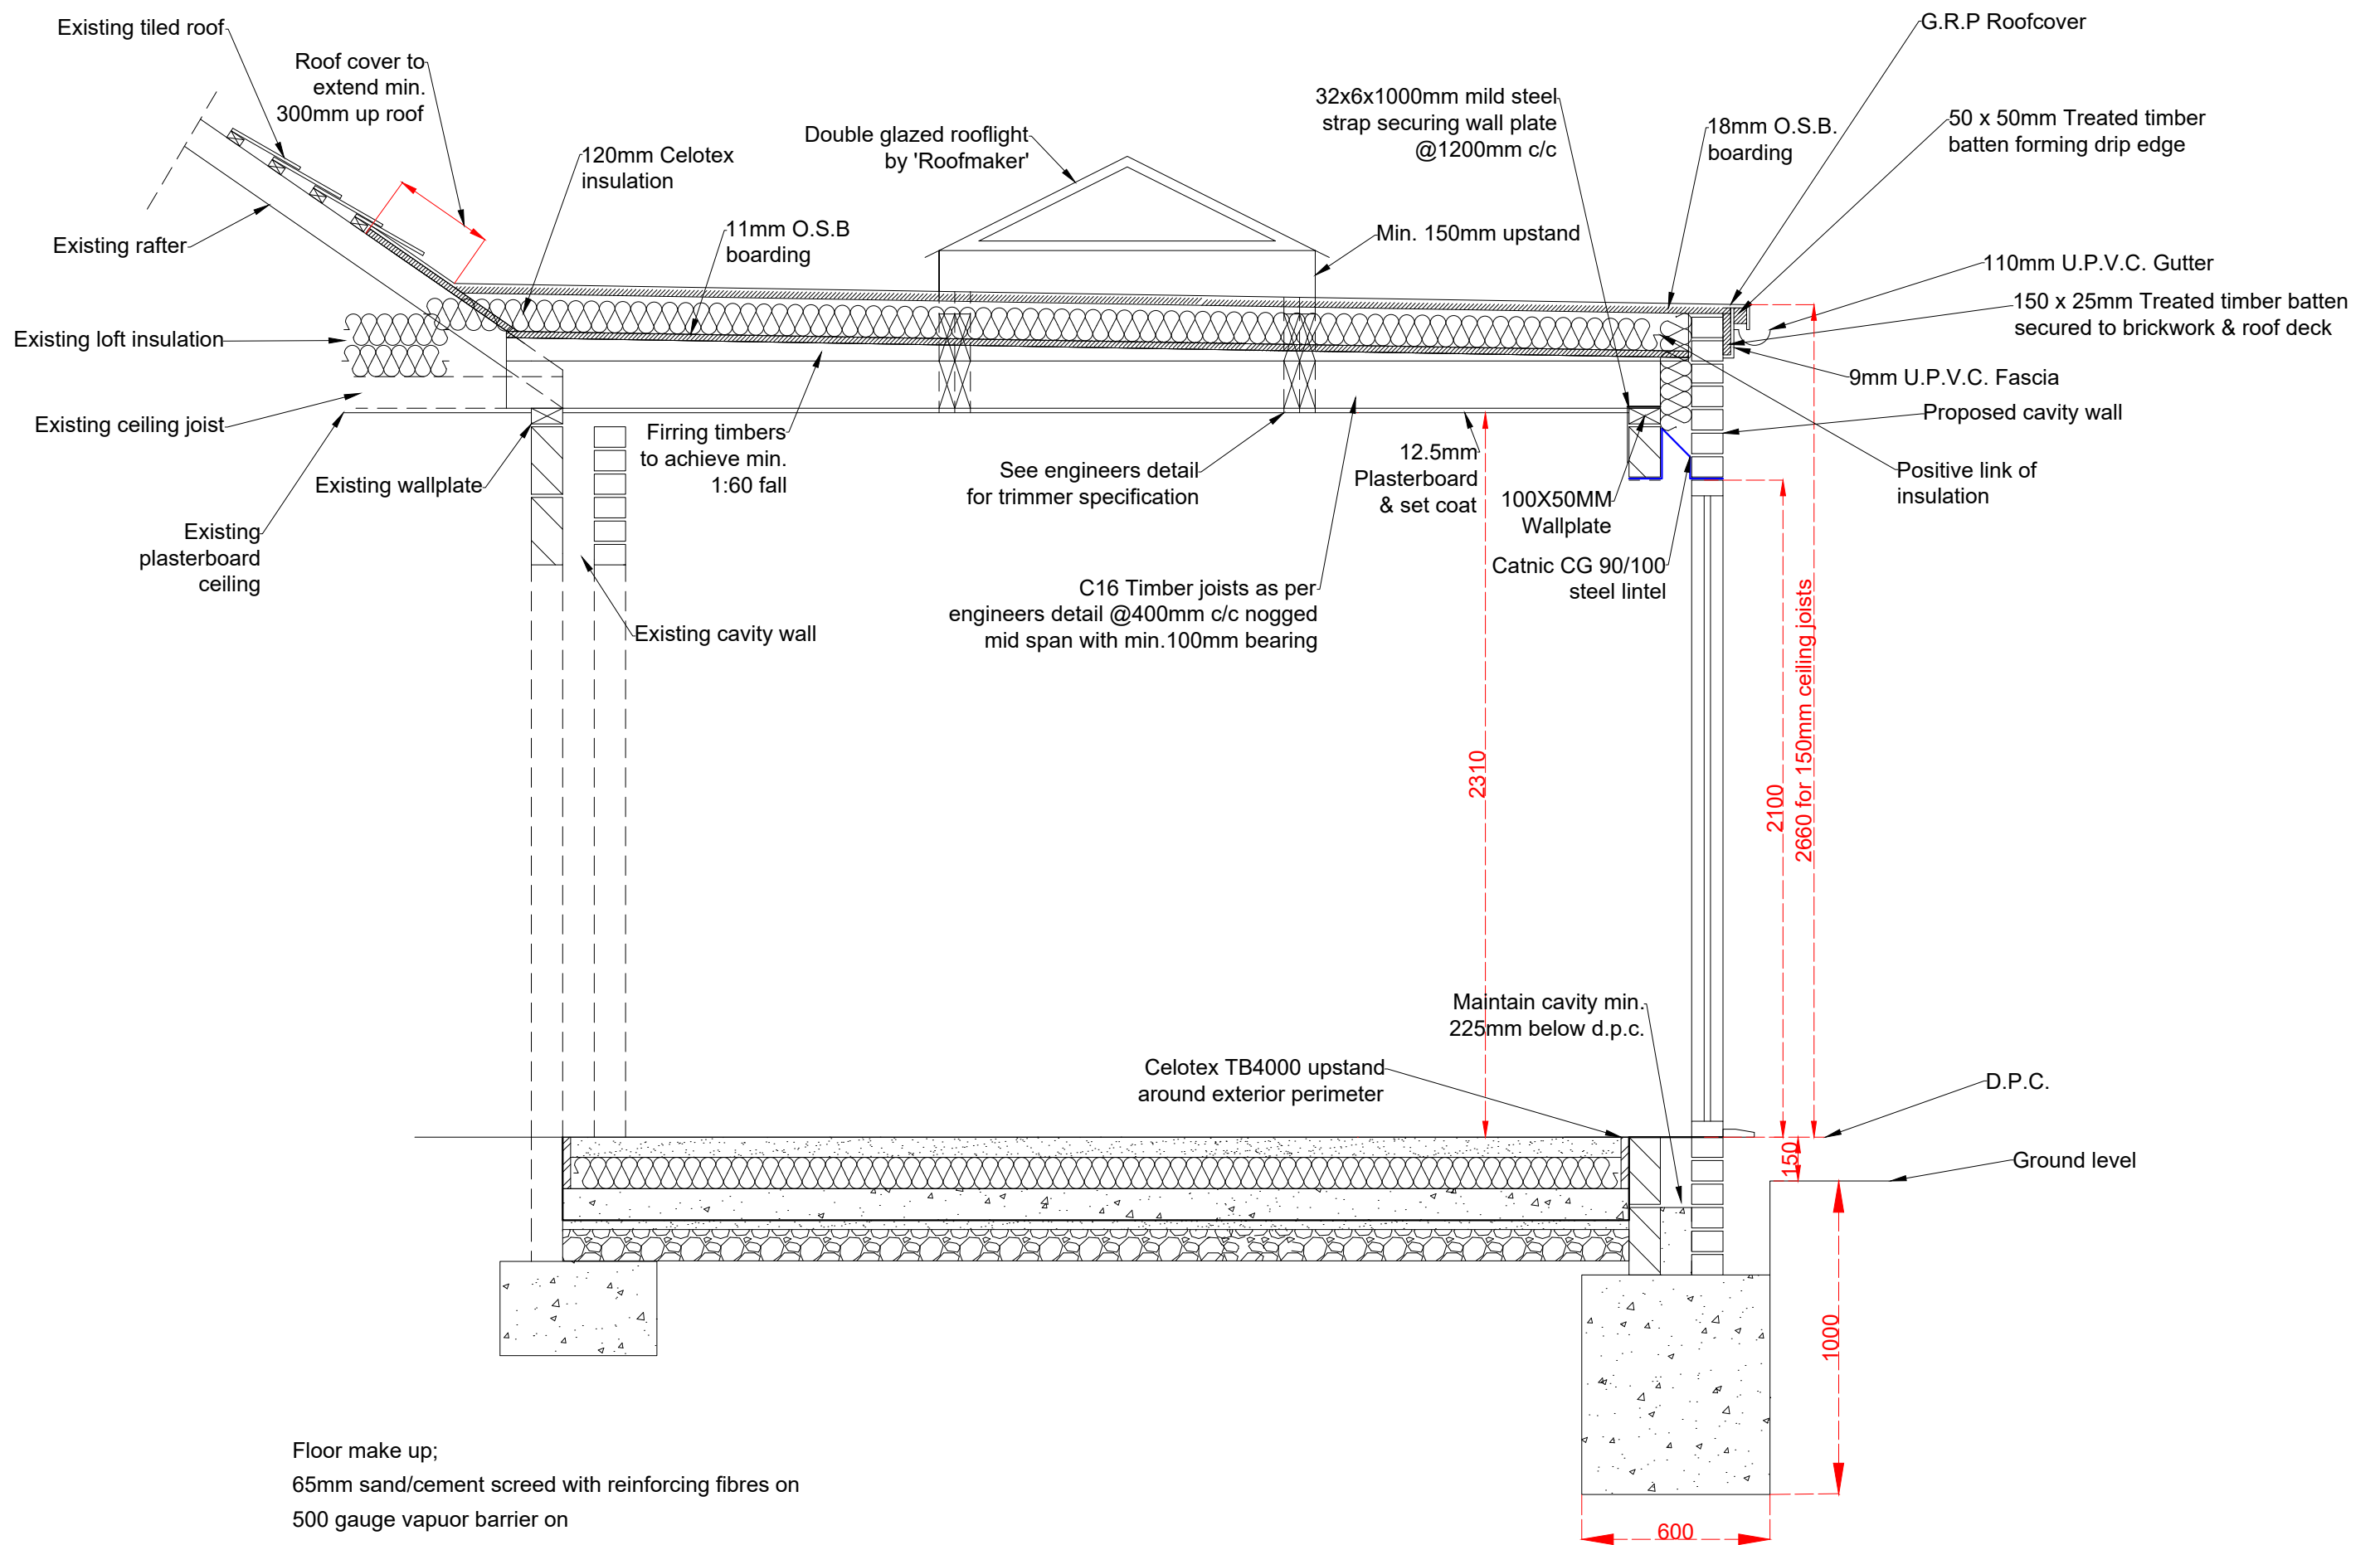

Floor make up;
 65mm sand/cement screed with reinforcing fibres on
 500 gauge vapour barrier on
 100mm Celotex GA4000 insulation on
 100mm concrete on
 1000 gauge d.p.m. on
 30mm blinding sand on
 100mm well compacted hardcore.

Proposed extension

This drawing is for the purpose of planning and building control. Do not scale from this drawing for construction. The builder is responsible for checking on site all dimensions and relevant information prior to the commencement of work

PLAN2BUILDSUSSEX.CO.UK

Mr. & Mrs. Salmon
 11 Wordsworth Gardens, Felpham
 West Sussex PO22 6QZ
 SECTION AA
 A3 PAPER
 Date: Jan. 2022 Scale 1:20 Dwg.no. SE.AA. 01