

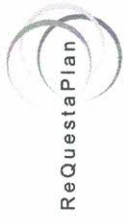


BLOCK PLAN 11 WORDSWORTH GARDENS PO22 6QZ

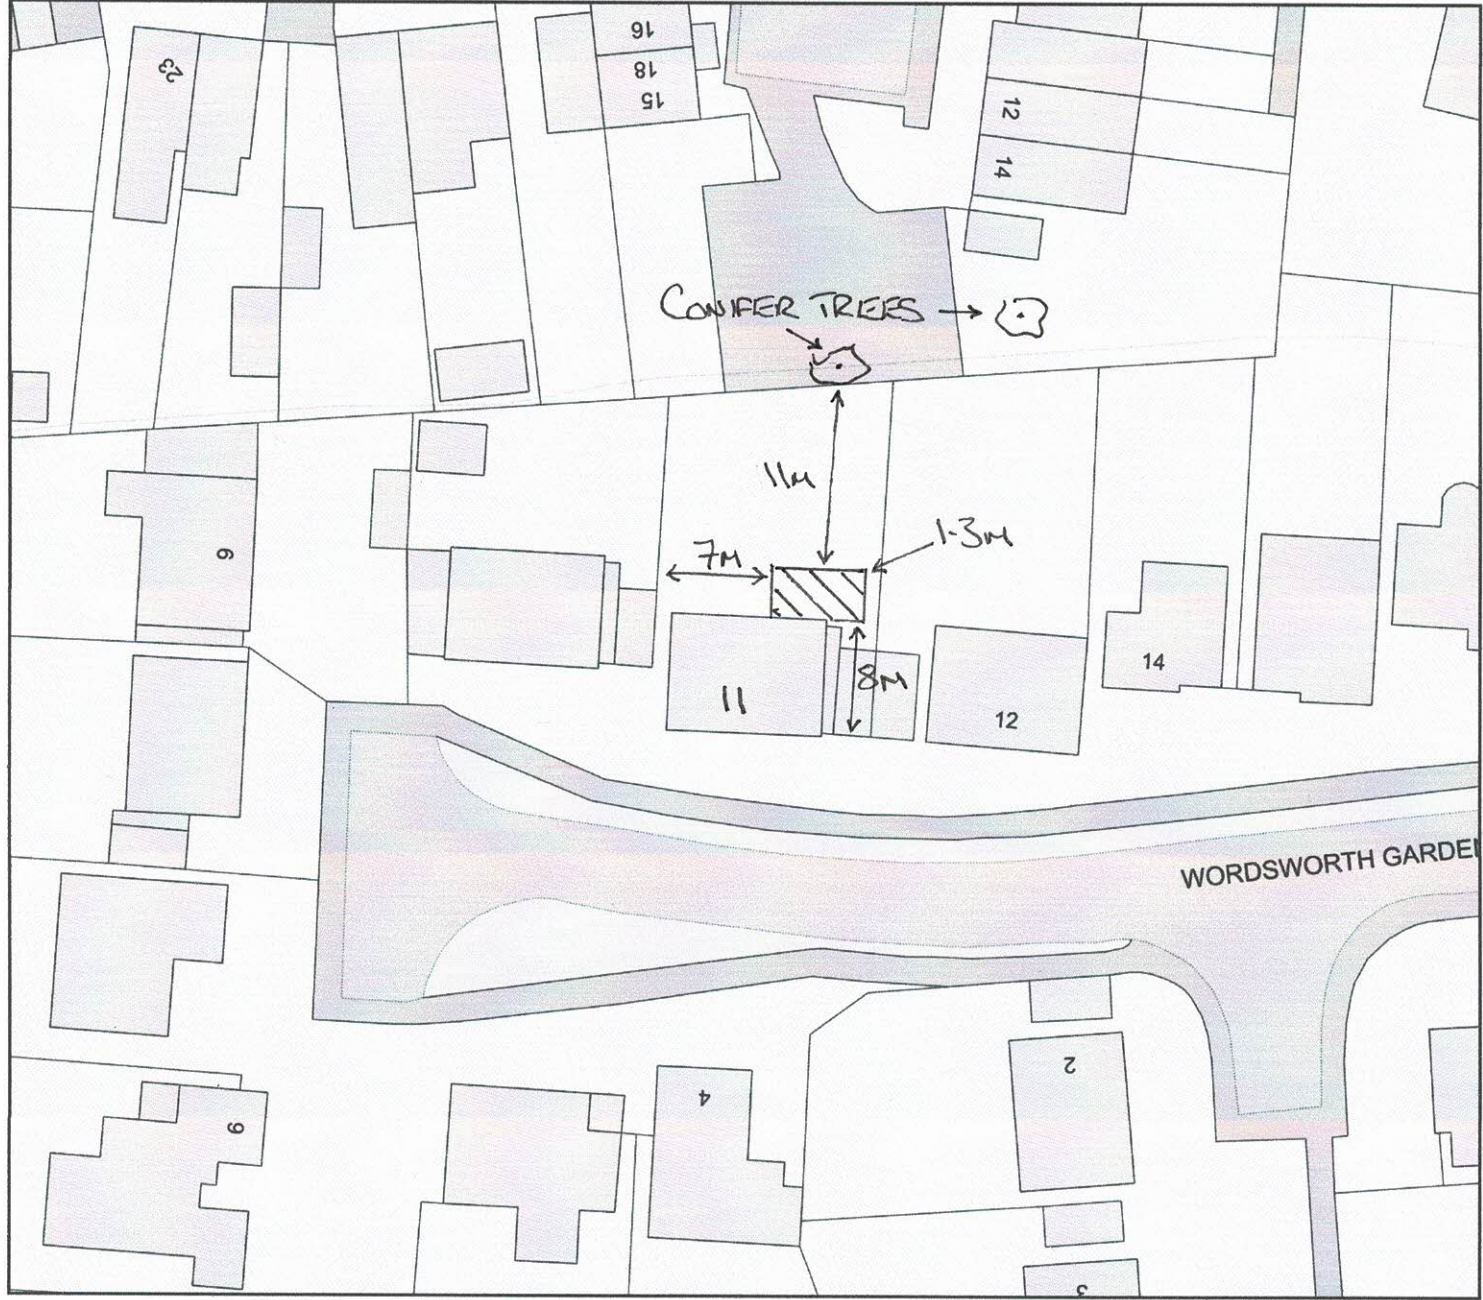

Plan Produced for: Mr. & Mrs. Salmon
 Date Produced: 12 Feb 2022
 Plan Reference Number: TQRCM22043133823253
 Scale: 1:500 @ A4

LOCATION PLAN 11 WORDSWORTH GARDENS PO22 6QZ

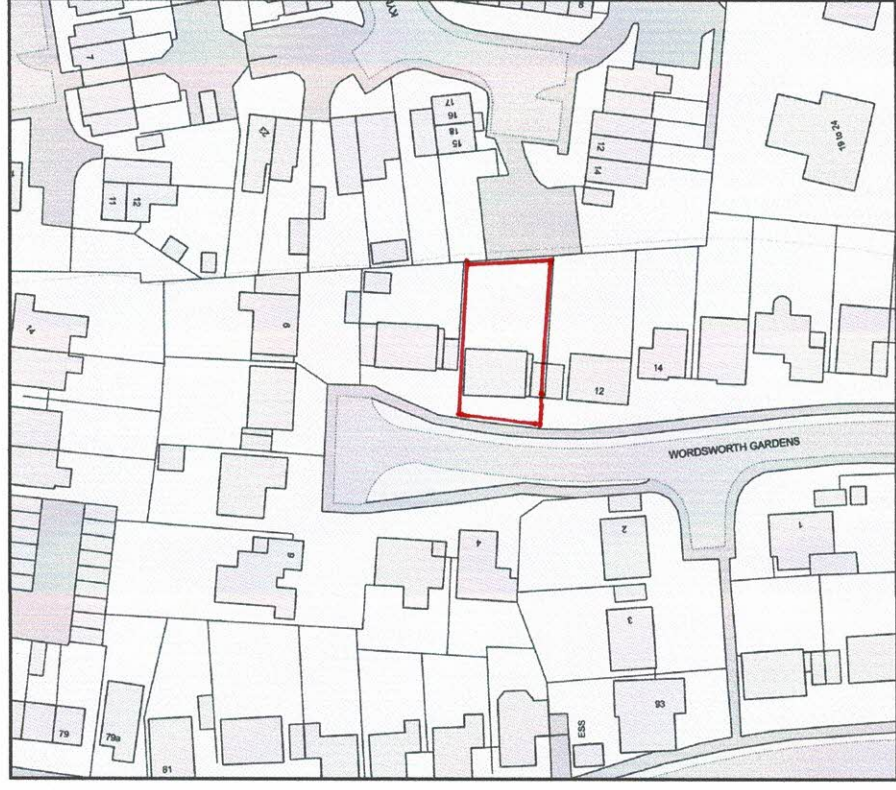

Plan Produced for: Mr. & Mrs Salmon
 Date Produced: 12 Feb 2022
 Plan Reference Number: TQRCM22043133324043
 Scale: 1:1250 @ A4