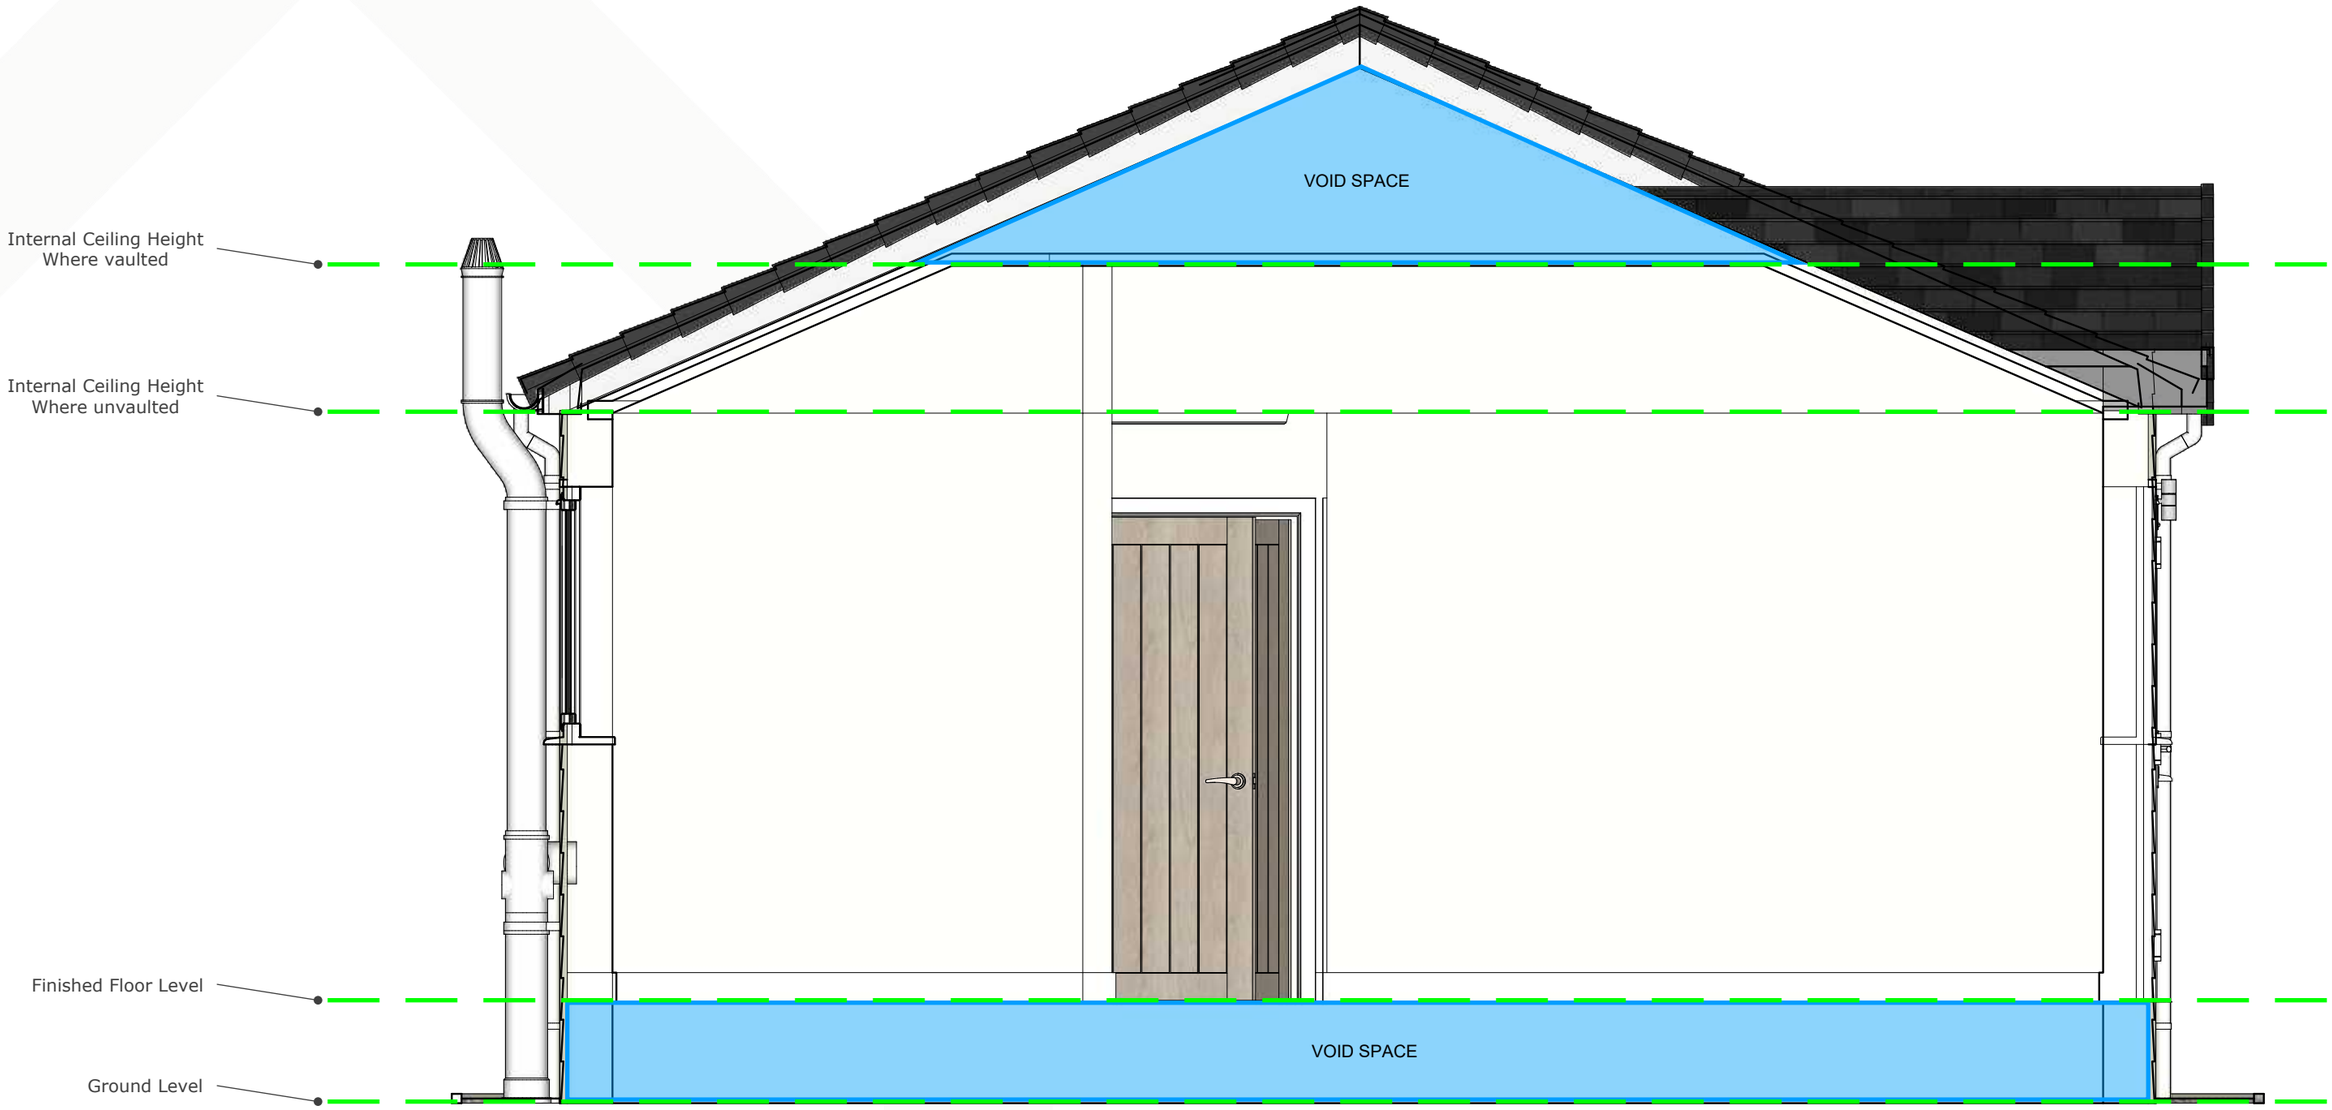

5m

1m

iHus™ Building Individuality

Suzannah Portway

13 Bereweeke Road
Bognor Regis
PO22 7EG

Drawing Name: Cross Section
Drawn by: Amy
Version: 1 **Revision:** 2
Date: March 3, 2025
Ref: 2242.02.24DiHus10.06

ELEVATIONS

Scale - 1-25 @ A3 | A | 06

ARUN DISTRICT COUNCIL FP/24/25/HH