


24 DOWNVIEW ROAD, FELPHAM, BOGNOR REGIS

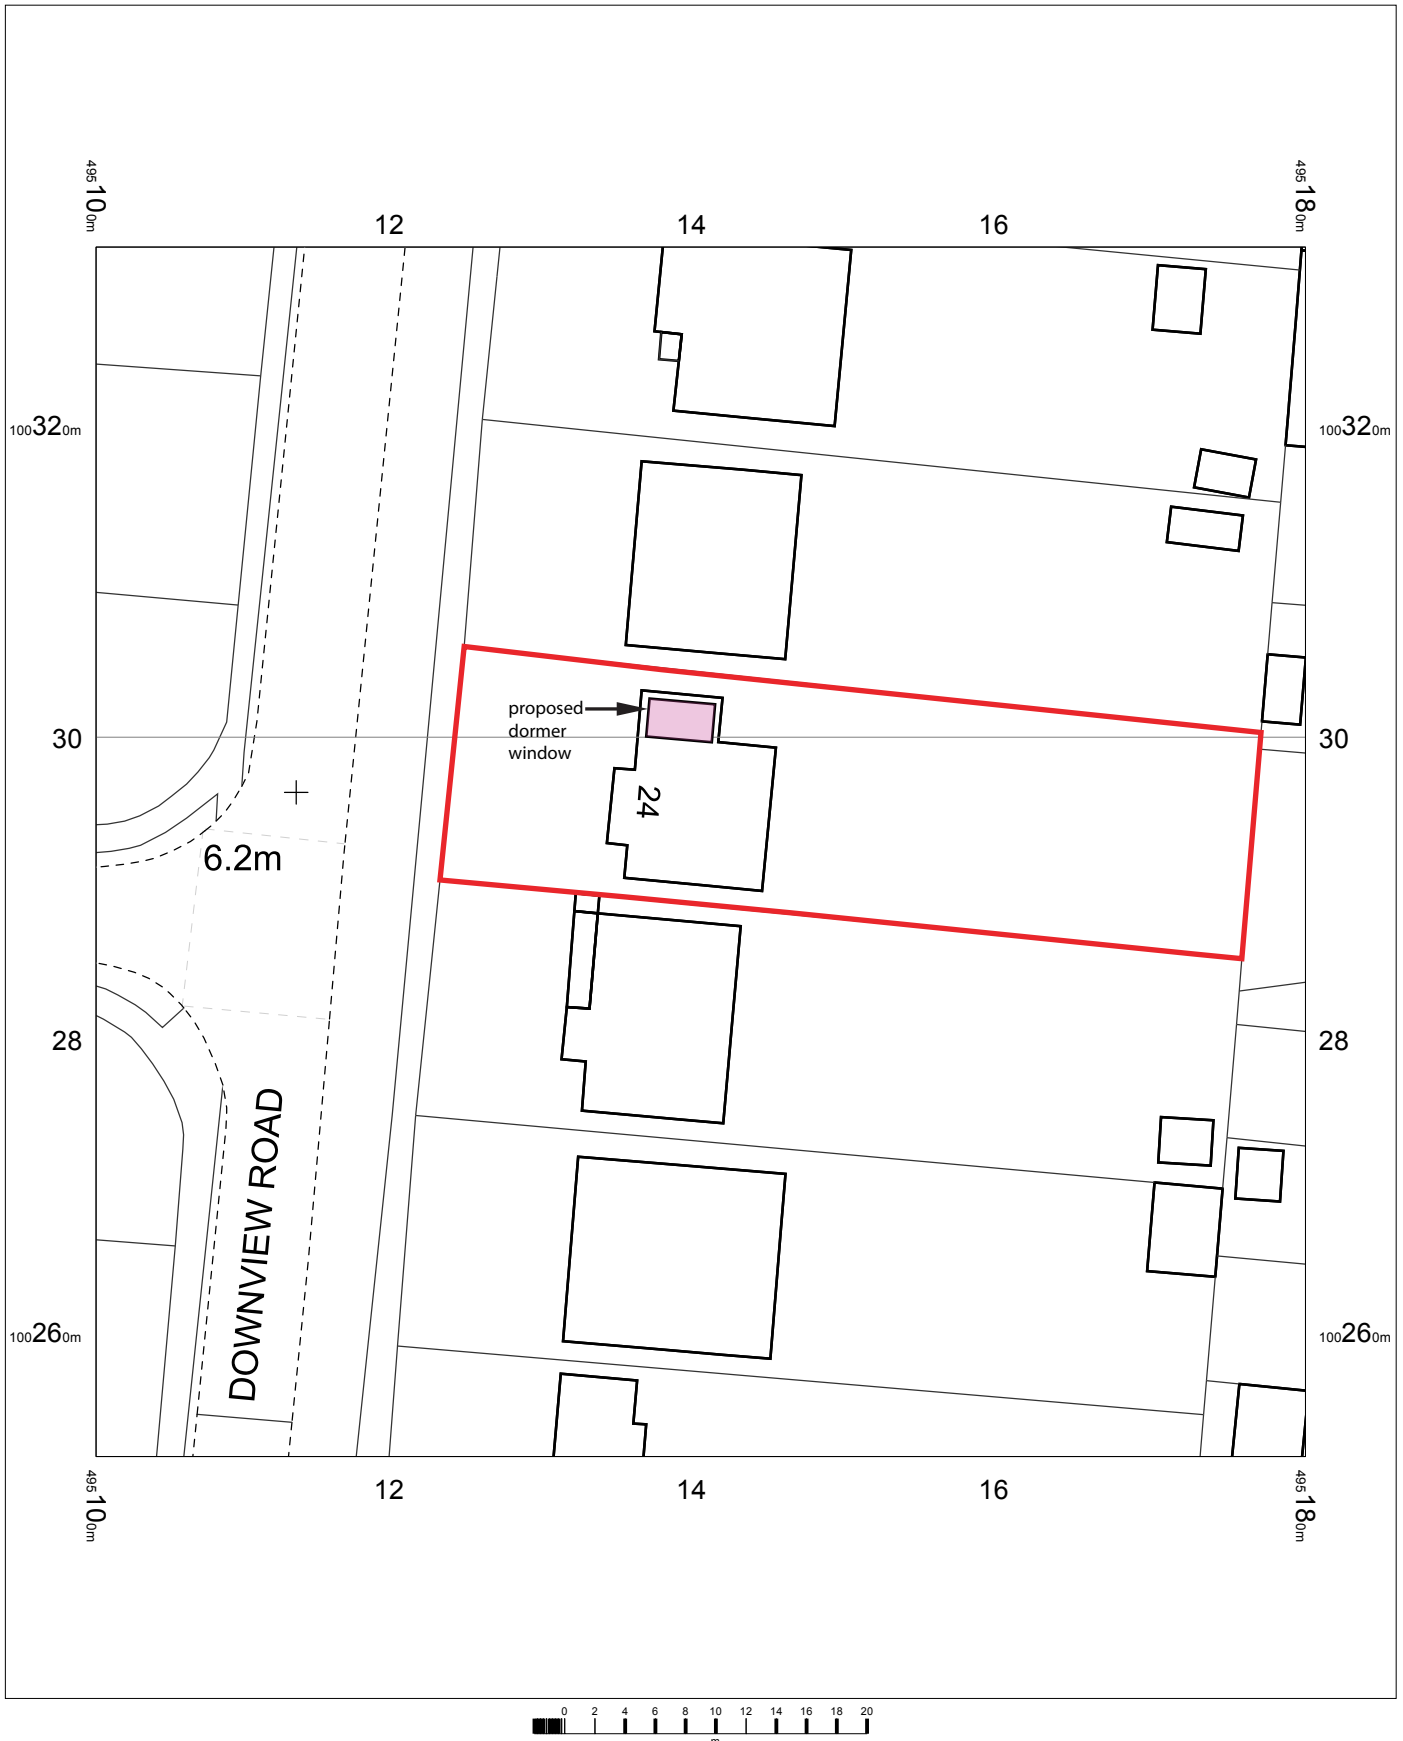


24 Downview Road,
Bognor Regis,
Felpham,
West Sussex
PO22 8HQ

OS MasterMap 1250/2500/10000 scale
Wednesday, January 21, 2026, ID: CM-01259396
www.centremapslive.co.uk

1:500 scale print at A4, Centre: 495141 E, 100292 N

©Crown Copyright Ordnance Survey. Licence no.
AC0000849896

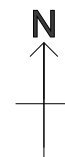

Wayne Gander MCIAT
Chartered Architectural Technologist
98 Durrington Lane, Worthing,
West Sussex BN13 2RQ
M 07808 887896
E waynegander08@gmail.com

