
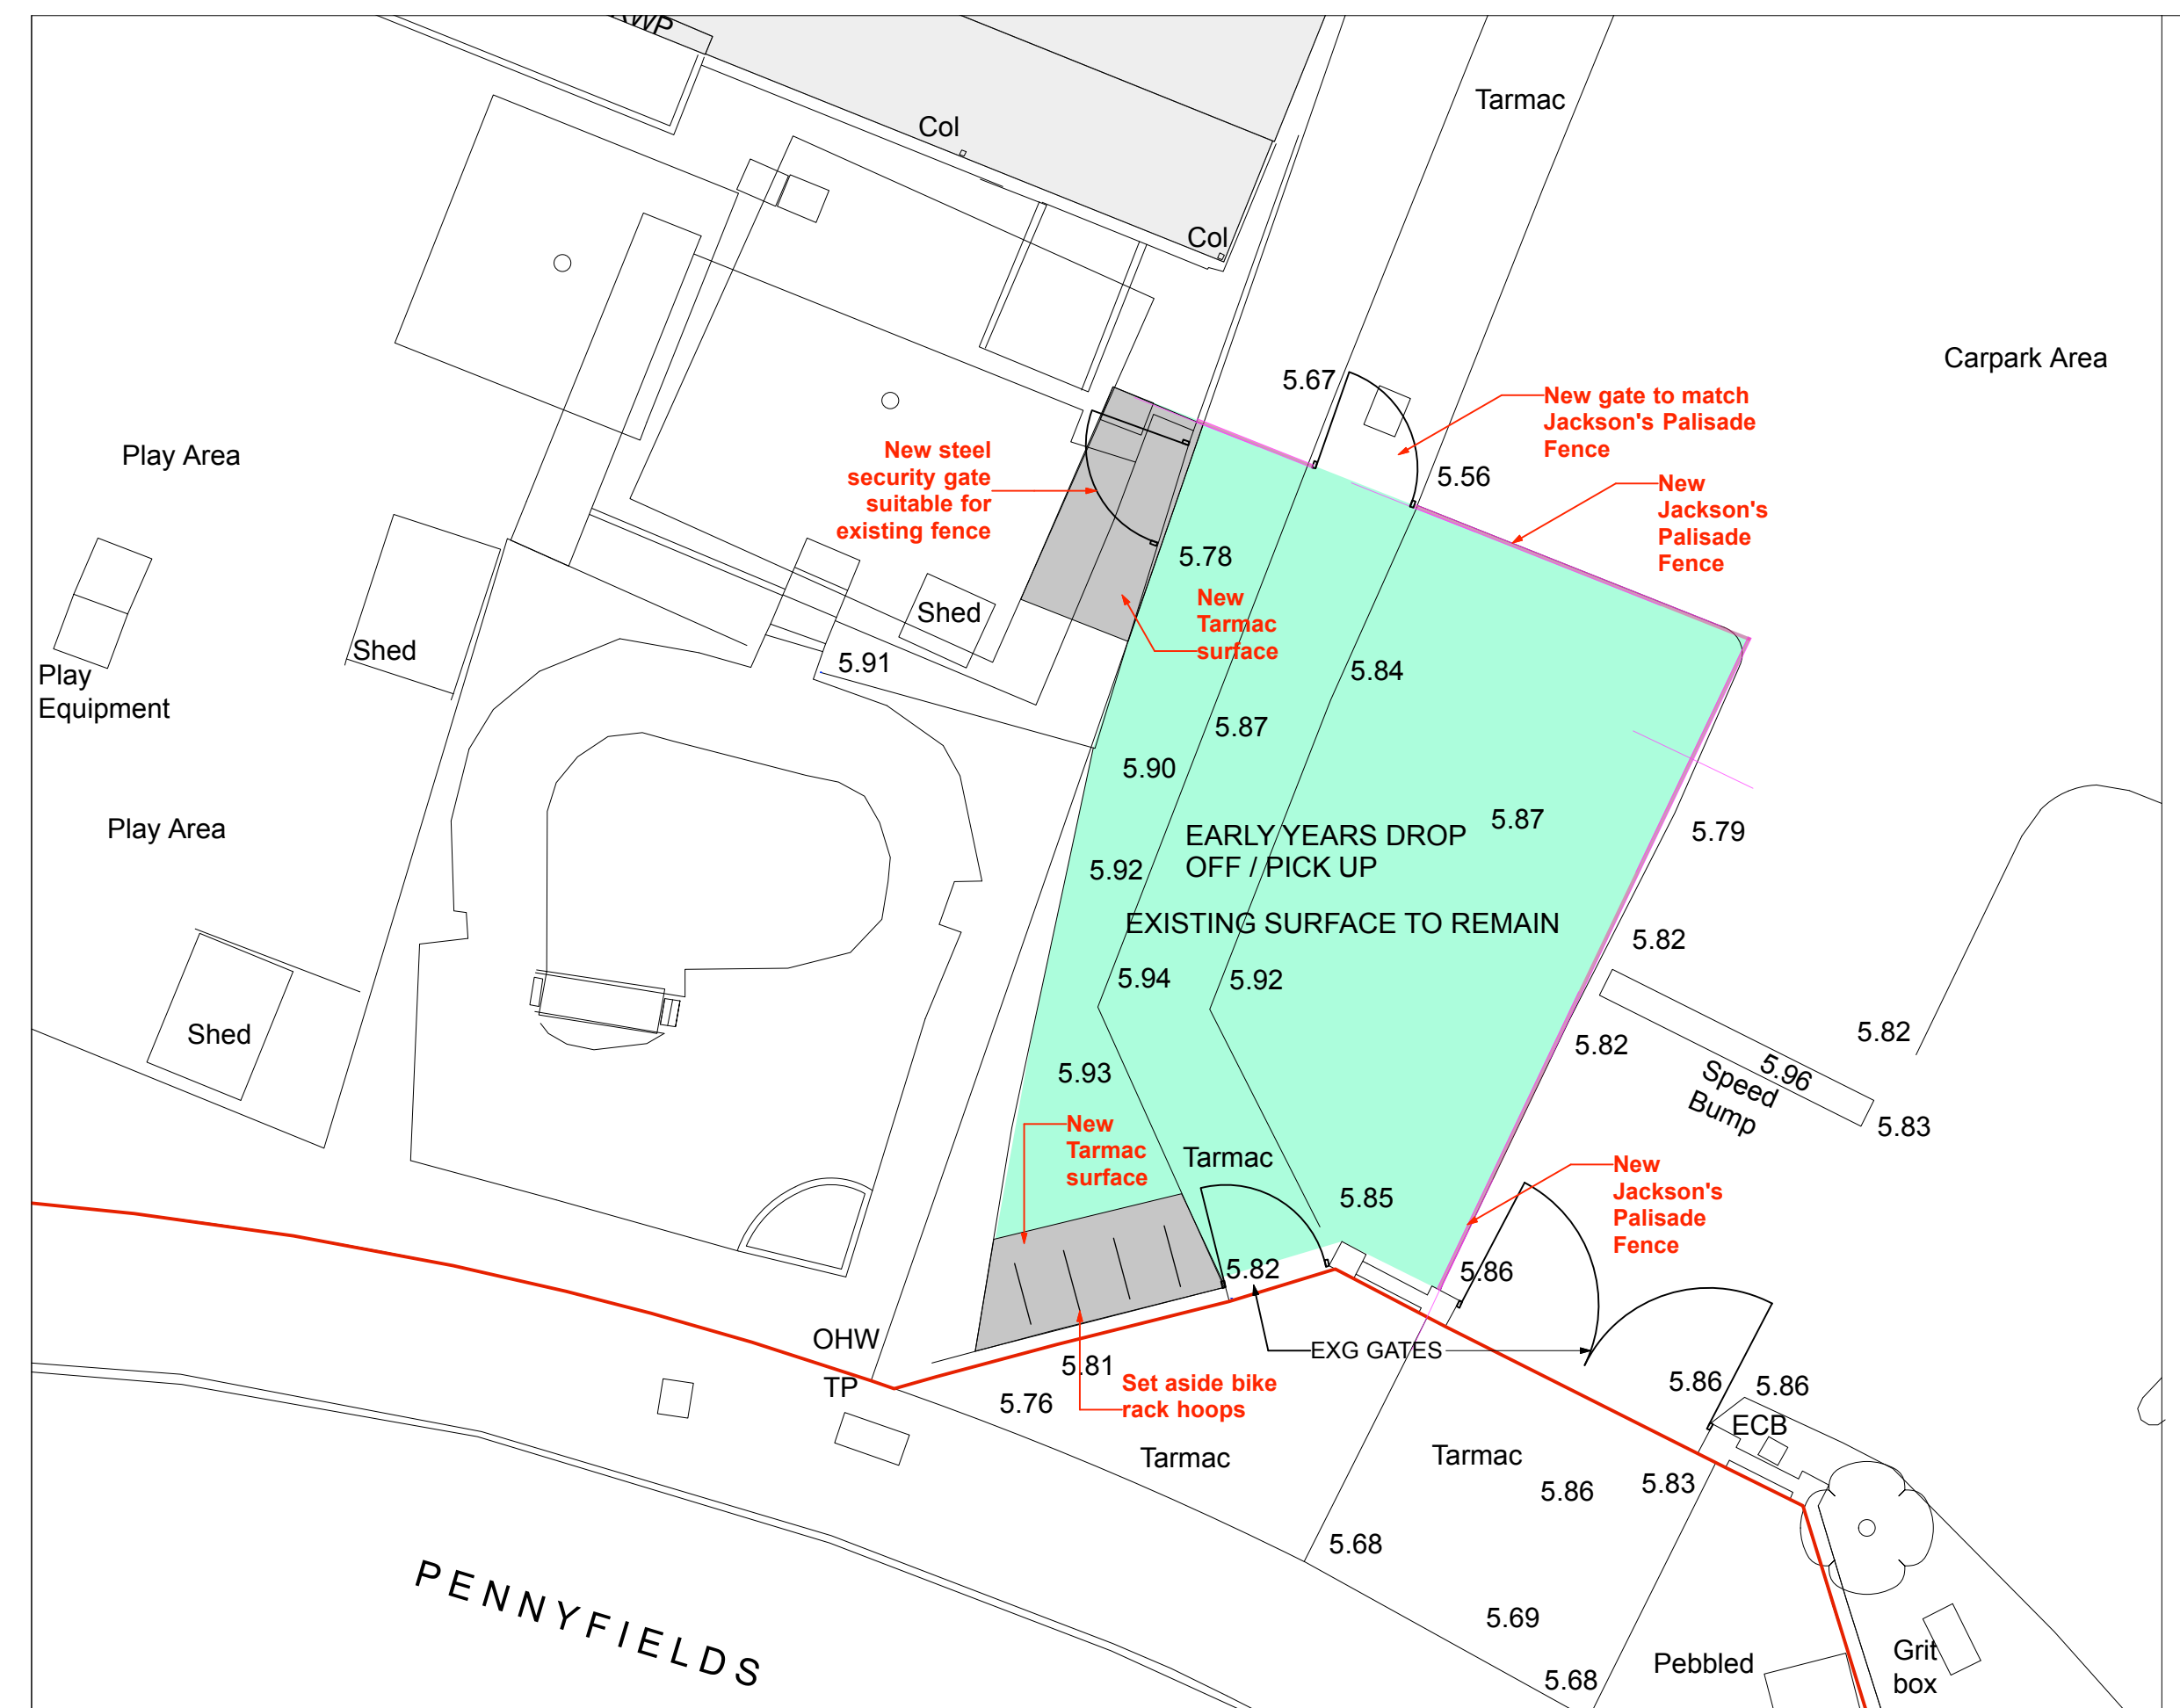
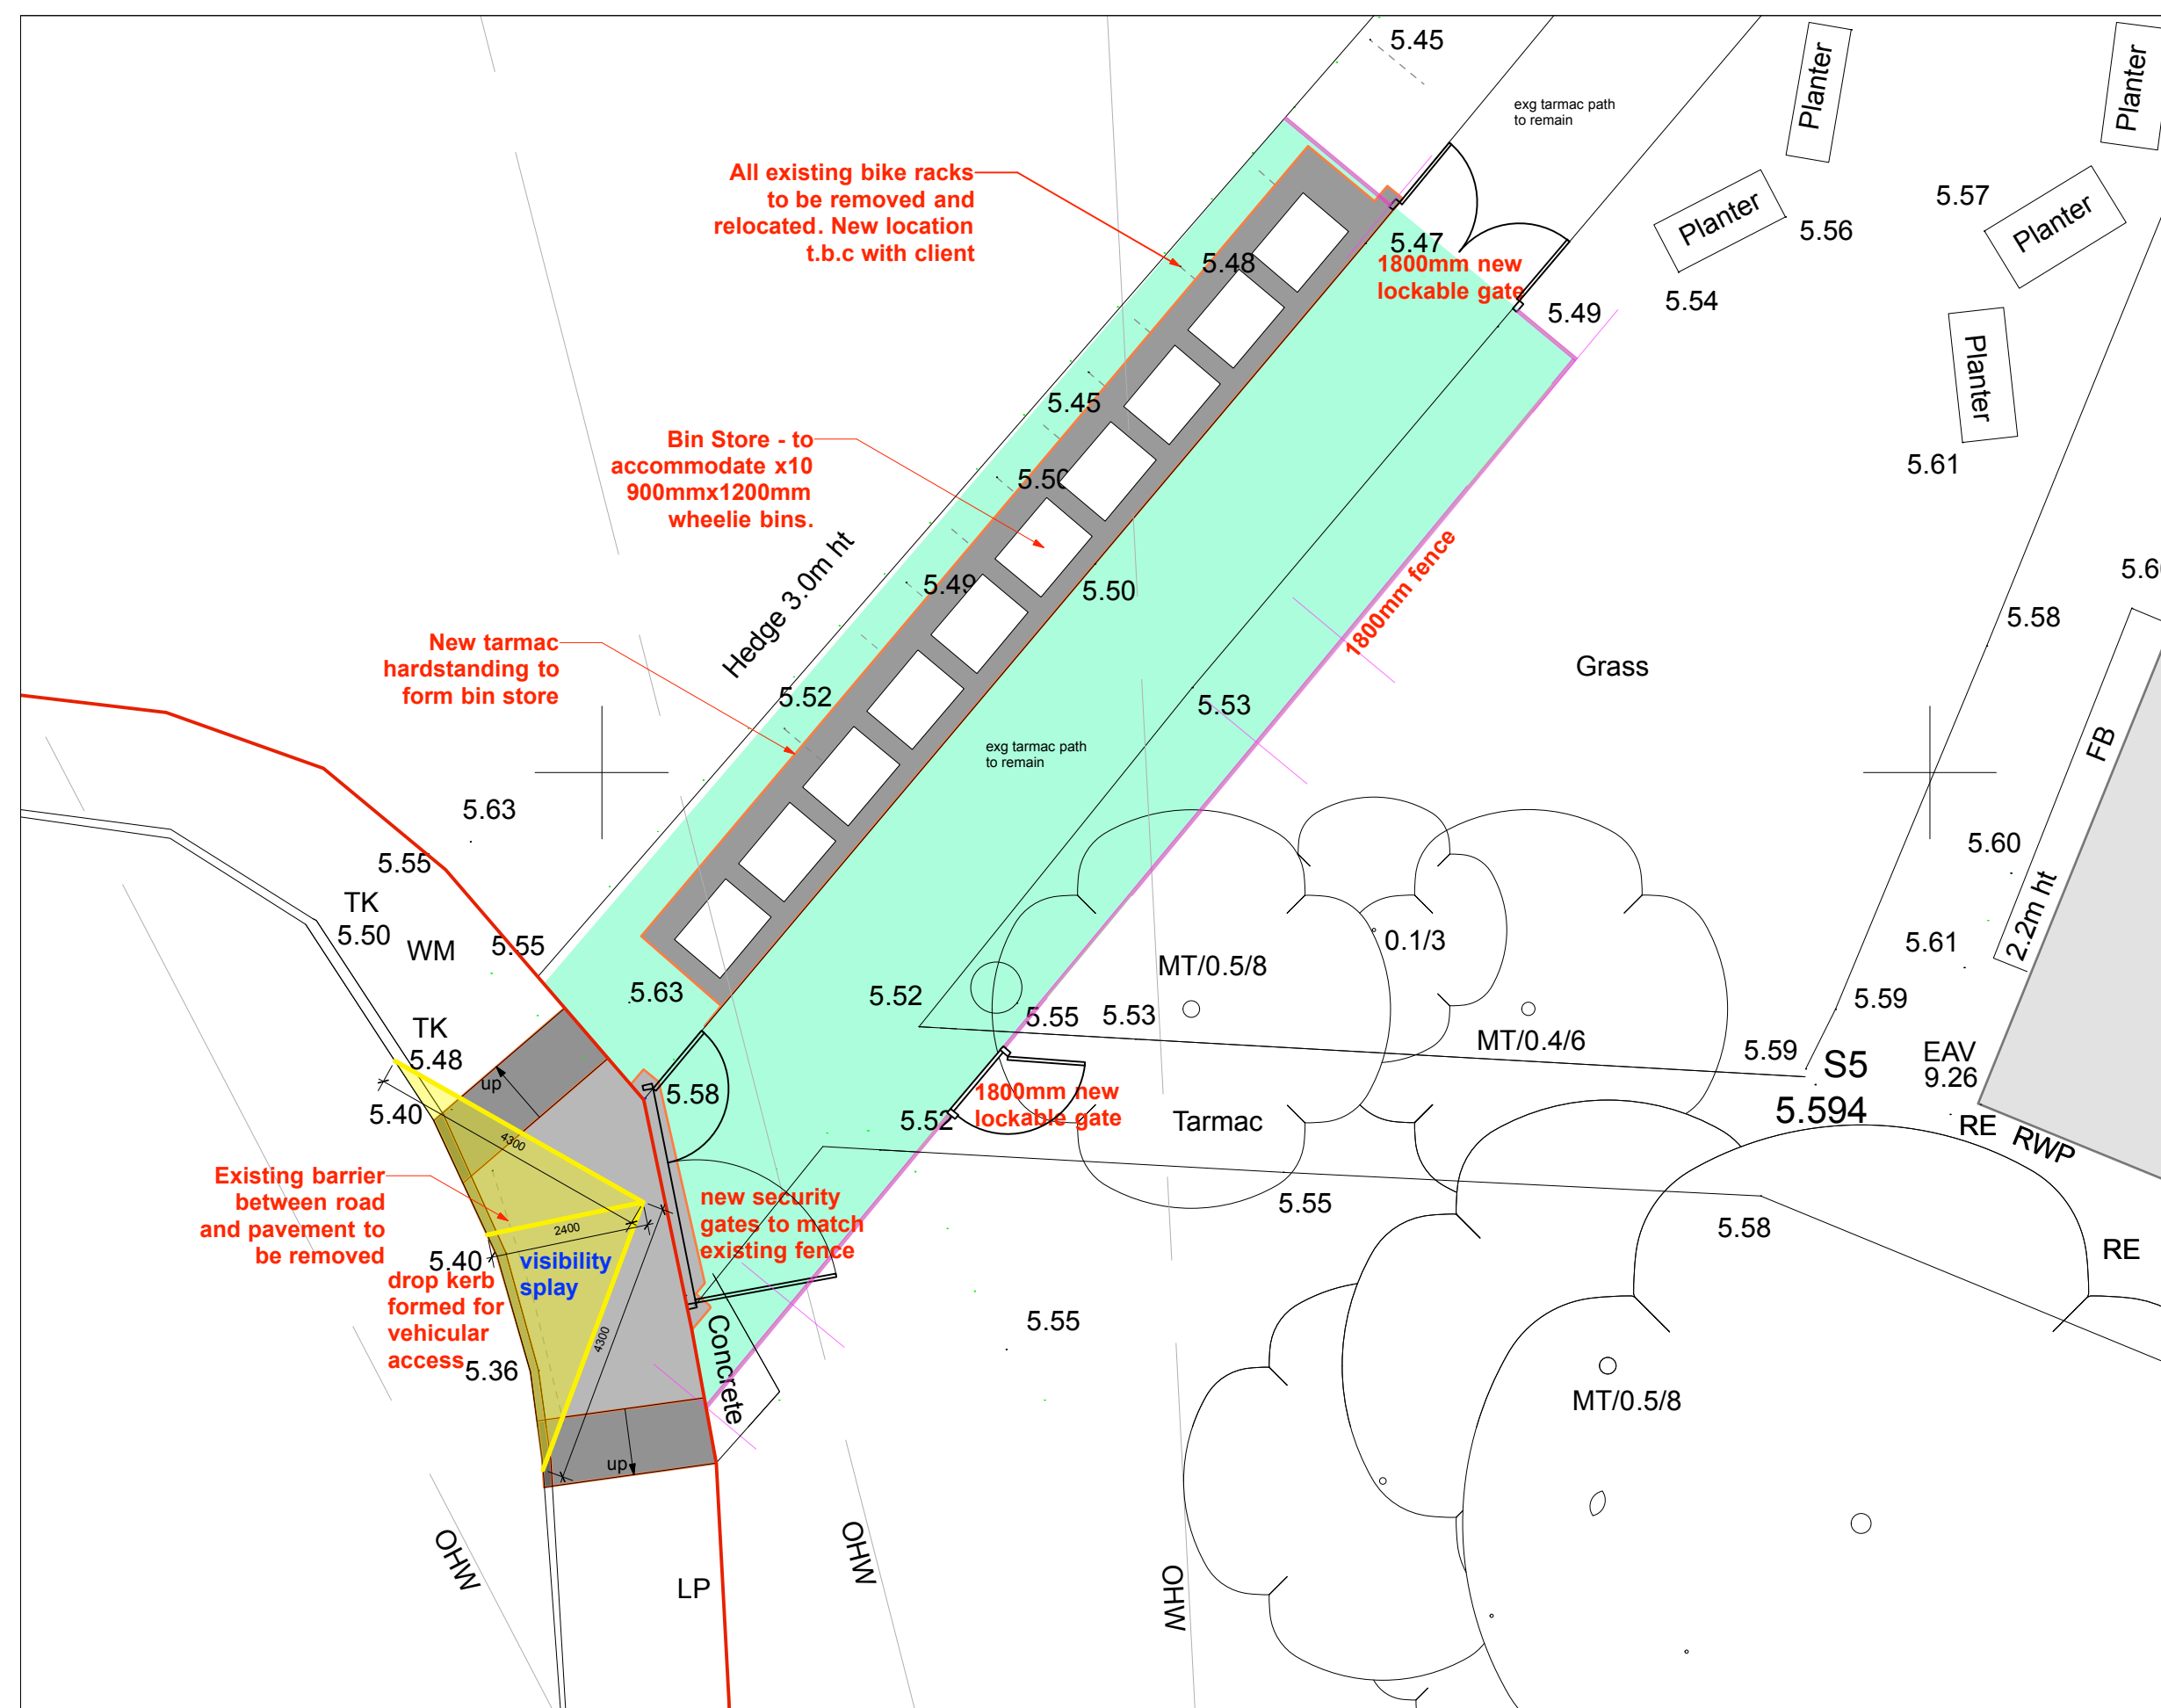
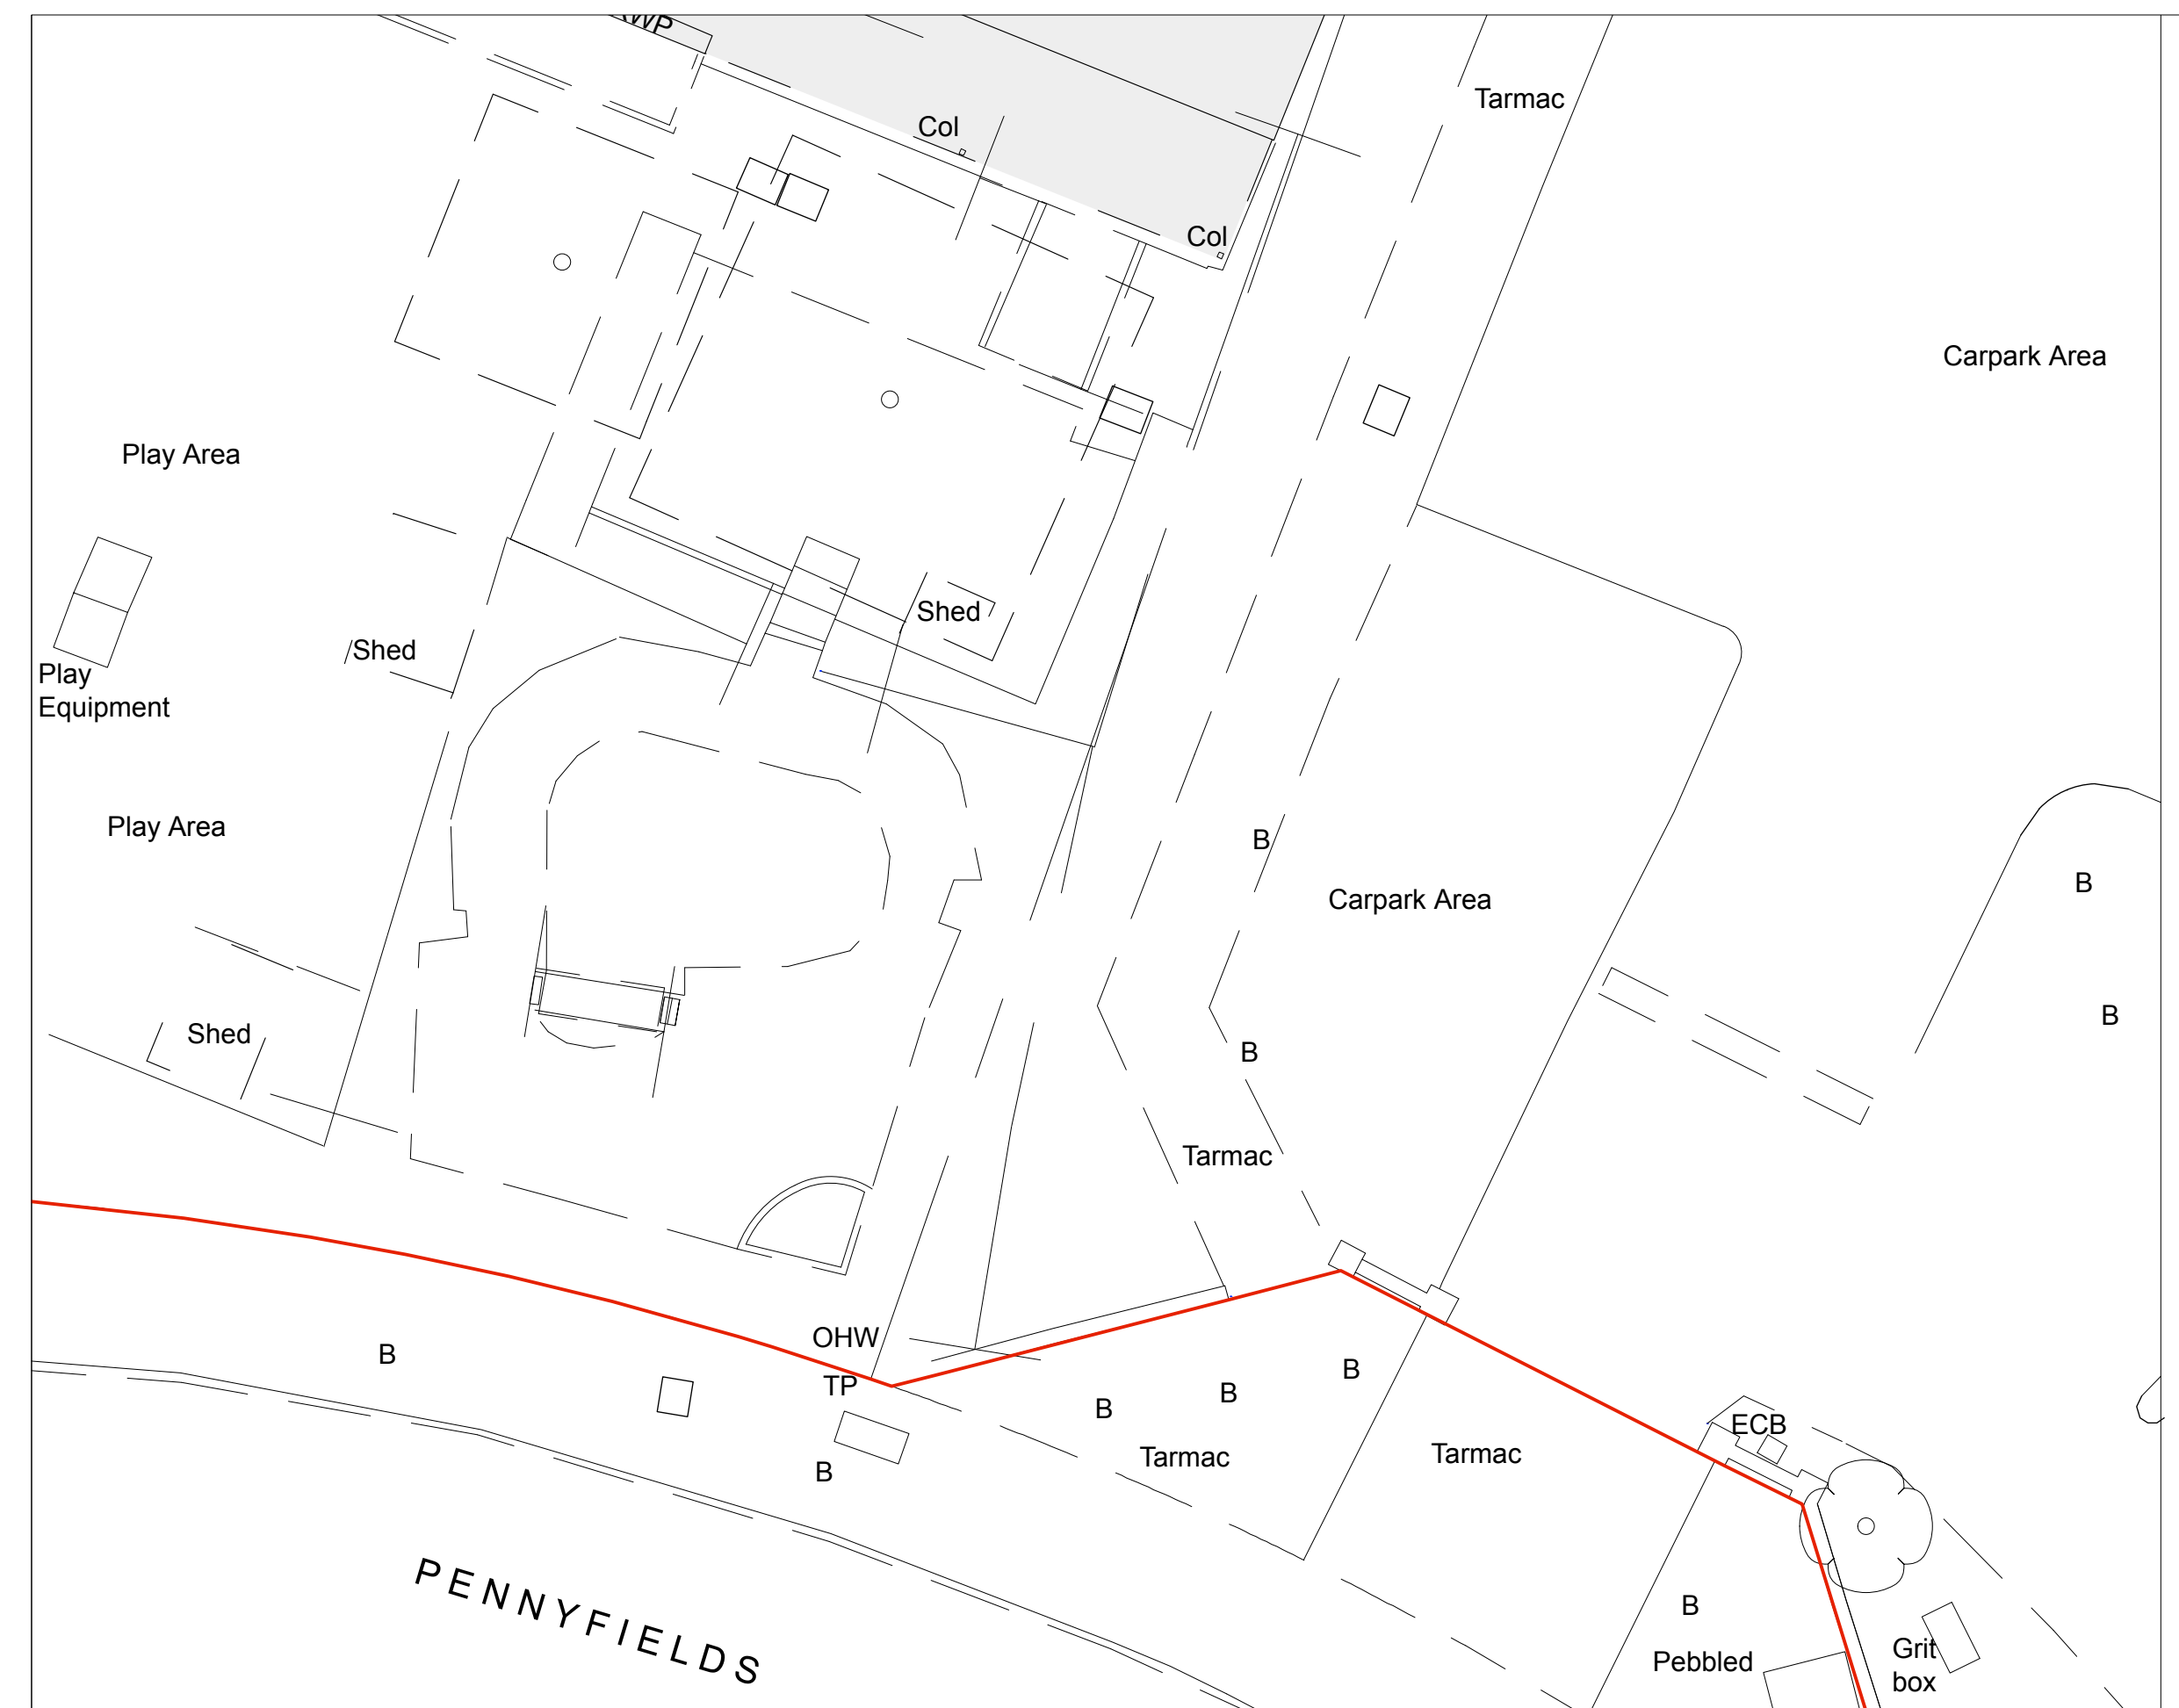


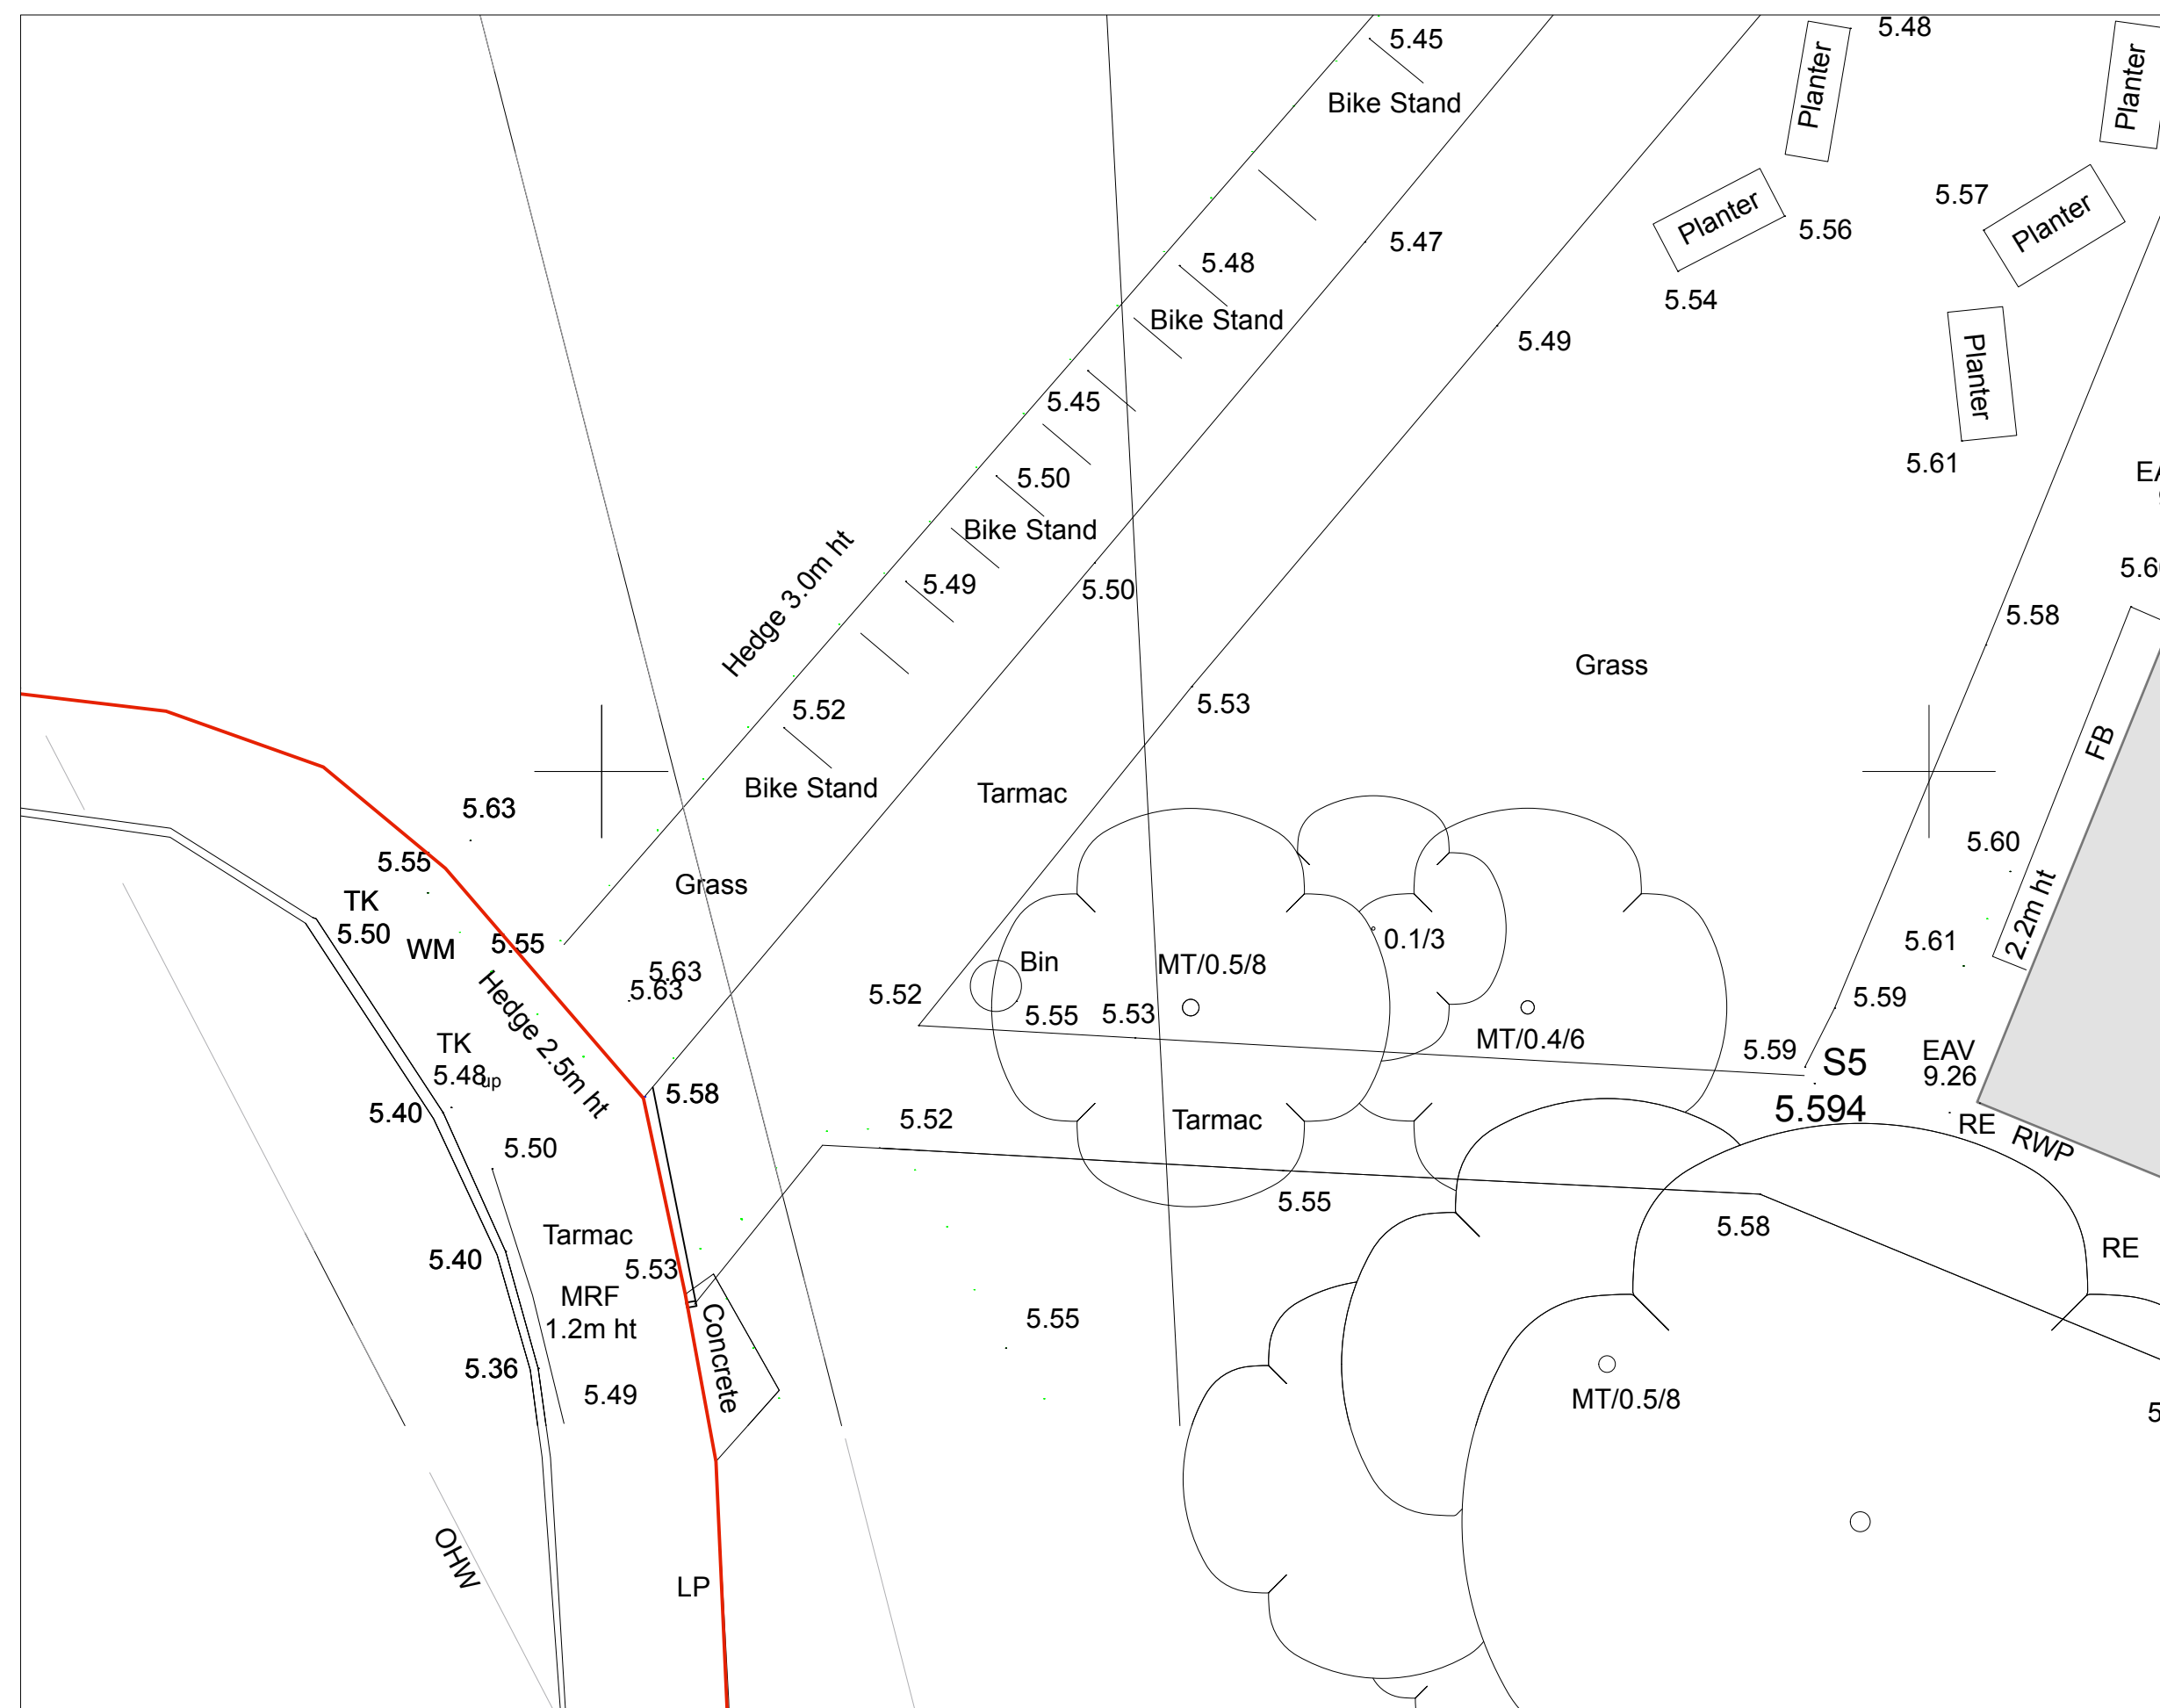

notes:

FOR FURTHER PLANNING PERMISSION IN CONNECTION TO PLANNING APPLICATION **FP/197/19/PL** [FOR GLAZED CORRIDOR LINK].

TO BE READ IN CONJUNCTION WITH DRAWING
NUMBER 2261.7.201 - EXISTING AND PROPOSED
PLANS

amendments:

Rev A 9/01/20	Visibility splay added
------------------	------------------------

Felce & Guy Partnership LLP
Architects

Studio 5 | English Close | Hove | BN3 7ET
T: 01273 736217 E: info@felceandguy.co.uk

Project: EXTERNAL WORKS

Location: BISHOP TUFNELL PRIMARY
SCHOOL, FELPHAM

Client: SCHOOL GOVERNORS

Drawing: EXISTING & PROPOSED PLANS

scale: 1:100	page: A1
--------------	----------

drawn by: JM	checked by: AW
--------------	----------------

date: NOV 19	drawing number: 2261.7/201	revision: A
-----------------	--------------------------------------	-----------------------

Felce & Guy Partnership LLP