


Bellus Quad Wheelie Bin Storage Unit – 4 x 240 Litre

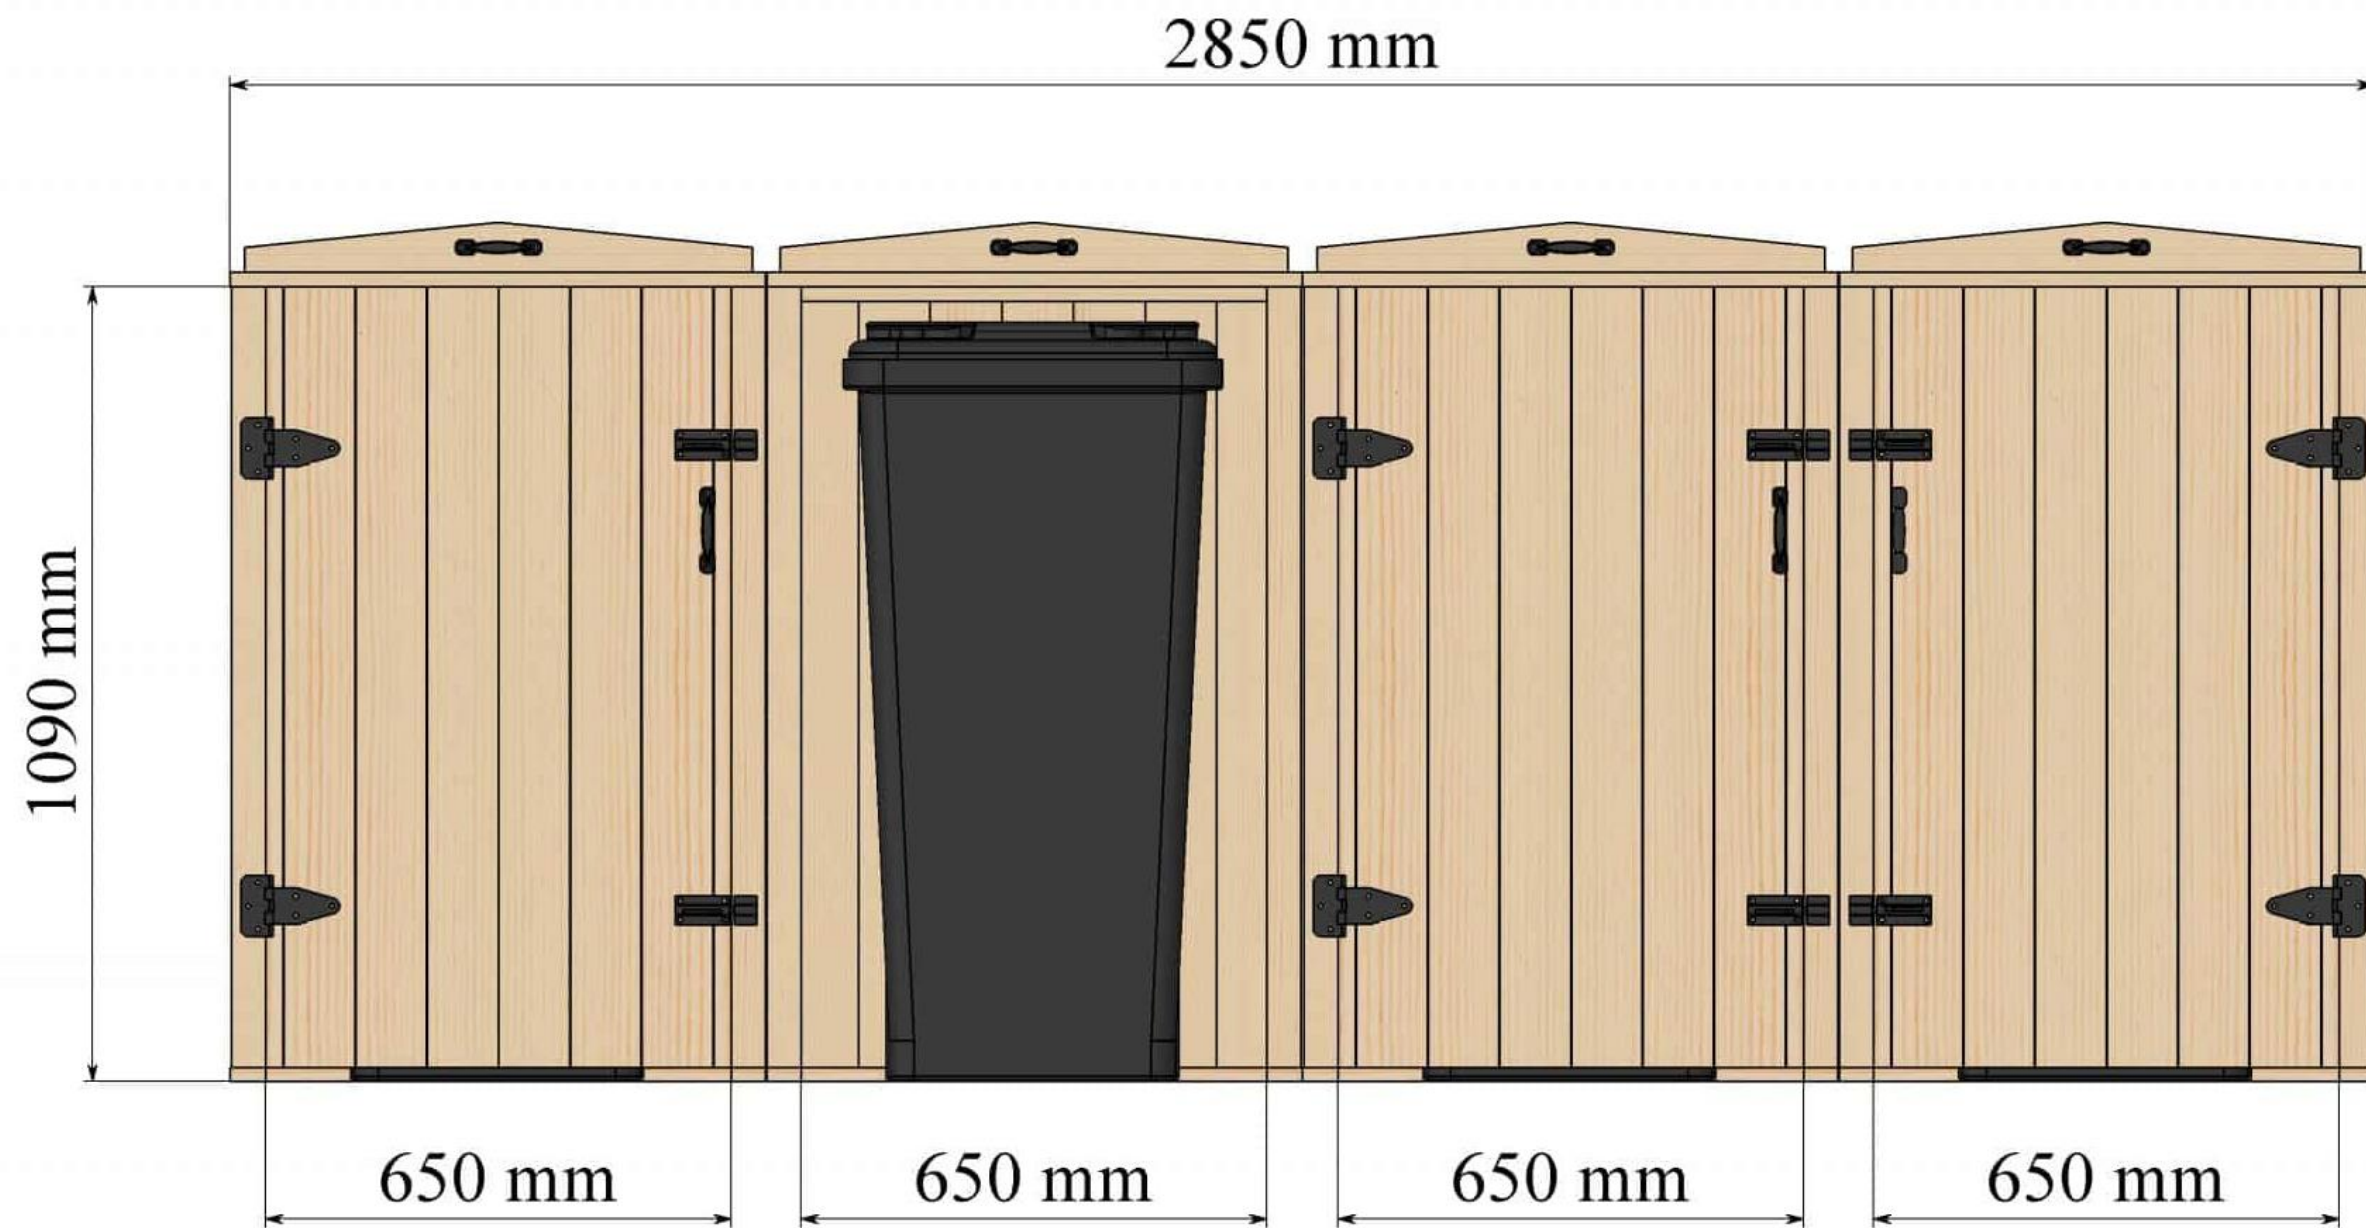

1.0m


Front Elevation

Bellus Quad Wheelie Bin Storage Unit – 4 x 240 Litre

1.0m

Side Elevation

Scale: 1:10 @ A3

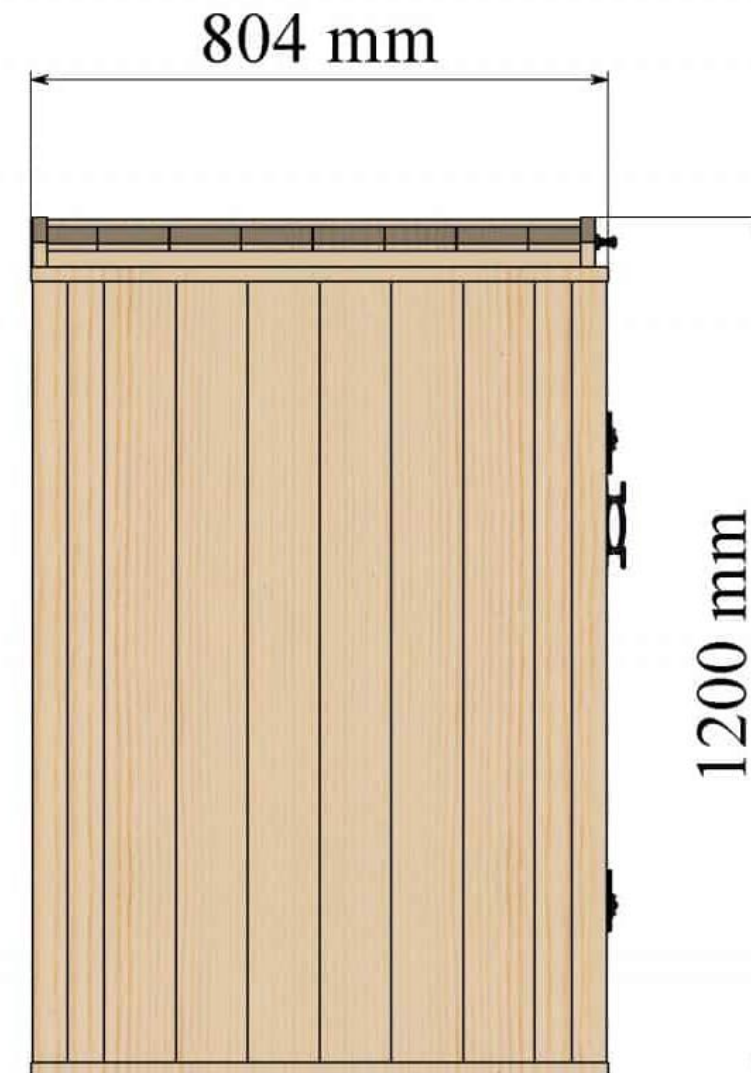



Photographs of the Bellus Quad Wheelie Bin Storage Unit

