



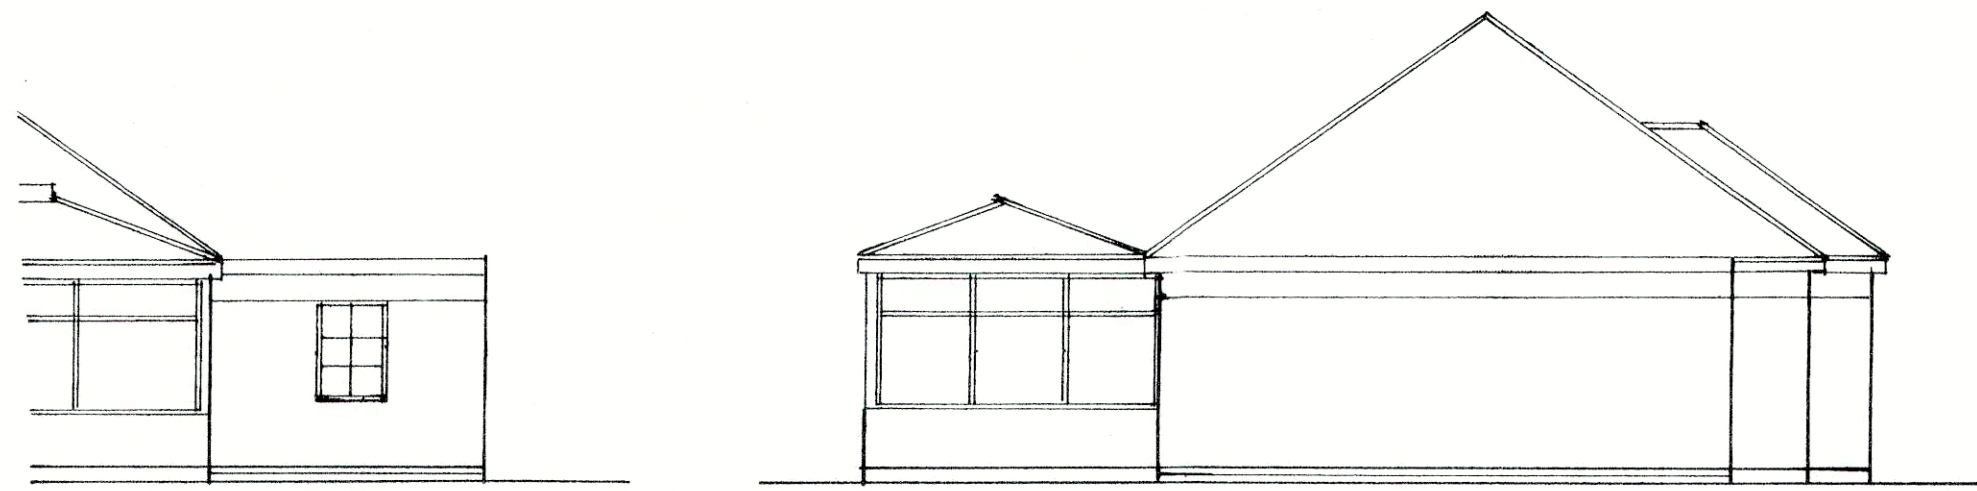


east

north [copeland road]

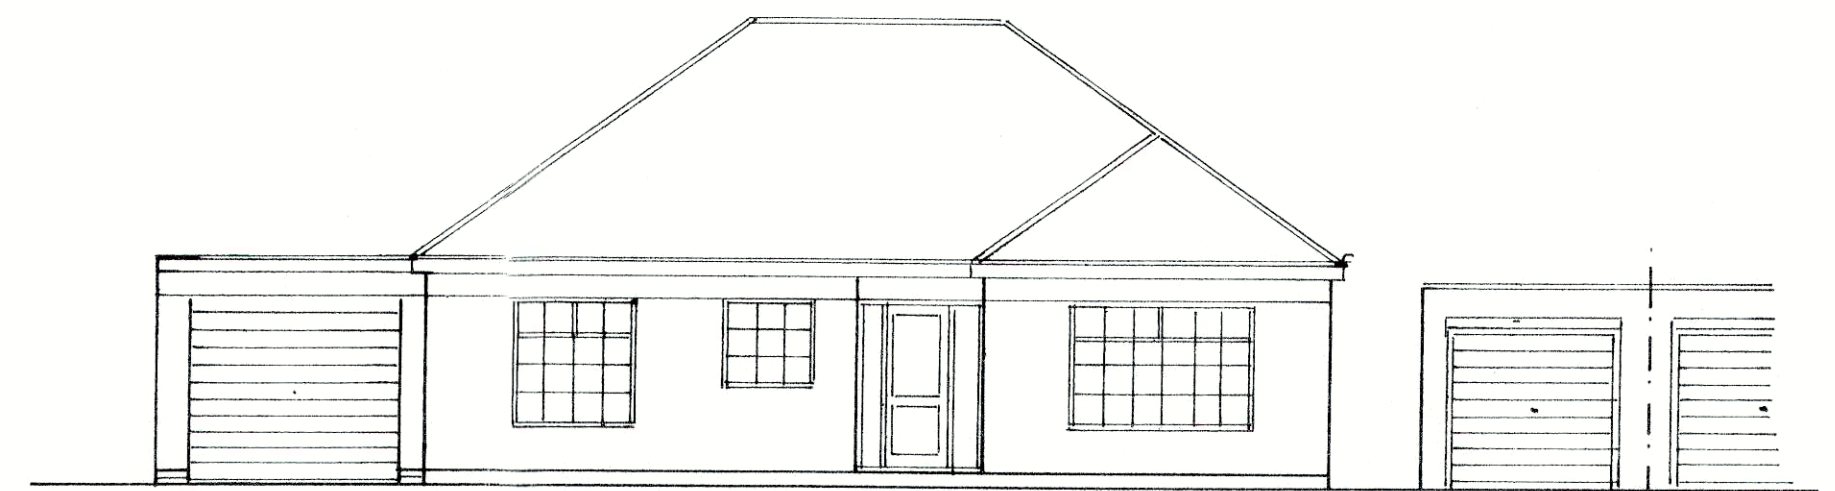

west [wedgwood road]

1 : 100

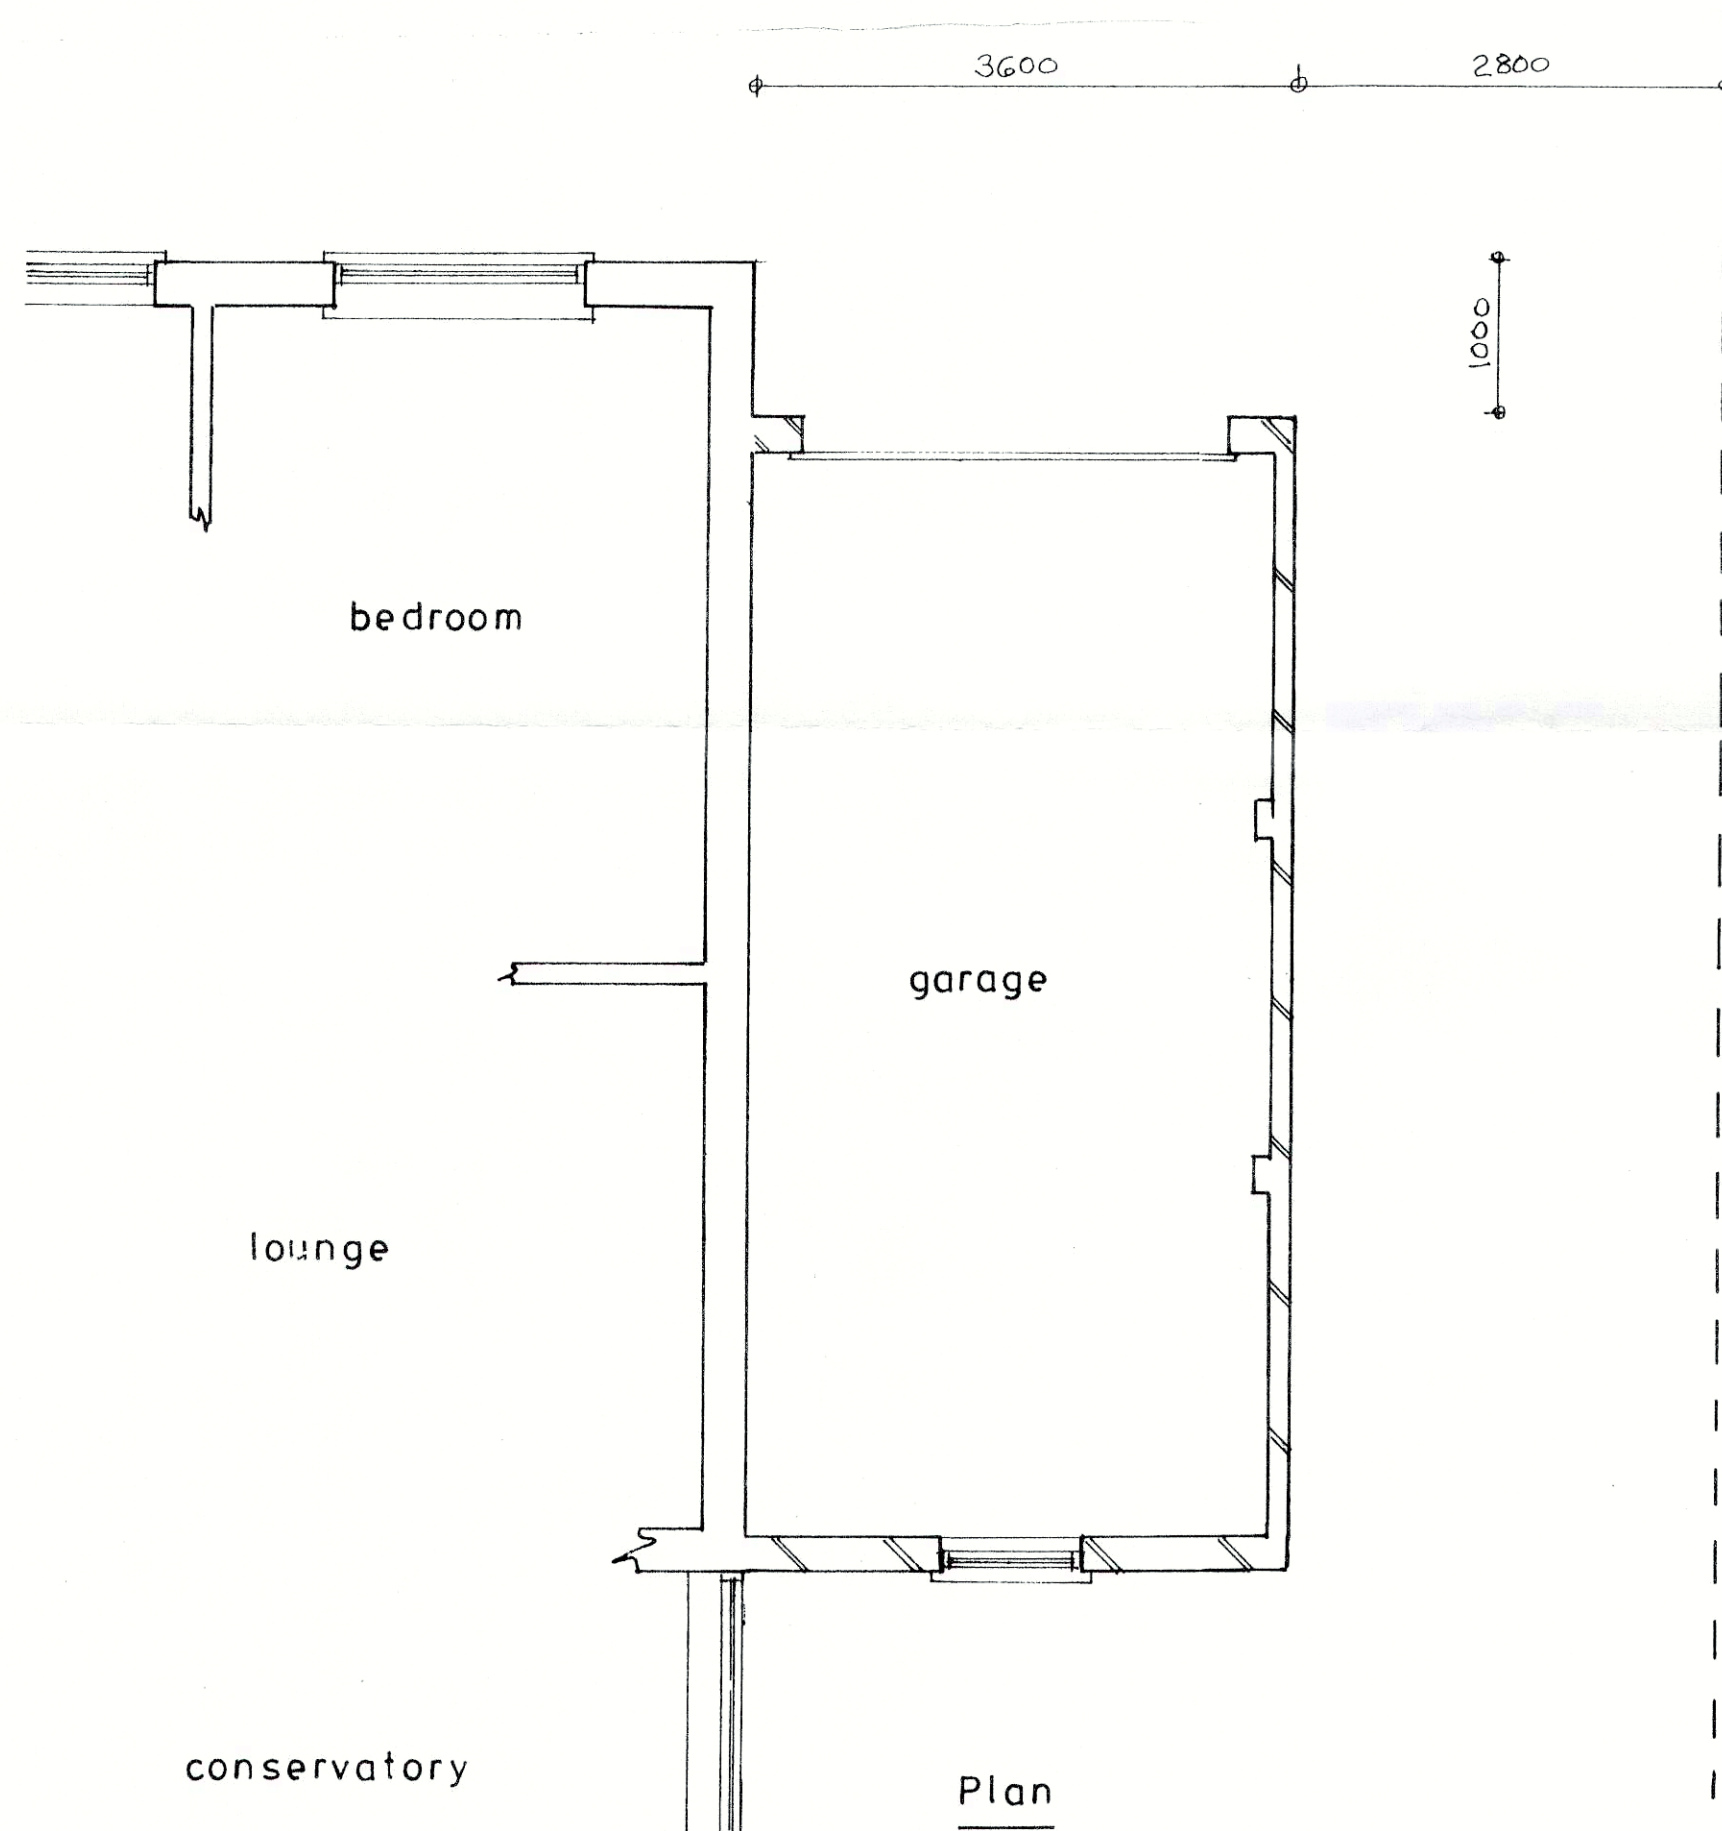


Plan

1 : 50



location plan

1 : 1250

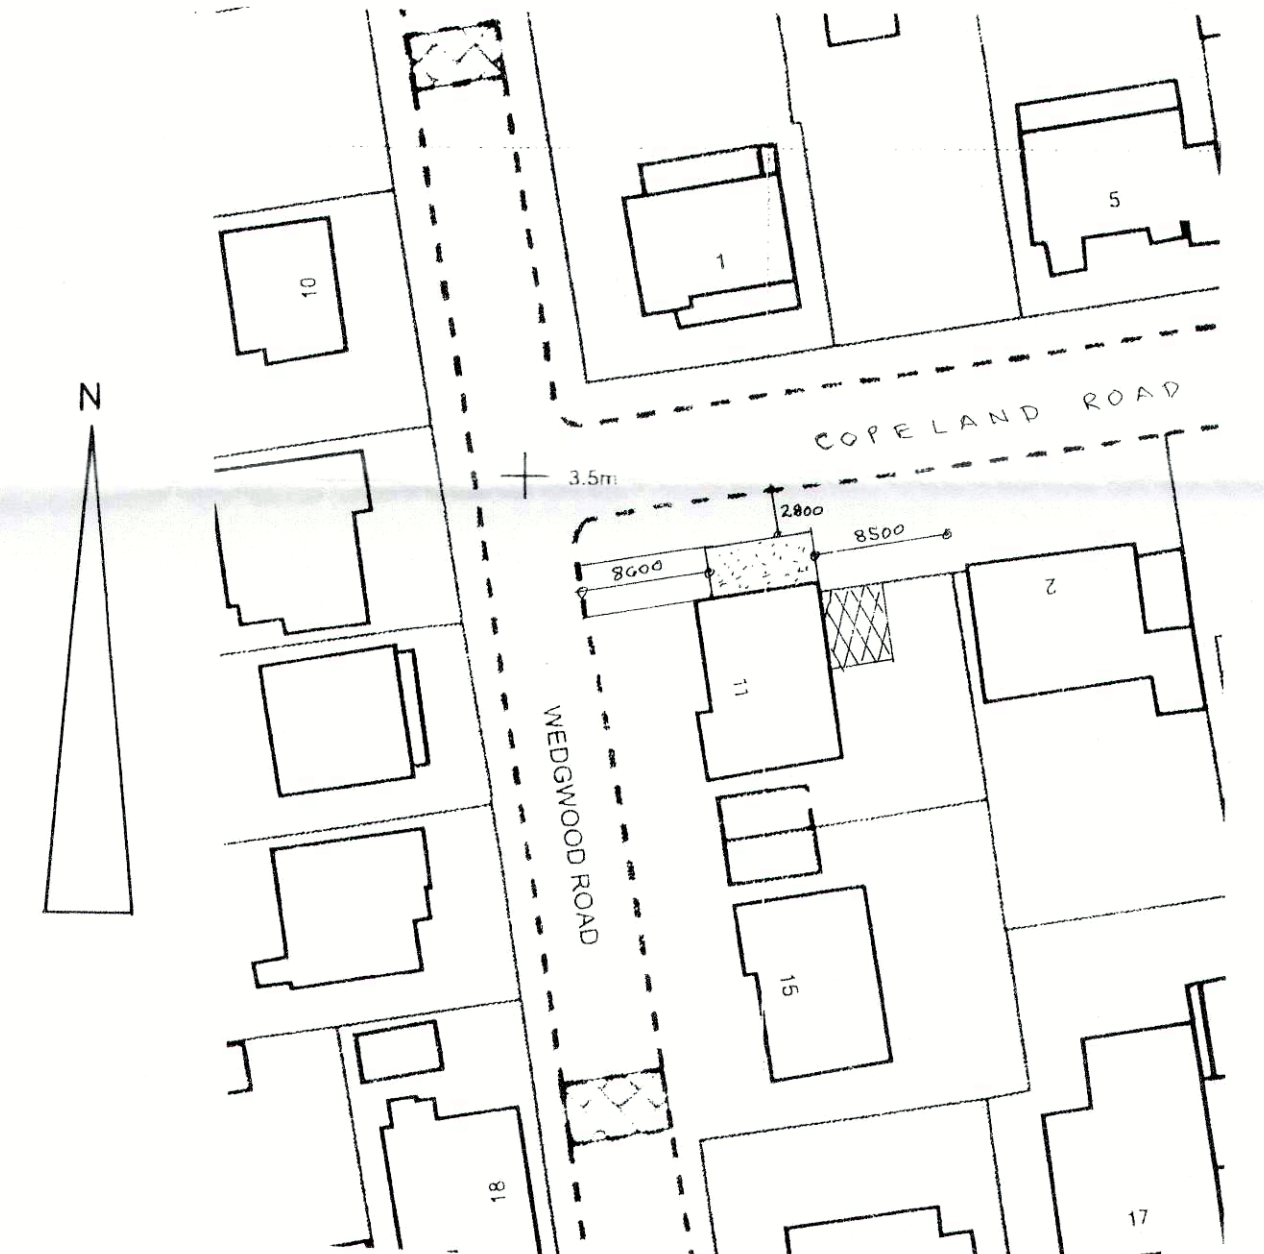

block plan

1 : 500

Proposed

PROPOSED GARAGE EXTENSION AT 11, WEDGWOOD ROAD, FELPHAM FOR MR. D. DEAR

sheet 1 of 2

Bryan Butcher
Rainbow Cottage
Nyetimber Lane
Bognor Regis PO21 3JX
01243 266871
07973 233442
bryan.butcher@btinternet.com
www.bryanbutcher.com