


EXISTING

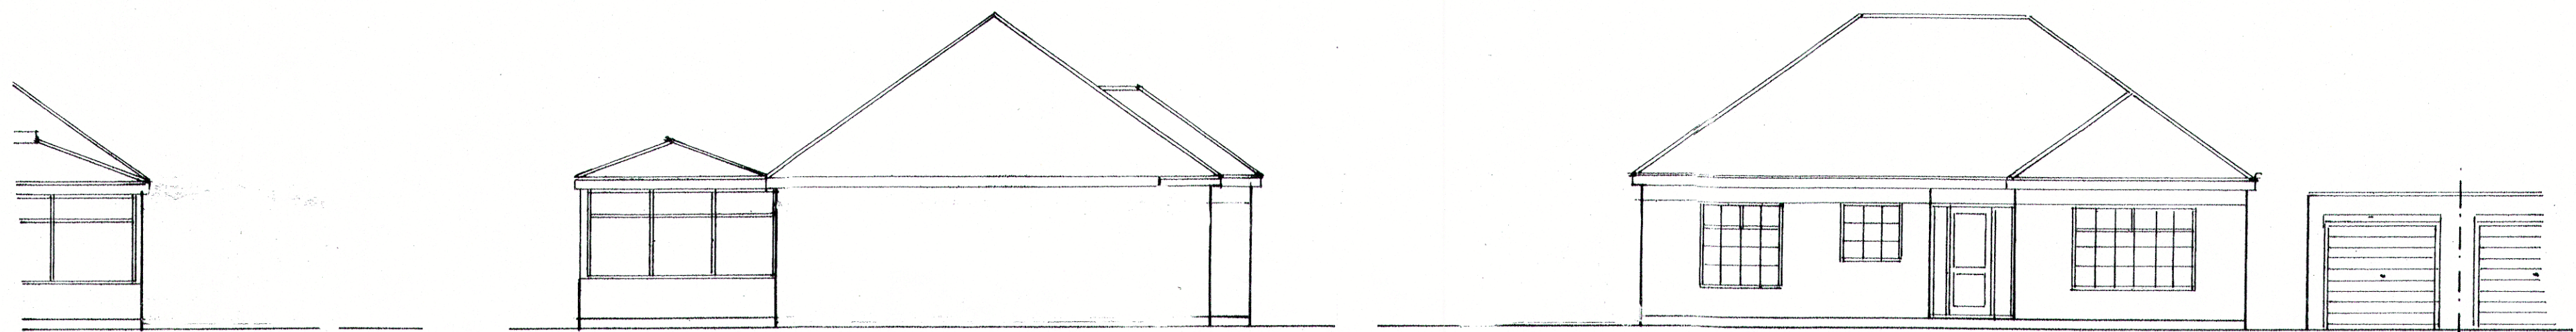


east

north [copeland road]

west [wedgwood road]

1 : 100

3600 2800

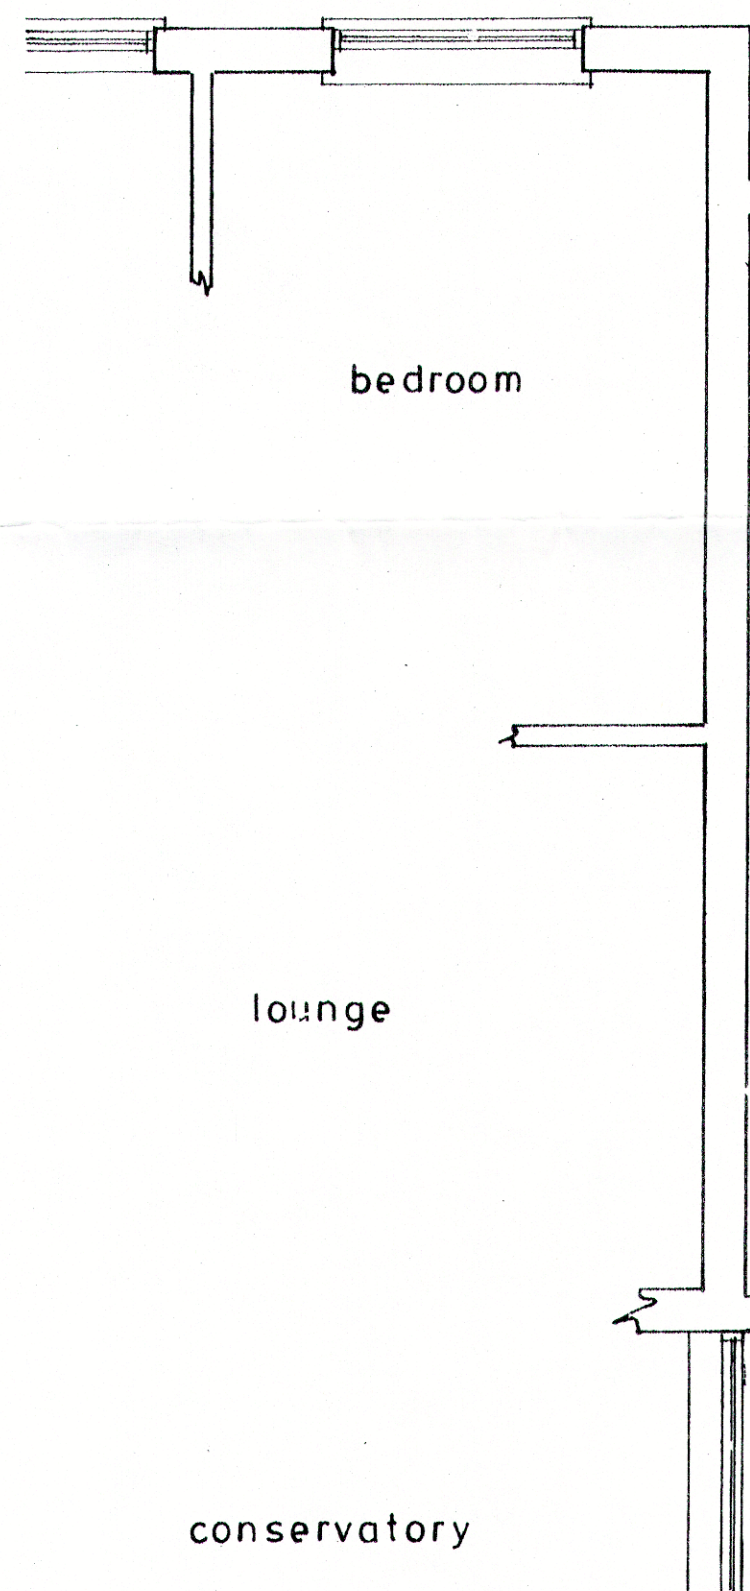

bedroom


lounge

conservatory

Floor
Plan


1 : 50

EXISTING

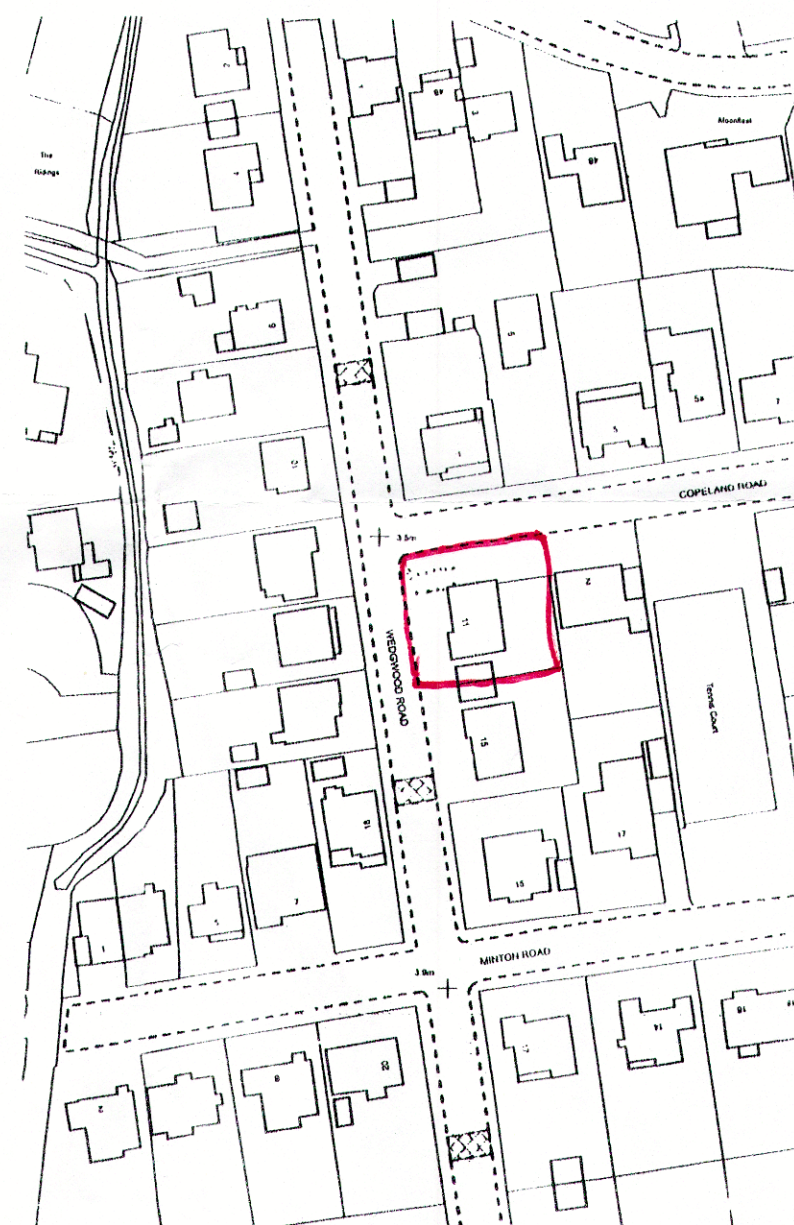

location plan

1 : 1250

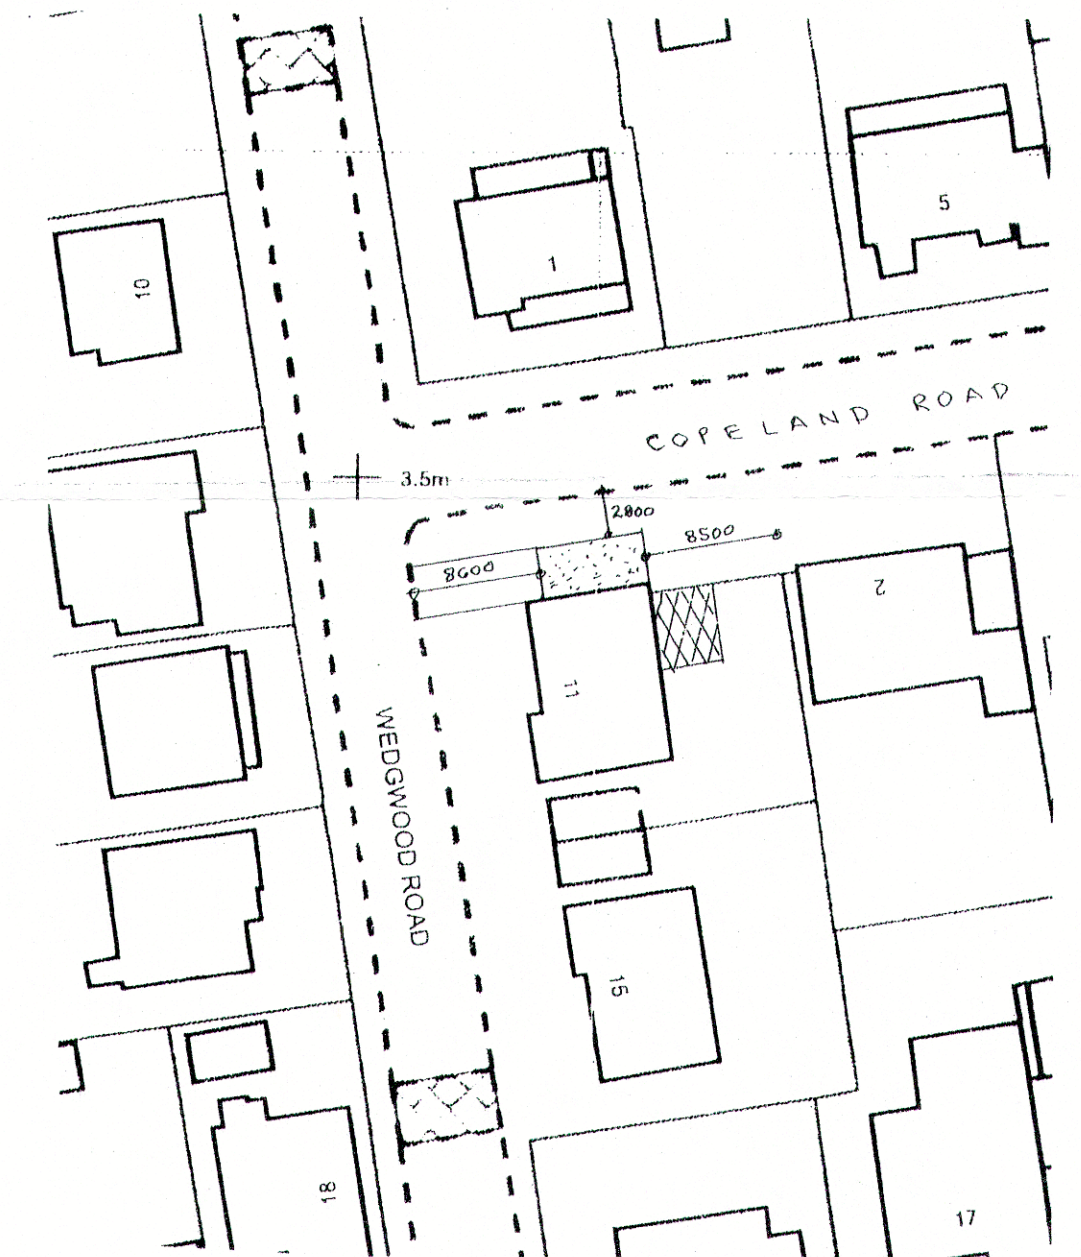

block plan

1 : 500

sheet 1 of 2

11, WEDGWOOD ROAD, FELPHAM FOR MR. D. DEAR

Bryan Butcher
Rainbow Cottage
Nyetimber Lane
Bognor Regis PO21 3JX
01243 266871
07973 233442
bryan.butcher@btinternet.com
www.bryanbutcher.com