


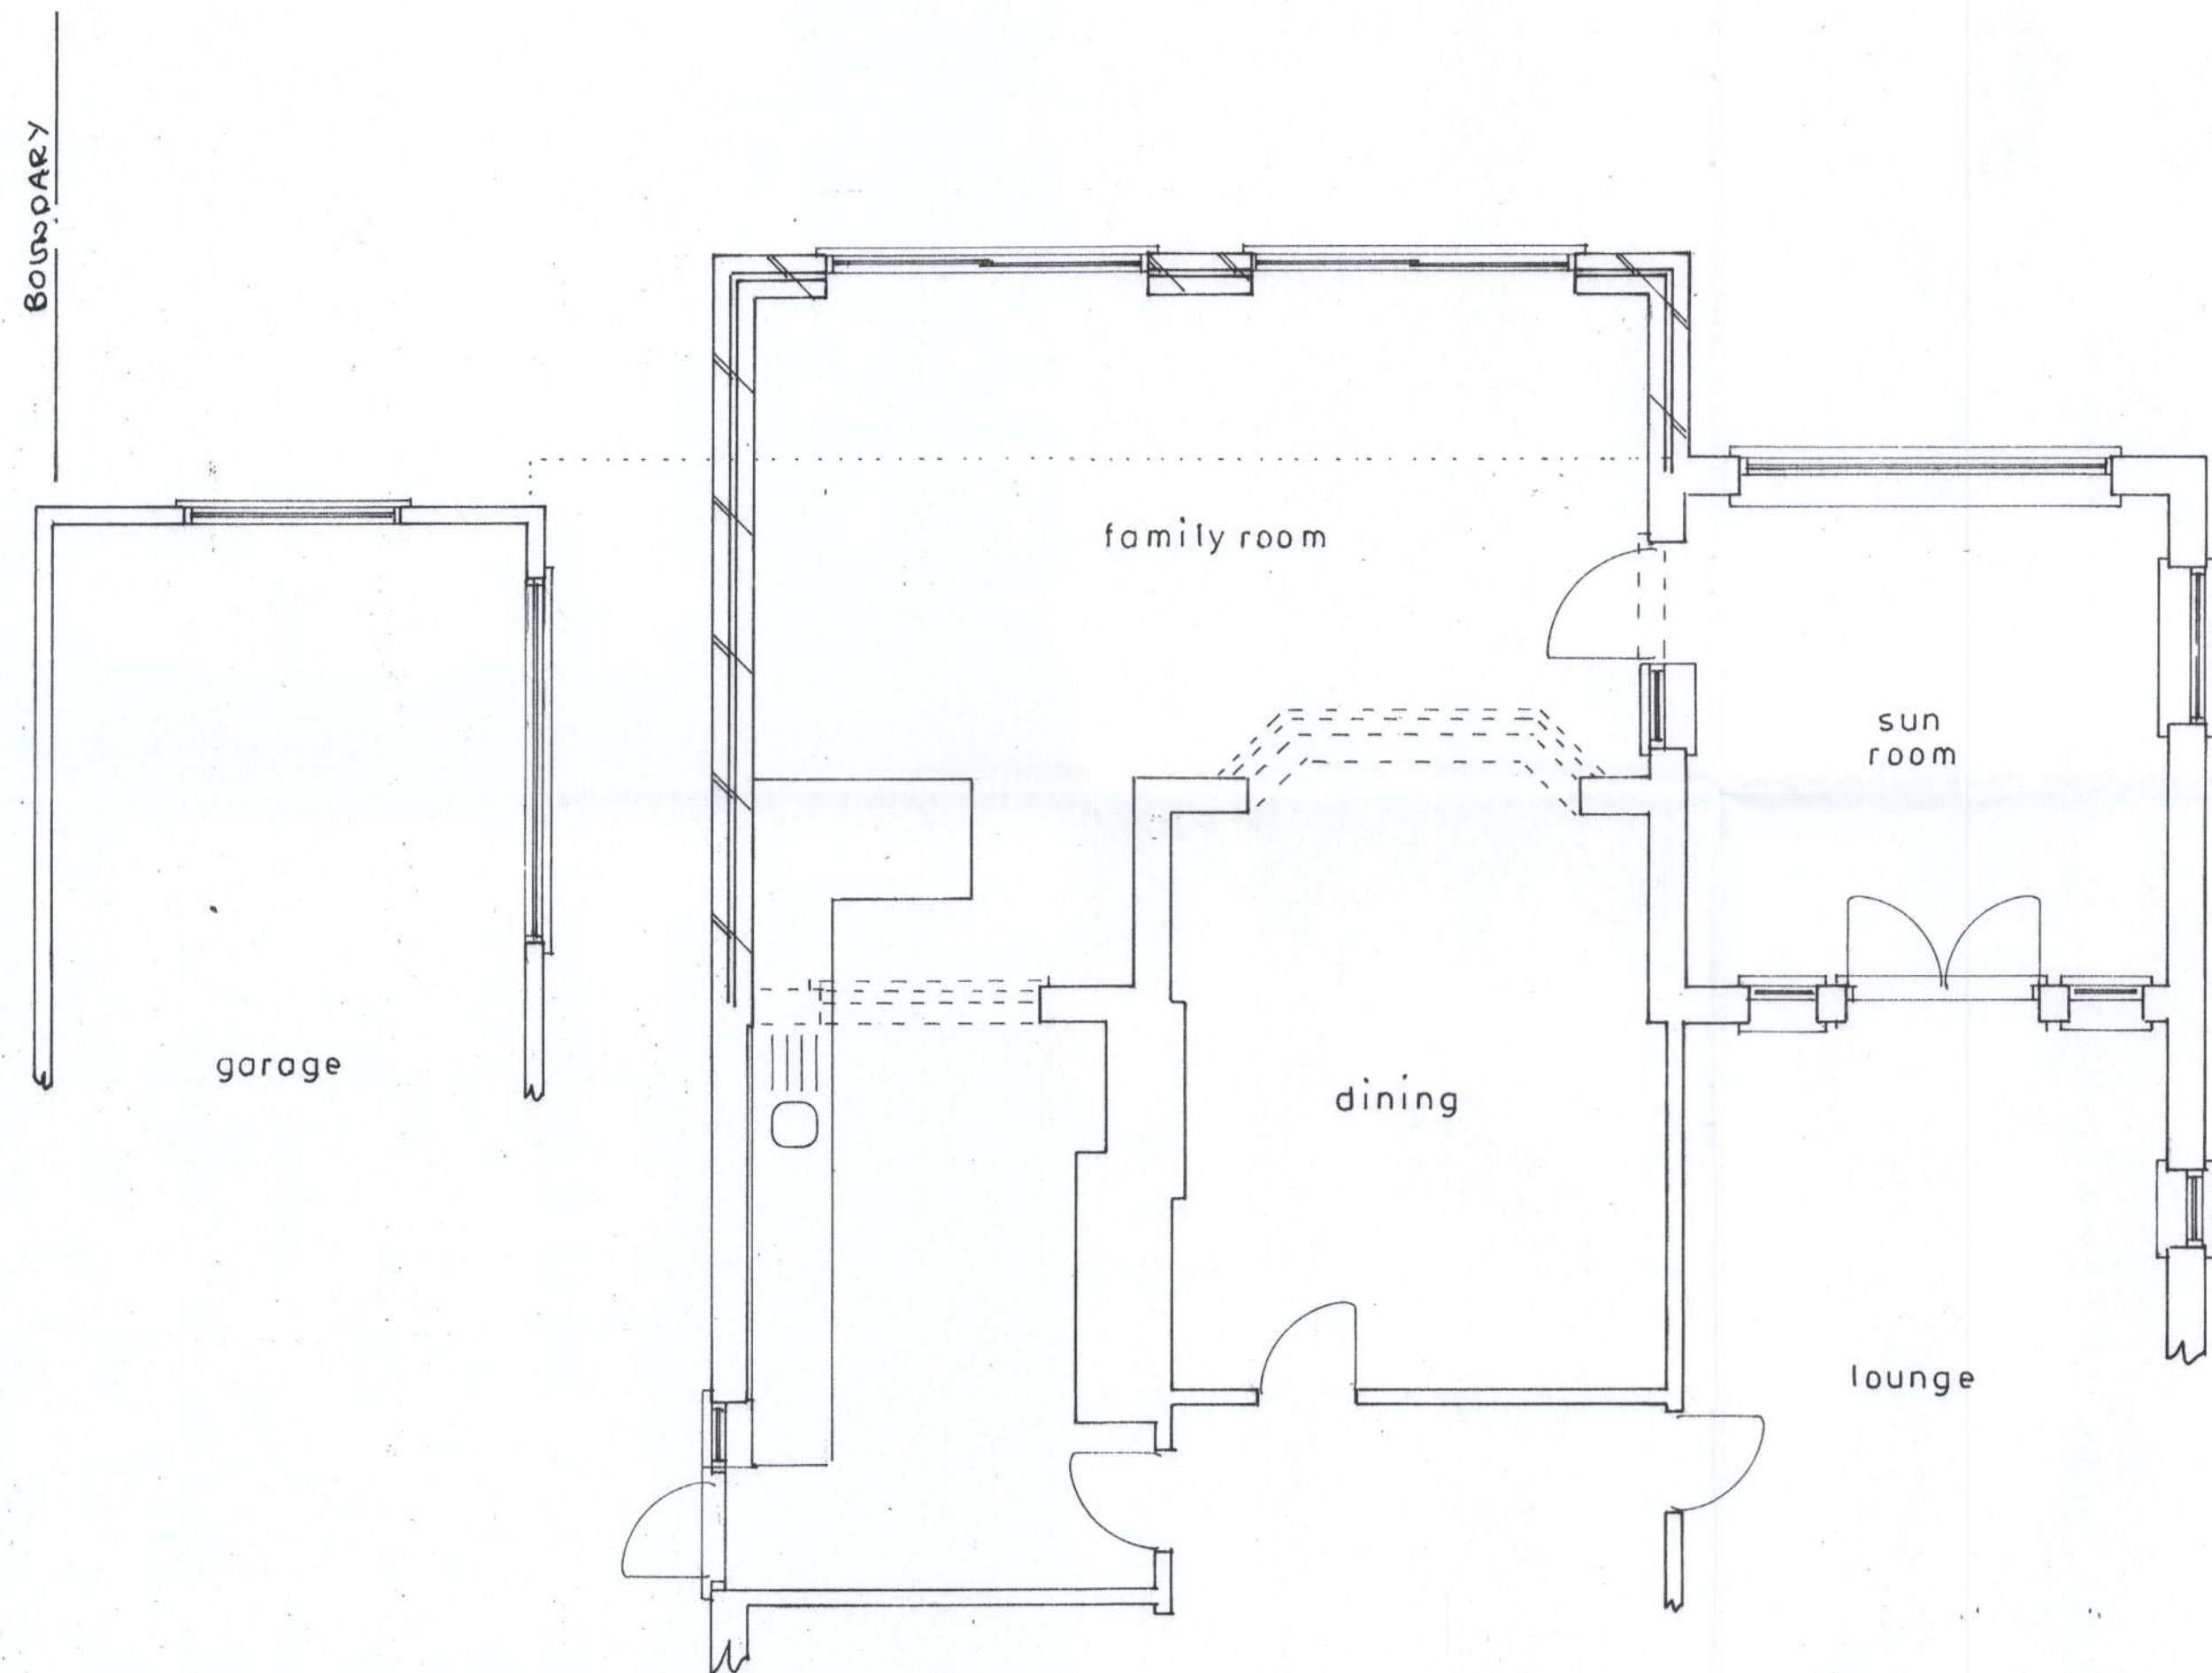

Ground floor plan

1 : 50

Proposed


PROPOSED 1ST FLOOR AND SINGLE STOREY EXTENSIONS AT 20, DAVENPORT ROAD, FELPHAM FOR MR. A. SHAKI.



location plan

1 : 1250

BOUNDARY

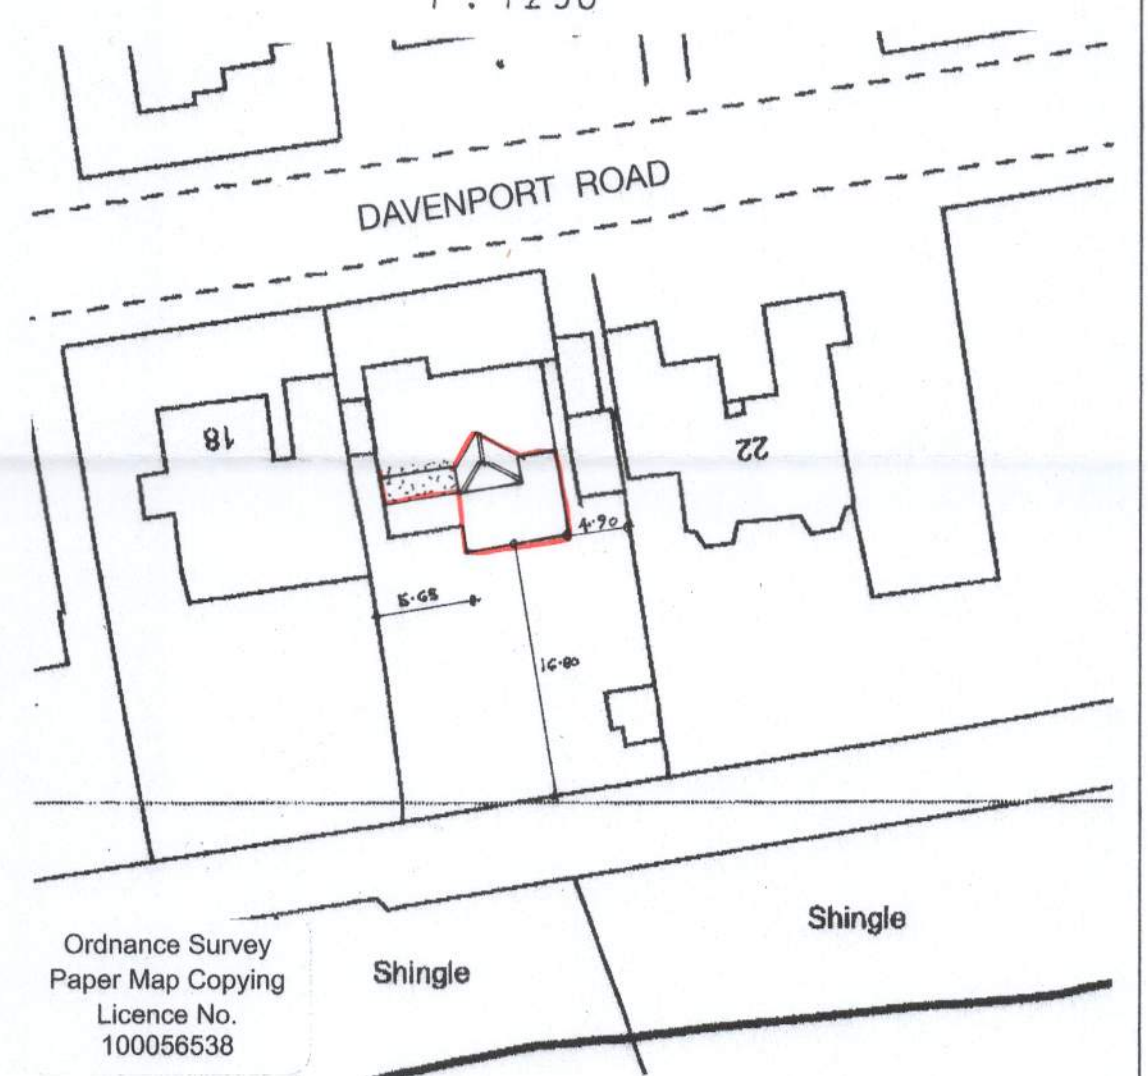

block plan

1 : 500

sheet 1 of 3

Bryan Butcher
Rainbow Cottage
Nyetimber Lane
Bognor Regis PO21 3JX
01243 266871
07973 233442
bryan.butcher@btinternet.com
www.bryanbutcher.com