


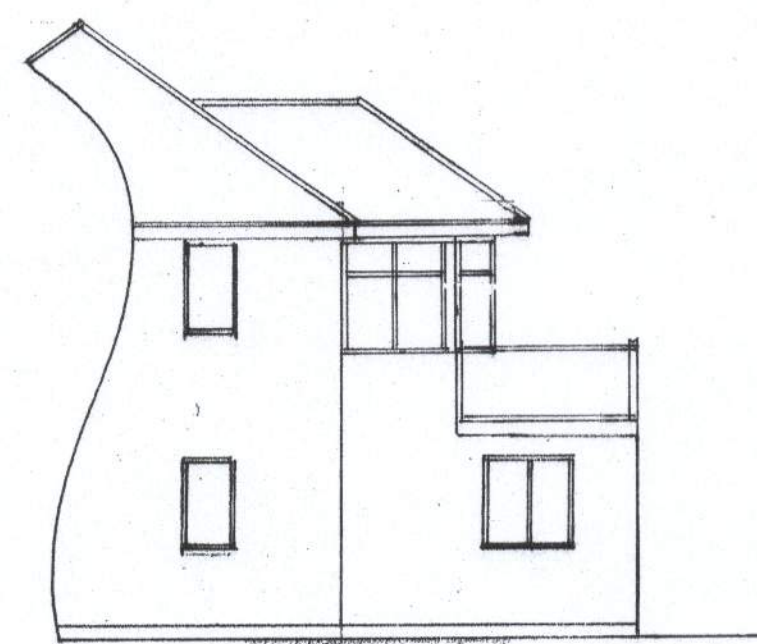


west




south


1 : 100

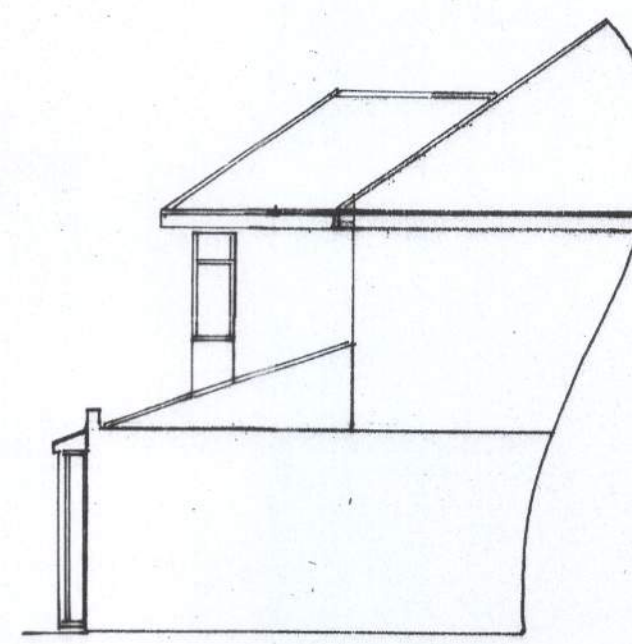

east

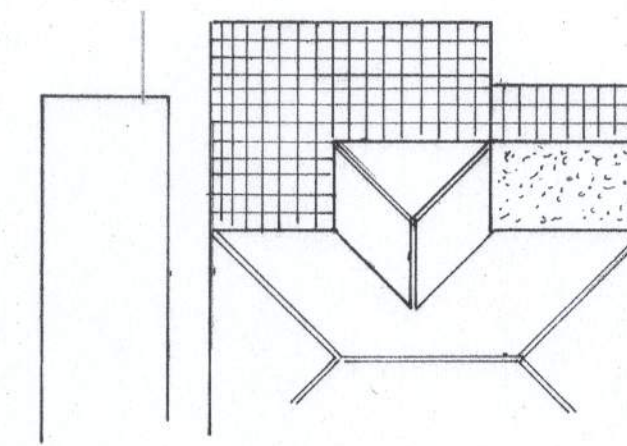


proposed roof plan

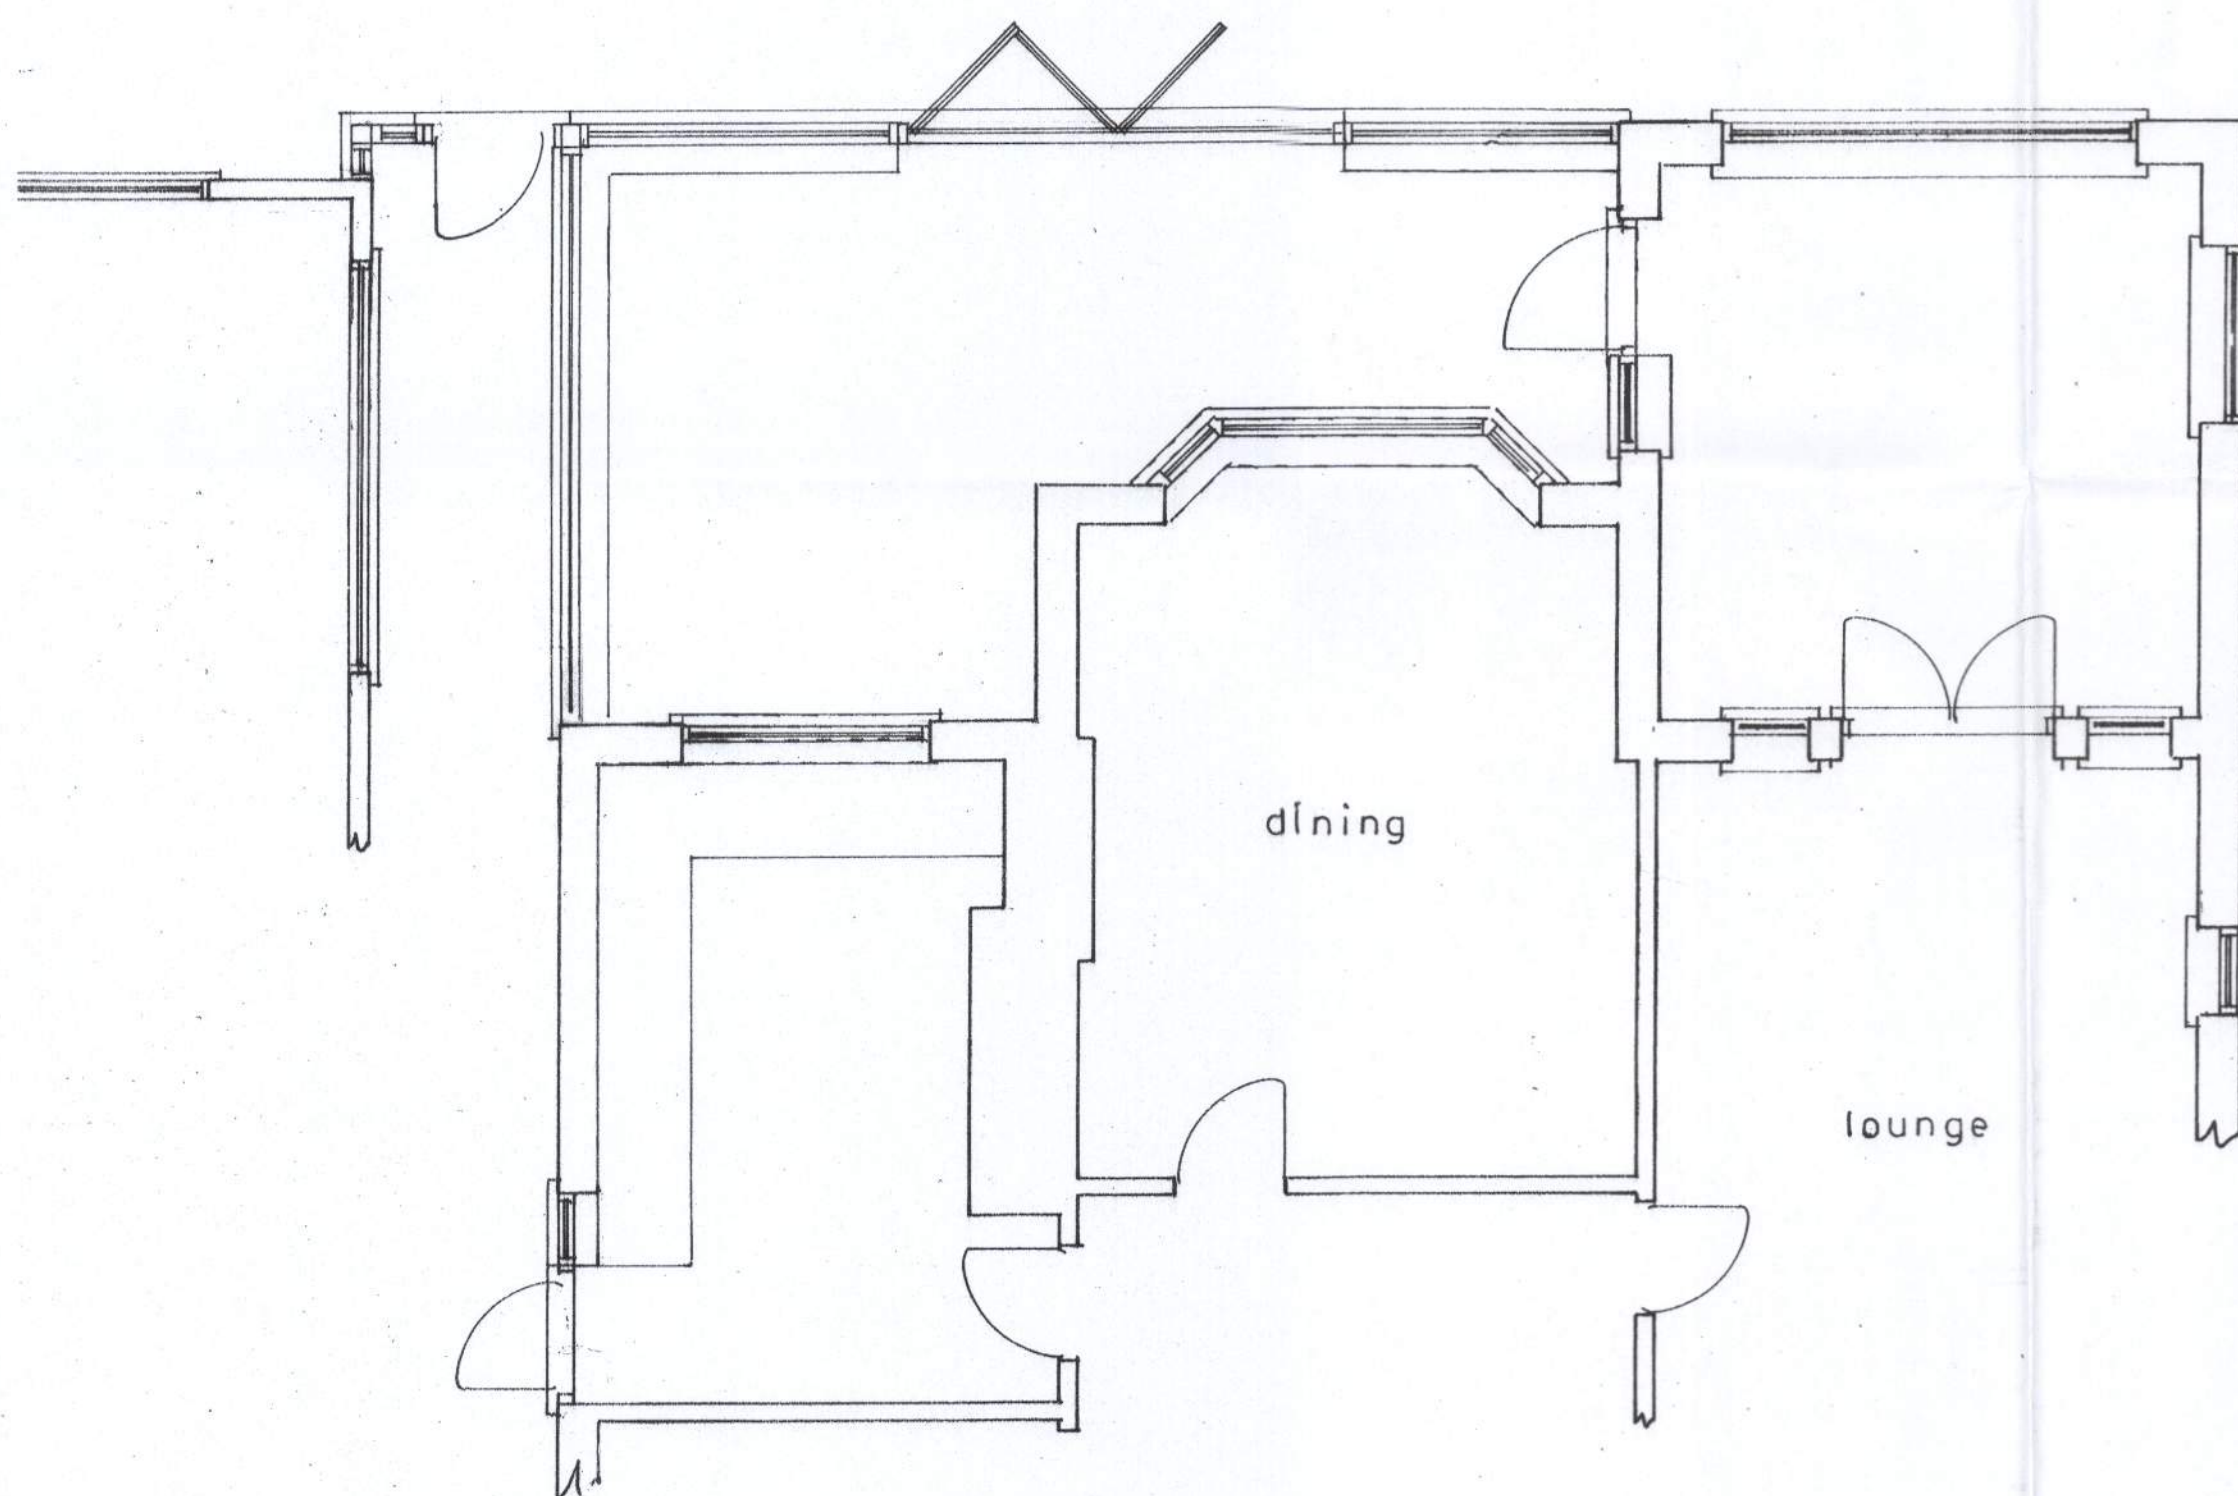

Ground floor plan


1 : 50

Existing

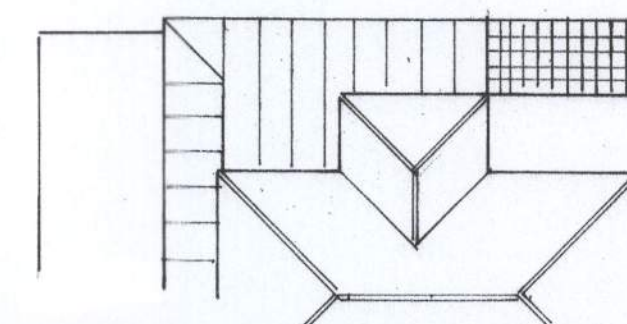

roof plan

1 : 200

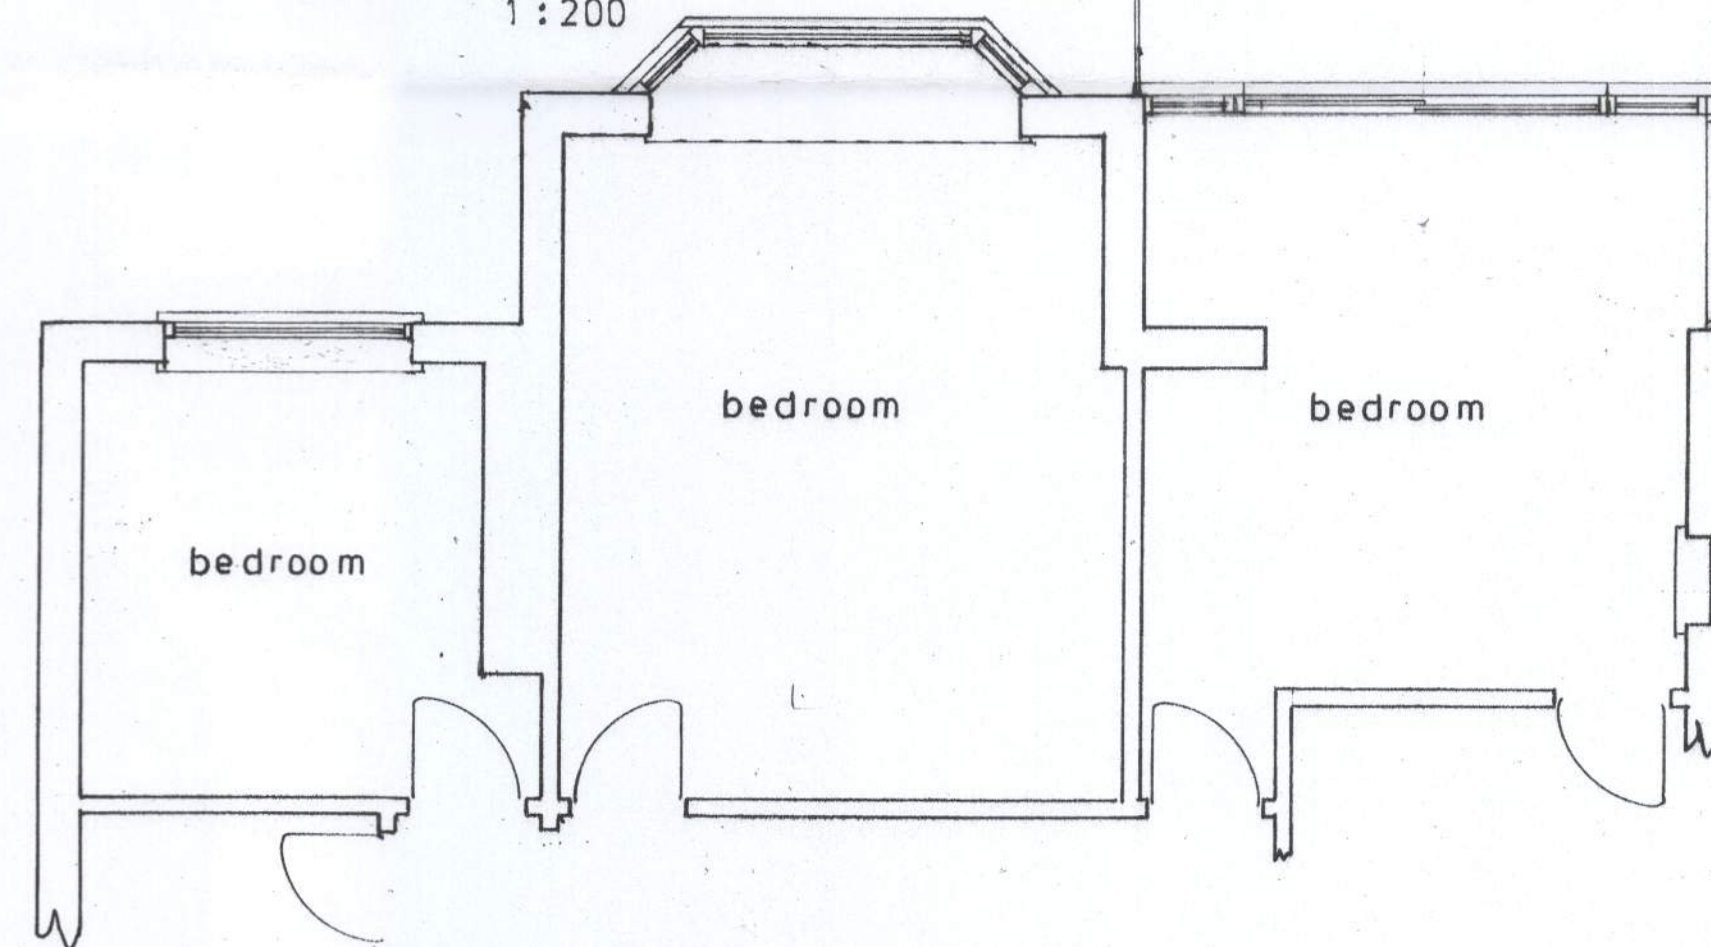

1st floor plan

sheet 3 of 3

PROPOSED 1ST FLOOR AND SINGLE STOREY EXTENSIONS AT 20, DAVENPORT ROAD,
FELPHAM FOR MR.A.SHAKI.

Bryan Butcher
Rainbow Cottage
Nyetimber Lane
Bognor Regis PO21 3JX
01243 266871
07973 233442
bryan.butcher@btinternet.com
www.bryanbutcher.com