

EXTERIOR FINISH AND DECORATION


All materials used on exterior elevations and roof of proposed extension to match existing materials in shape, size, colour and form in order to provide the finished structure with sympathetic visual amenity in keeping with the locality. Windows and doors as shown in white uPVC frames.

DRAINAGE


Foul to existing mains via new i/c. Surface to new soakaway; calculations to prove adequacy of same to be supplied with Full Plans Building Regulations application.

THE ORIGINAL OF THIS DOCUMENT IS AN A1 SHEET


10.00 m

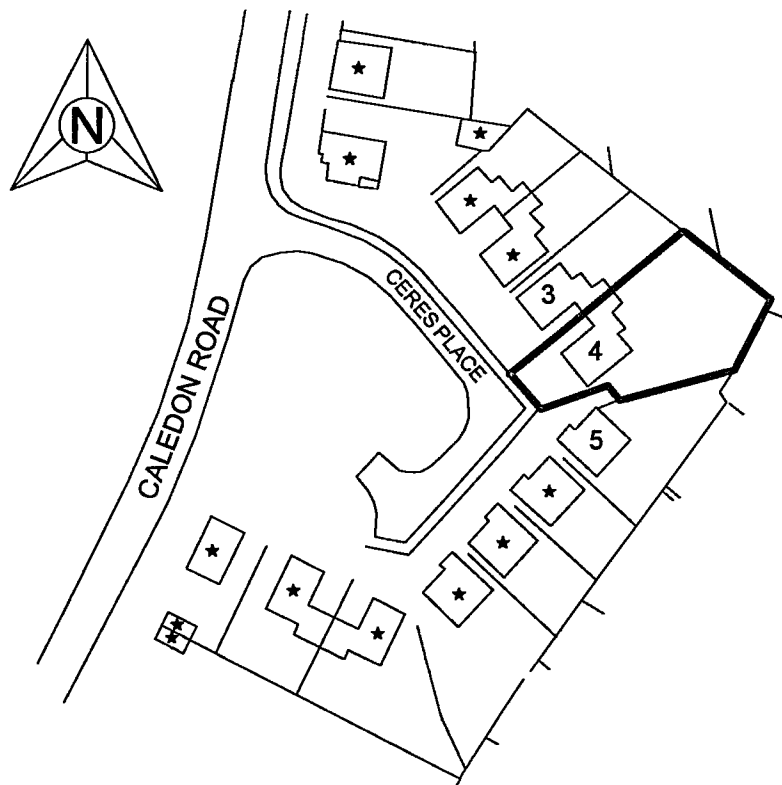

location plan

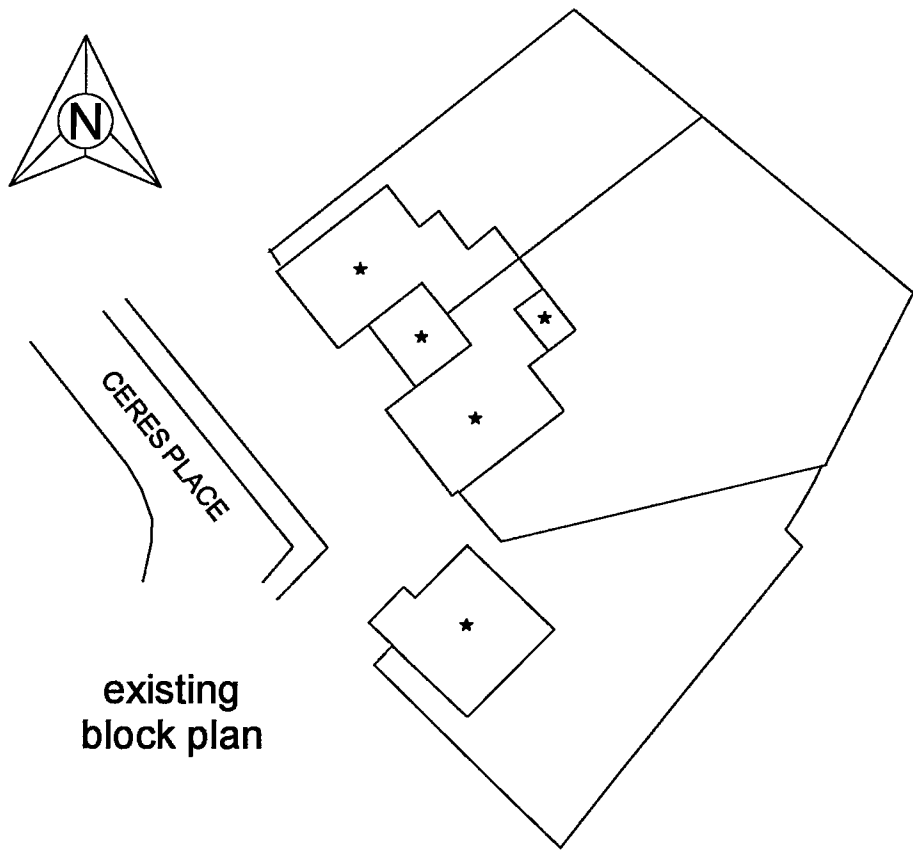

existing
block plan

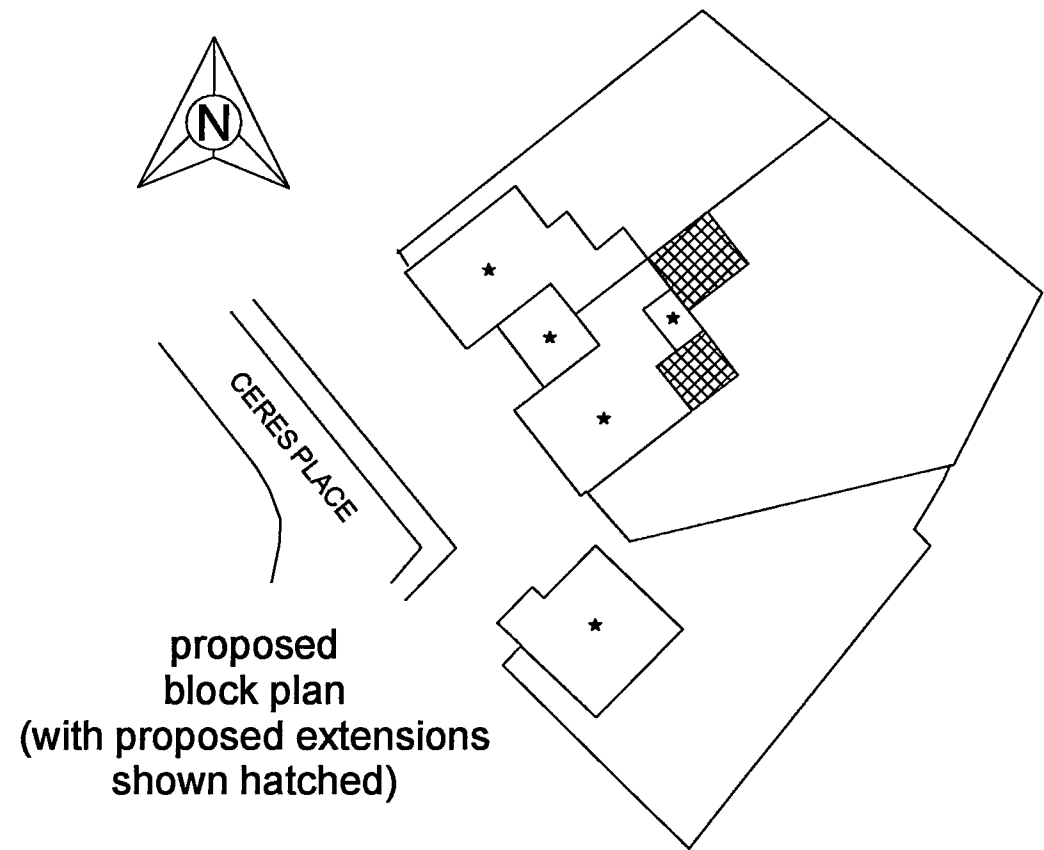

proposed
block plan
(with proposed extensions
shown hatched)



existing East elevation




existing West elevation




existing South elevation



existing North elevation

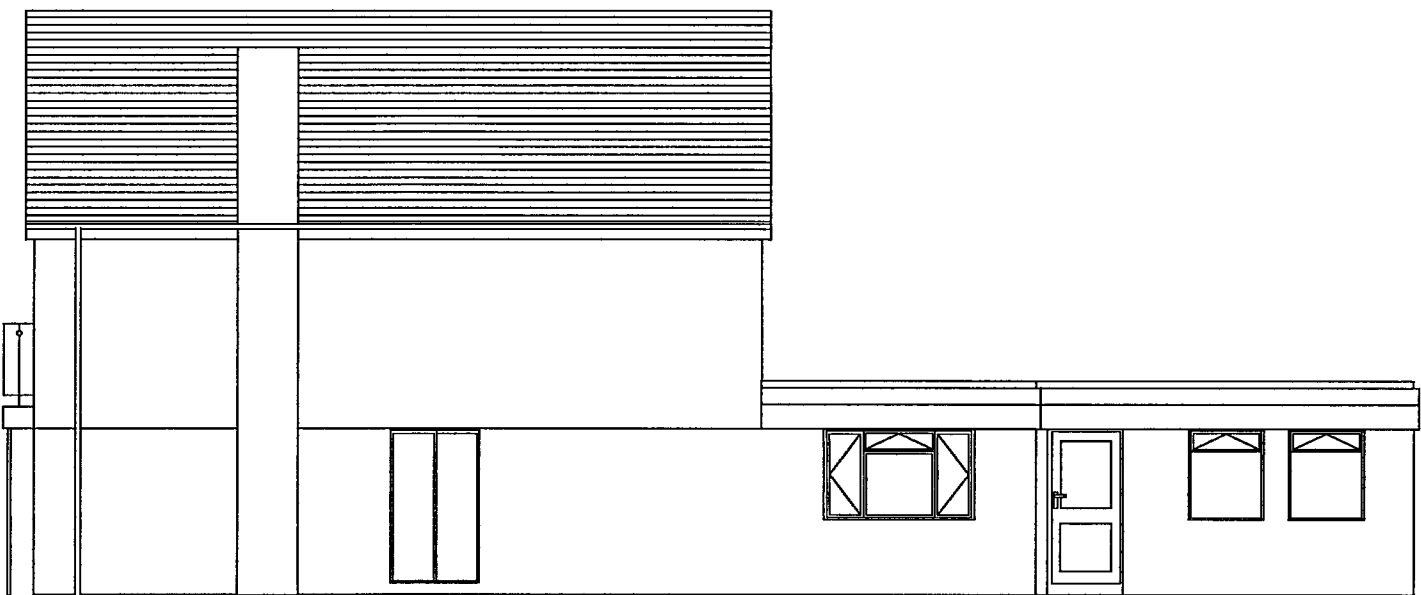

proposed East elevation

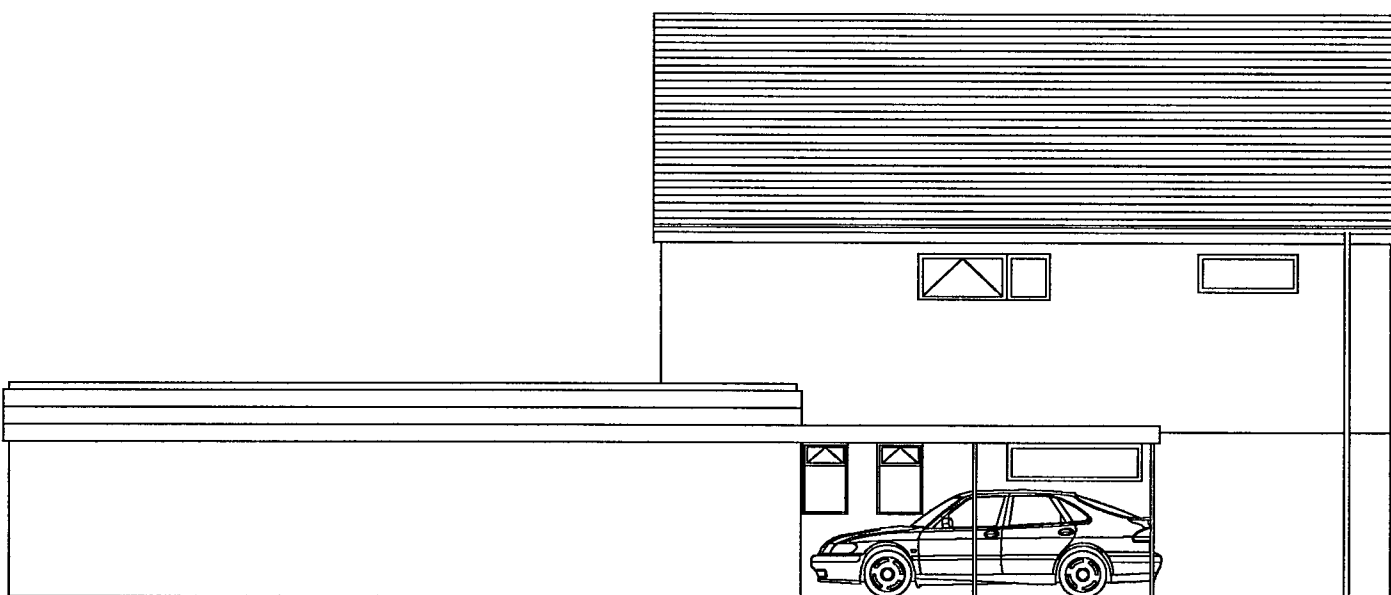


proposed West elevation



proposed South elevation



proposed North elevation

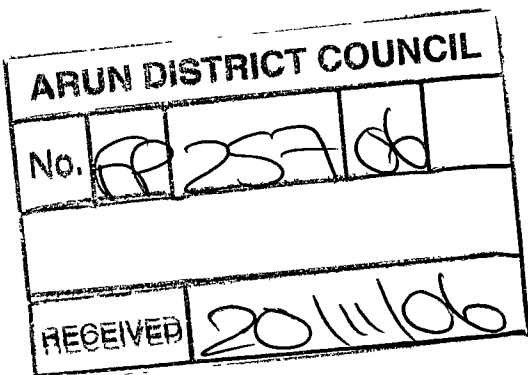

PROJECT: Ground floor rear extensions at 4, Ceres Place, Bognor Regis, West Sussex, PO22 7RG

CLIENT: David White Esq. & Linda Jane Palacios, both of the same address.

Contractor: To be appointed

COPYRIGHT NOTICE

This document and the drawings upon it are copyright or are reproduced under Crown Copyright licence and may not be copied, photographed, altered or traced without the express written permission of the copyright owner, through the agent, identified elsewhere hereon.

NOTICE TO SUCCESSFUL CONTRACTOR

All work to comply to building regulations and engineers calculations at all times
Construction work must be conducted in full compliance with HSW legislation

SCALE = 1 : 100 1 : 500 1 : 1250

EDITION 0.2 SHEET 1 of 2

HOME PLAN-IT Ltd

6, Market Close, Barnham, West Sussex PO22 0LH
01243 552762 (Ans/Fax) e-mail mail@homeplanit.co.uk Web http://www.homeplanit.co.uk
PLANS DRAWN & SUBMITTED BY THE AGENT M K McNally AIS (PG Dip)

DATED: 14th November 2006

Kern McNally

HOME PLAN-IT Limited is registered in the UK under Company No 5289104, Registered Office 10, The Square, Barnham, West Sussex PO22 0HB

