
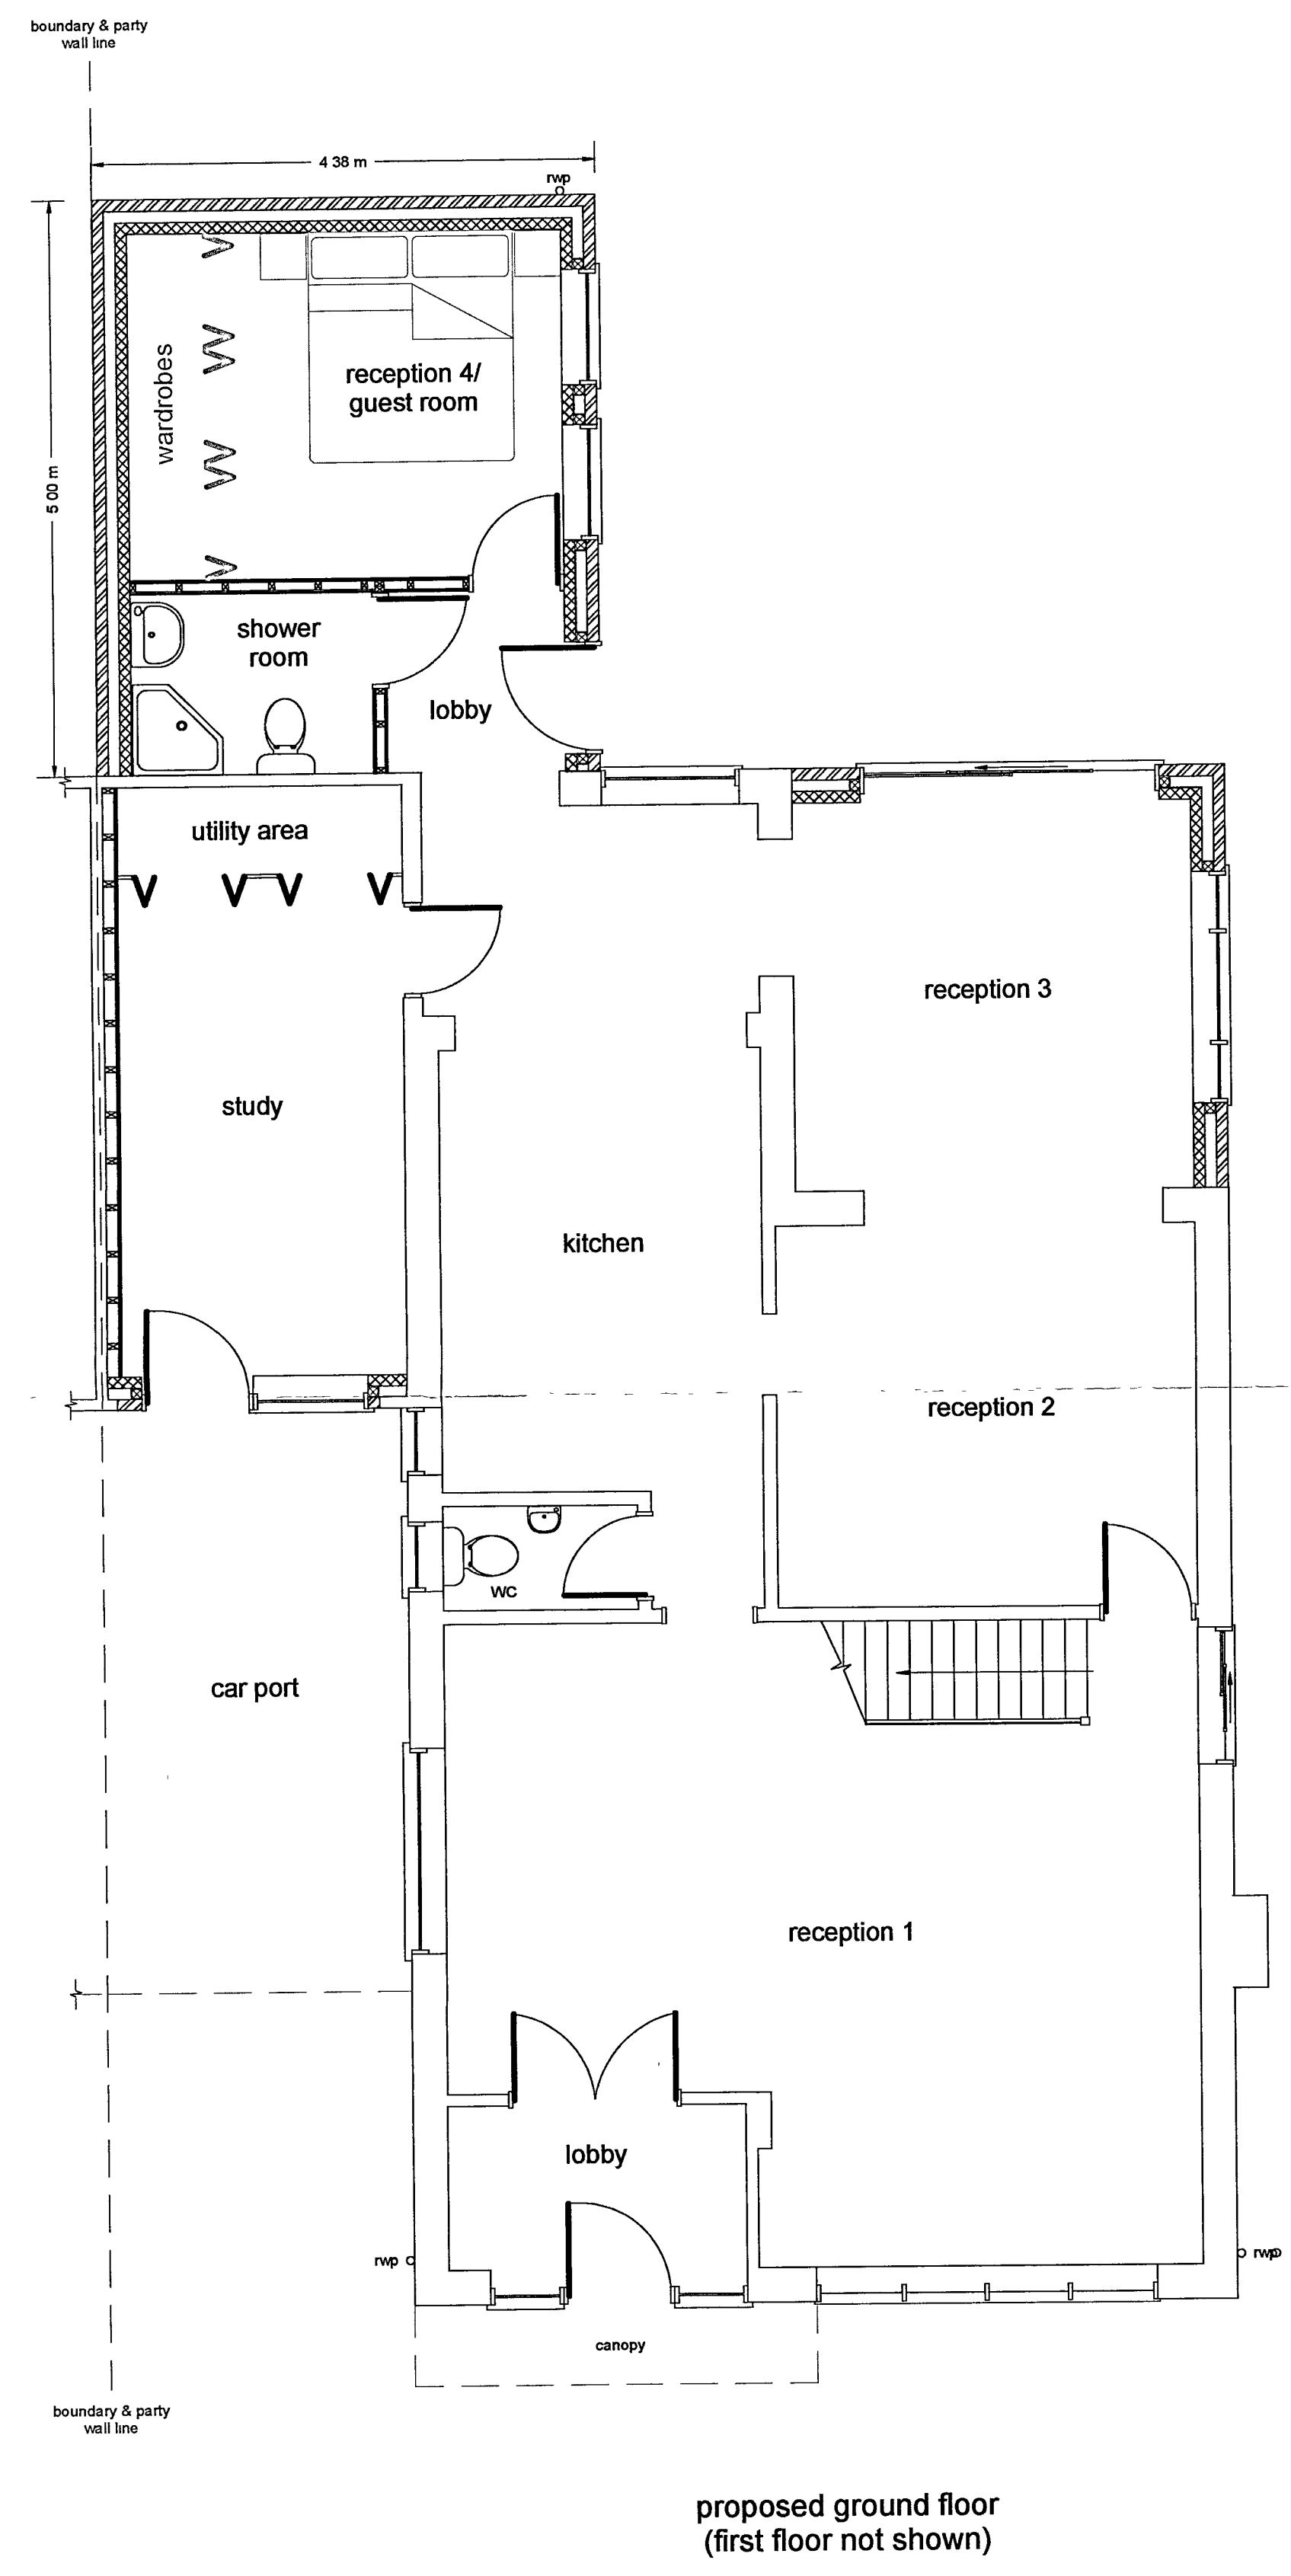


THE ORIGINAL OF THIS DOCUMENT IS AN A1 SHEET

10.00 m

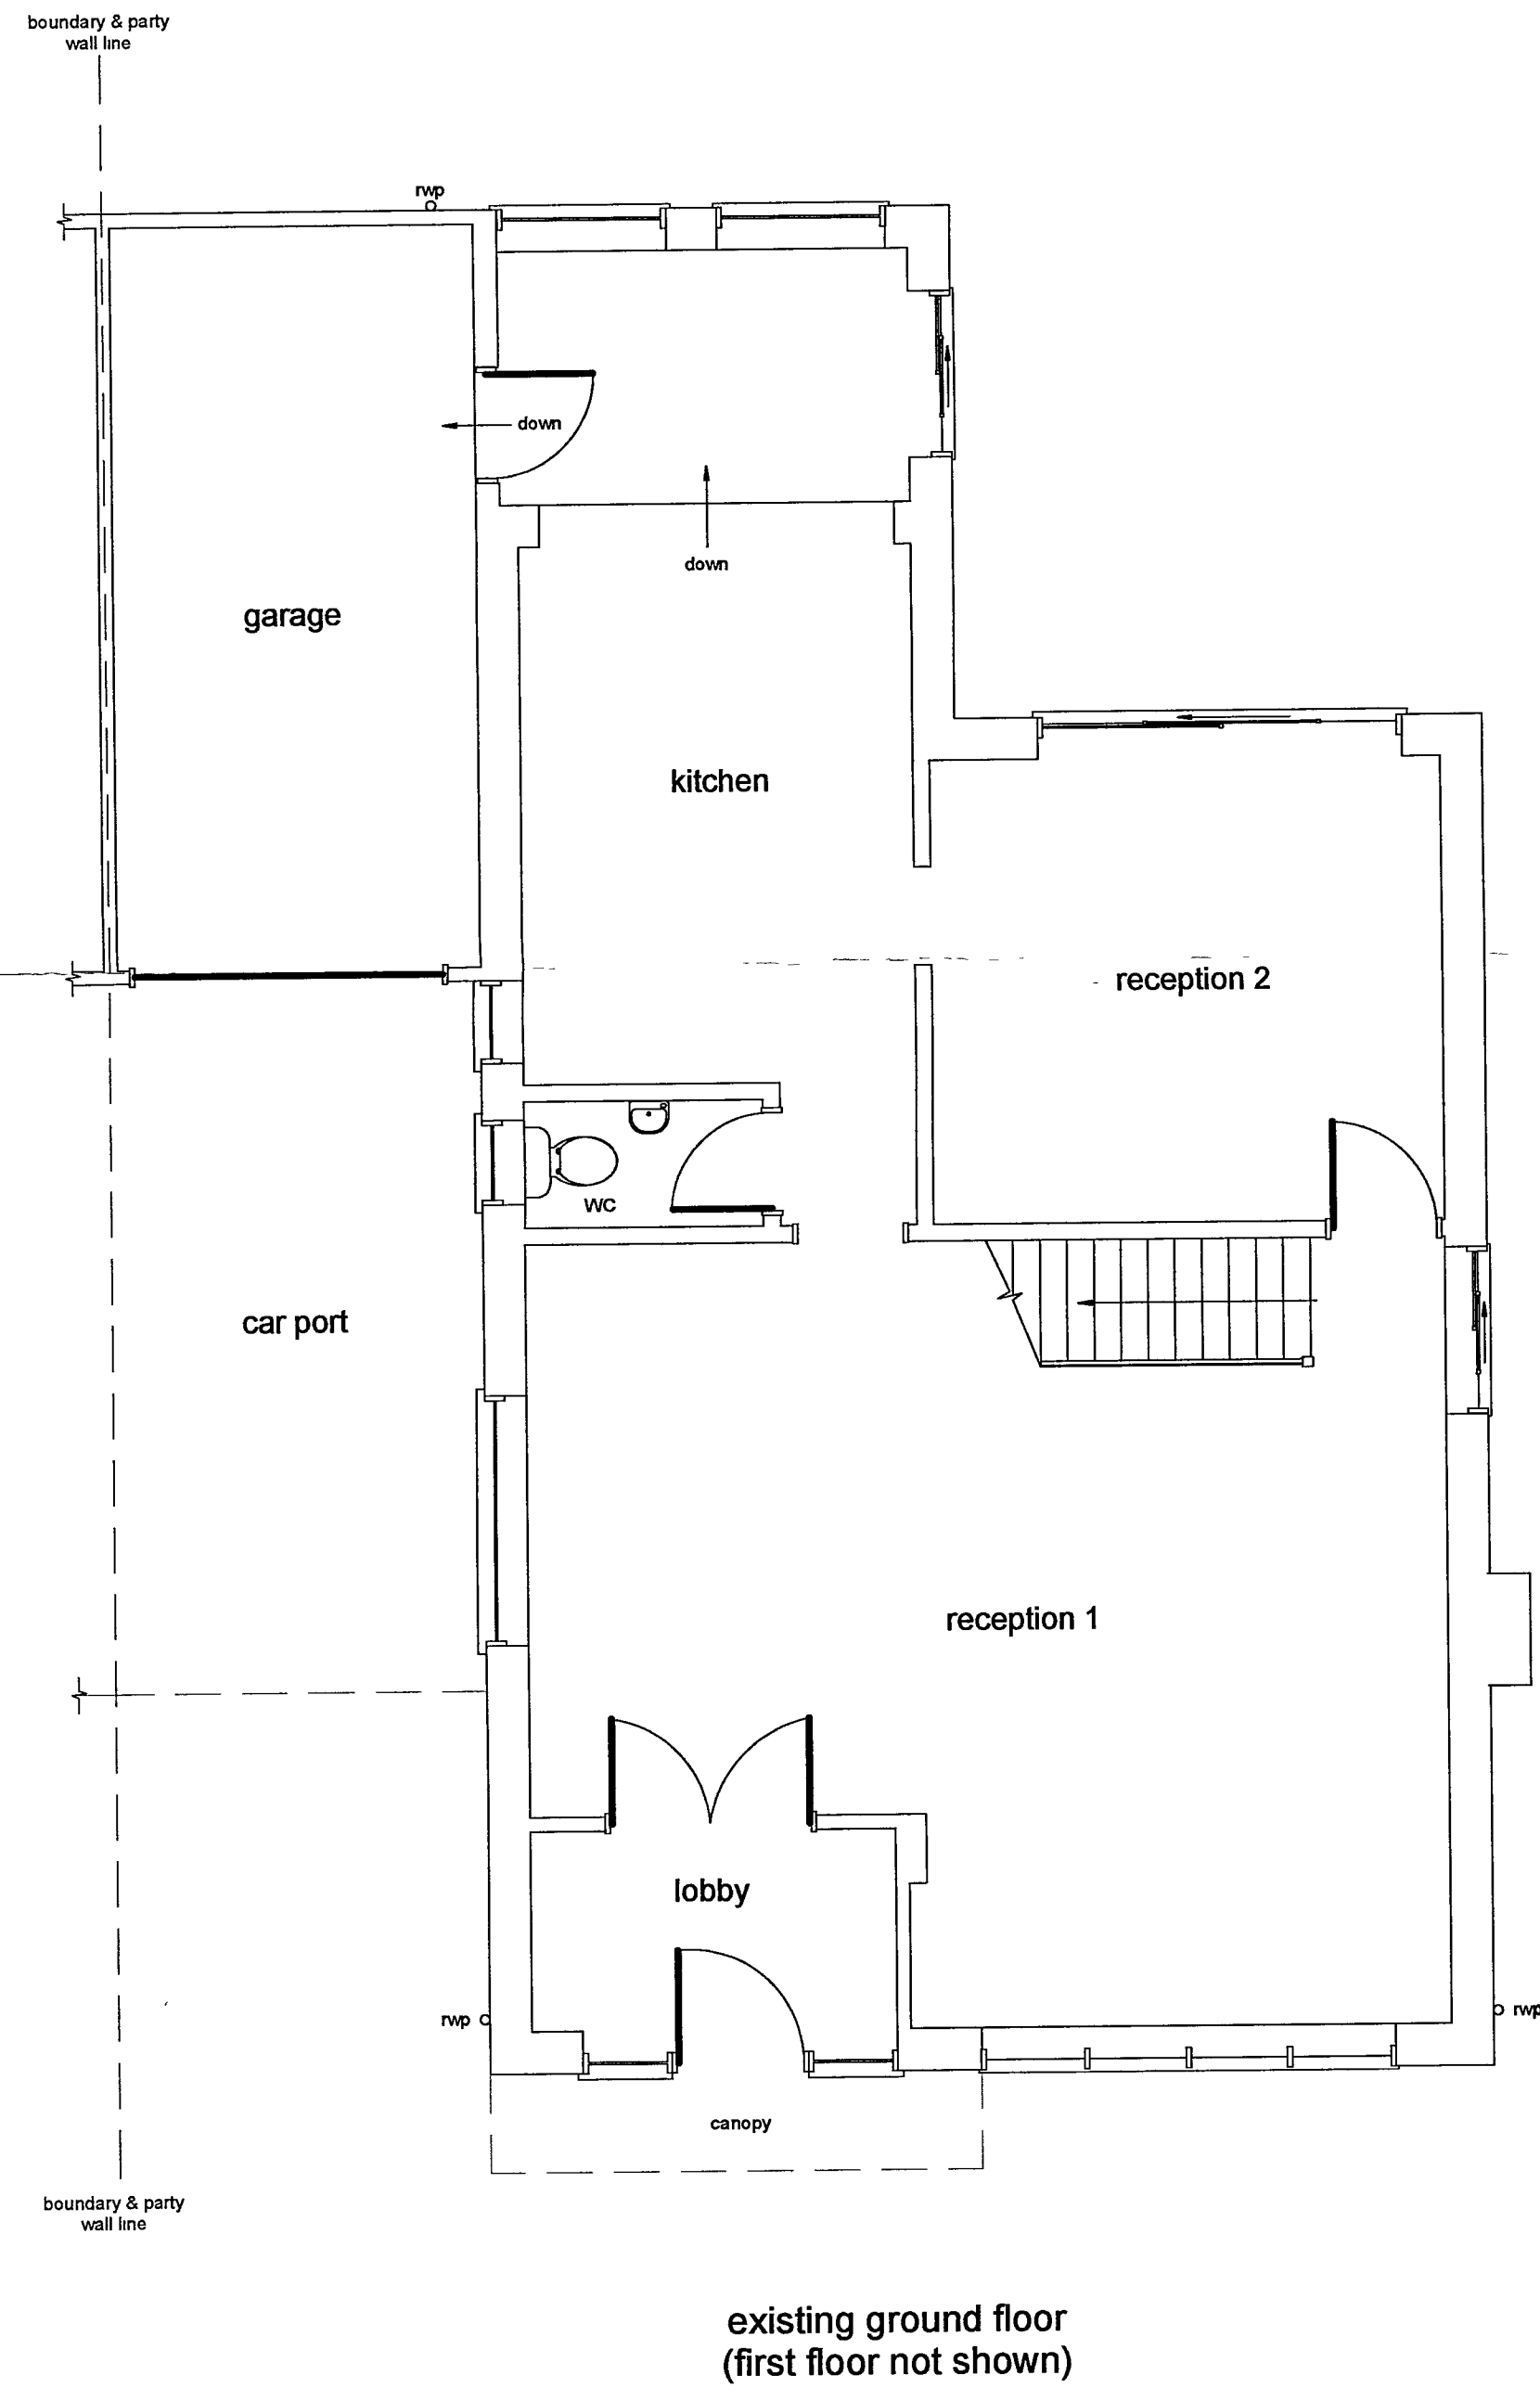

ARUN DISTRICT COUNCIL	
No.	25706
RECEIVED	20/11/06

PROJECT: Ground floor rear extensions at 4, Ceres Place, Bognor Regis, West Sussex, PO22 7RG CLIENT: David White Esq. & Linda Jane Palacios, both of the same address. Contractor: To be appointed	COPYRIGHT NOTICE This document and the drawings upon it are copyright or are reproduced under Crown Copyright licence and may not be copied, photographed, altered or traced without the express written permission of the copyright owner, through the agent, identified elsewhere hereon.	NOTICE TO SUCCESSFUL CONTRACTOR All work to comply to building regulations and engineers calculations at all times Construction work must be conducted in full compliance with HSW legislation	HOME PLAN-IT Ltd 6, Market Close, Barnham, West Sussex PO22 0LH 01243 552762 (Ans/Fax) e-mail mail@homeplant.co.uk Web http://www.homeplant.co.uk PLANS DRAWN & SUBMITTED BY THE AGENT: M K McNally AIS (PG Dip) DATED 14th November 2006 <i>Kerri McNally</i> HOME PLAN-IT Limited is registered in the UK under Company No 5268104, Registered Office 10, The Square, Barnham, West Sussex PO22 0HB	
		SCALE = 1 : 50		
		EDITION 0.2 SHEET 2 of 2		