




MapServe

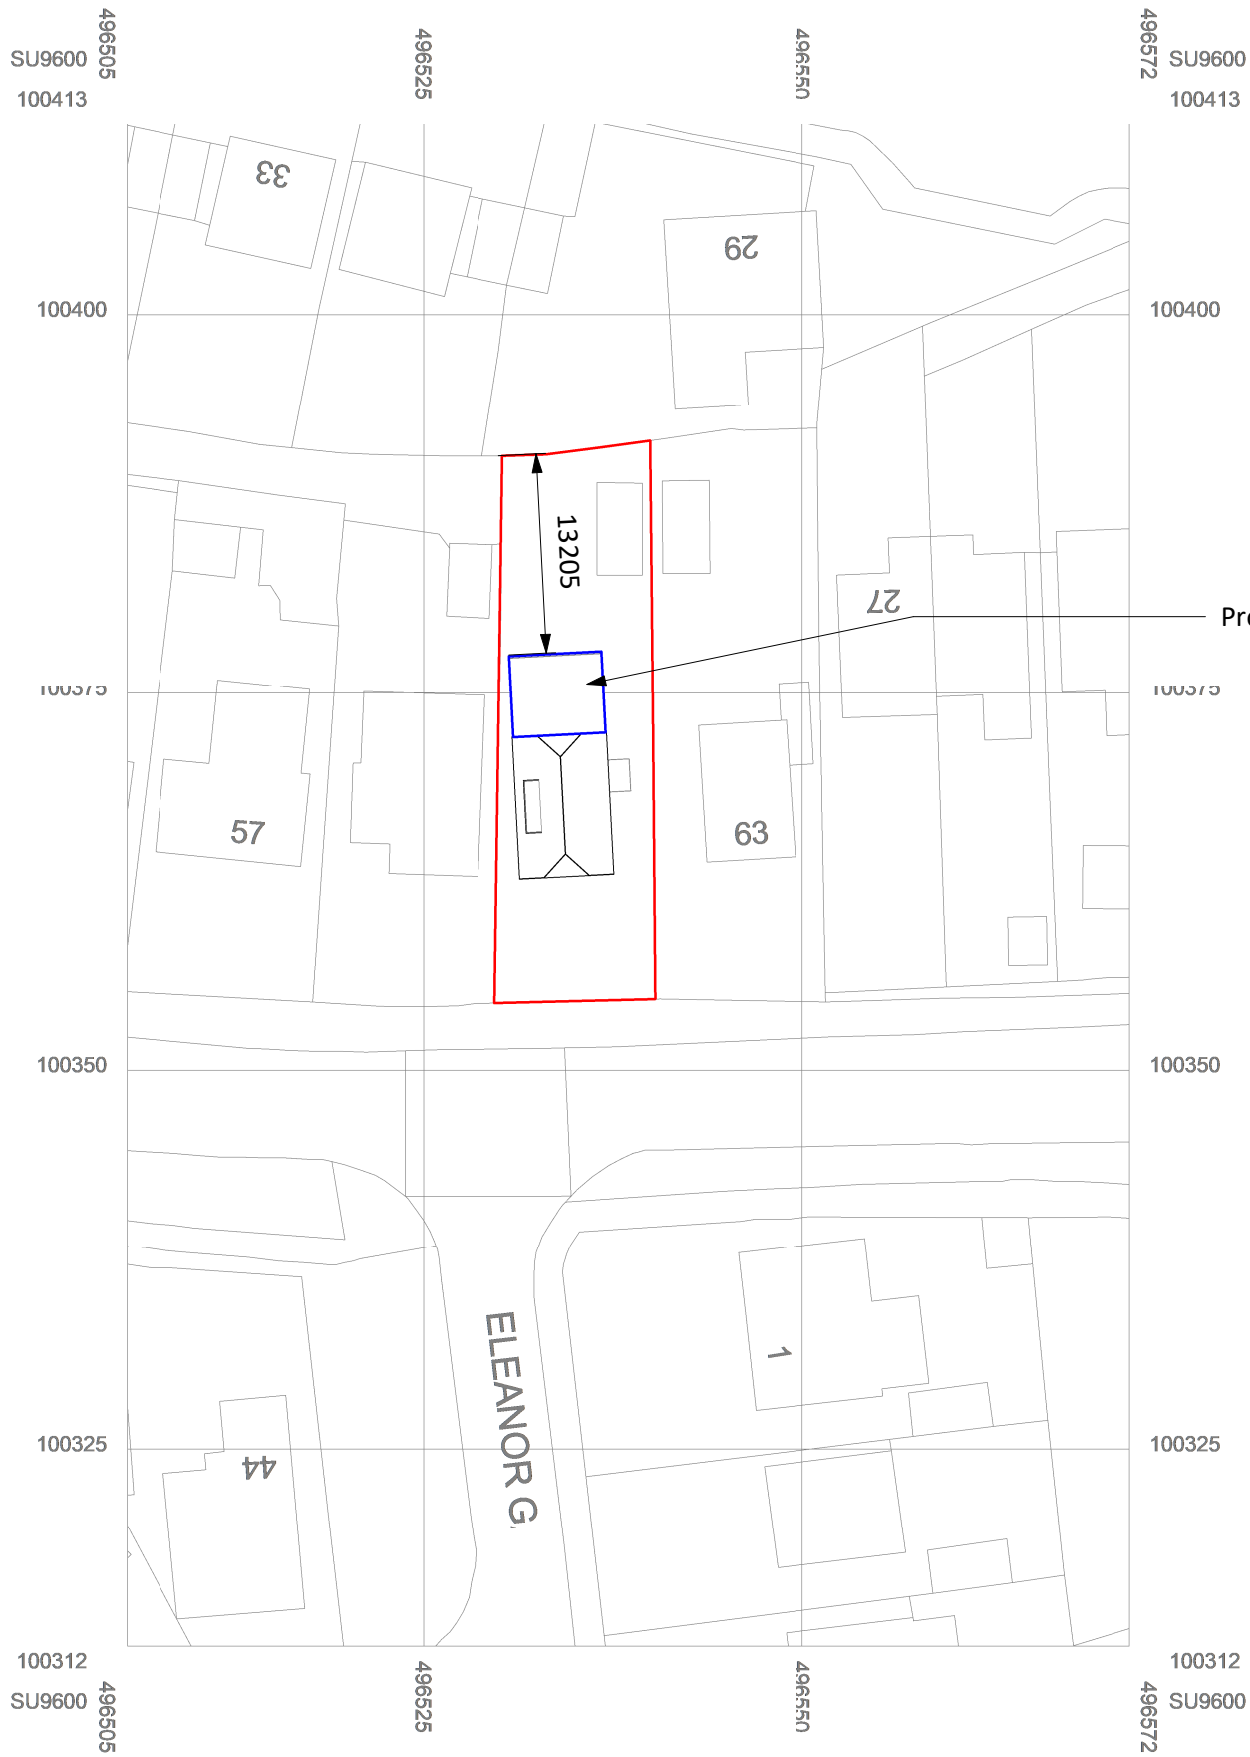

site location plan
1 : 1250

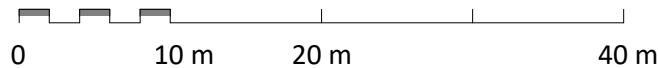

Block plan
1 : 500

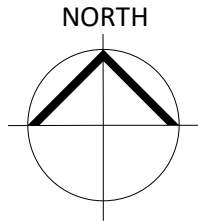

A3	C02	03/12/21	Site Location Plan Added
A3	C01	22/11/21	Planning Issue
S1	P01	17/03/21	First Issue

Status	Rev	Date	Description	Revised By	Checked By
				ML	EG

Client
New Holme Dental

Project
New Holme Dental practice
61 Middleton Rd, Bognor Regis PO22 6BW

Drawing Title
Site Location Plan

Suitability Status	As	Scale
A3 - DEVELOPED DESIGN	indicated @ A3	
Document Ref.	Revision	Drawn By
21004- KSA- XX- 00- DR- A- PL100	C02	ML