



GENERAL NOTES :
Responsibility is not accepted for errors made by others in scaling from this drawing.
All construction information should be taken from figured dimensions only.

MapServe

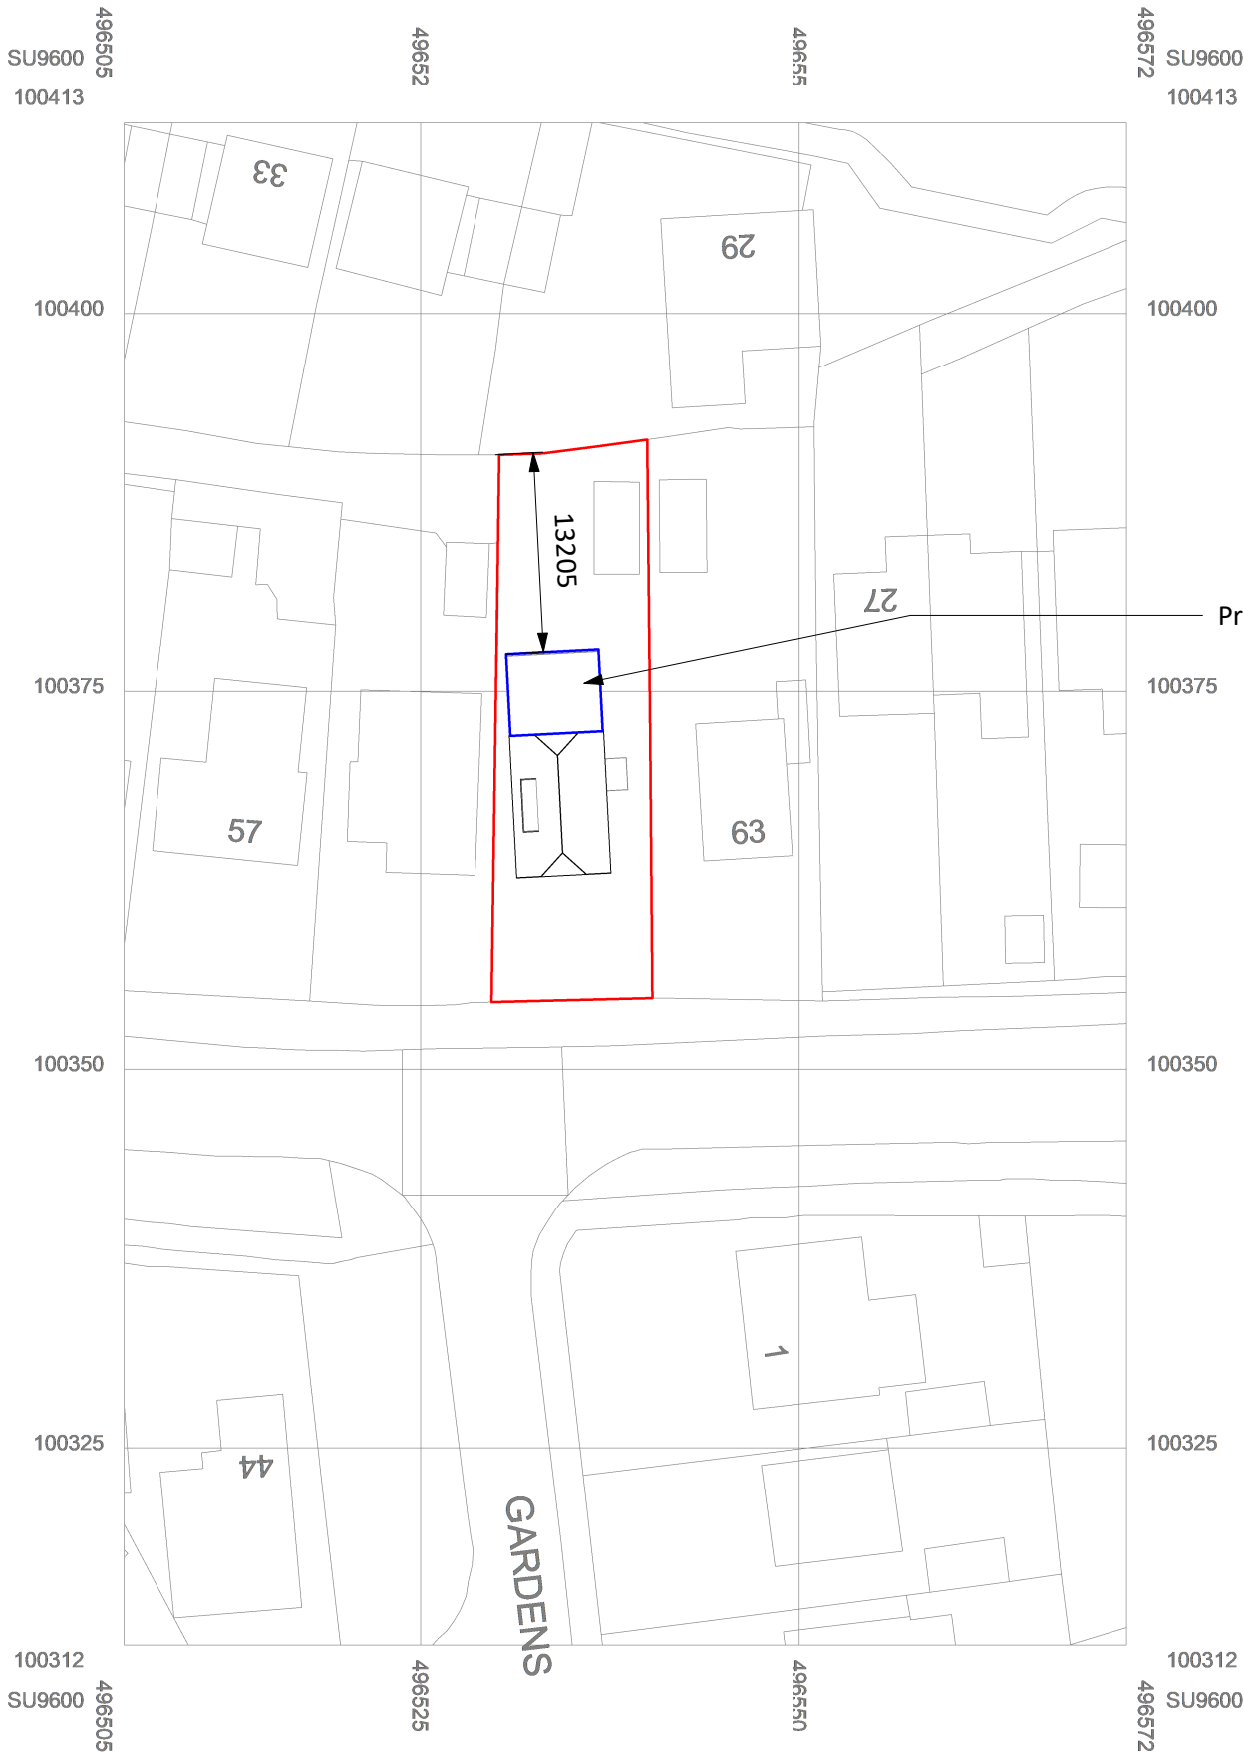

Proposed line of extension

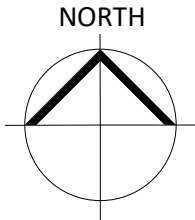

A3	C03	18/01/22	Revised titles
A3	C02	03/12/21	Site Location Plan Added
A3	C01	22/11/21	Planning Issue
S1	P01	17/03/21	First Issue

Status	Rev	Date	Description	Revised By	Checked By
Arch Tech Group.				ML	ML
Architectural Design & Technology					

Client
New Holme Dental

Project
New Holme Dental practice
61 Middleton Rd, Bognor Regis PO22 6BW


Drawing Title
Site Location Plan

Suitability Status
A3 - DEVELOPED DESIGN


Document Ref.	Revision	Drawn By
21004- KSA- XX- 00- DR- A- PL100	C03	ML

Office@archtechgroup.co.uk
Arch Tech Group are a CIAT Registered Practice.

MapServe

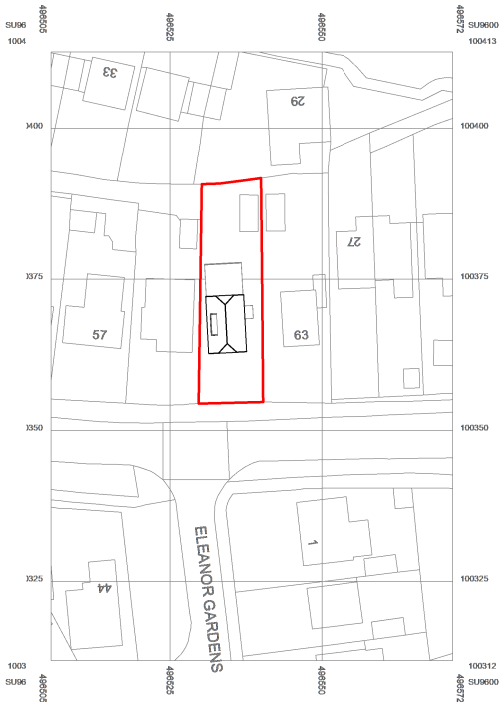

site location plan
1 : 1250

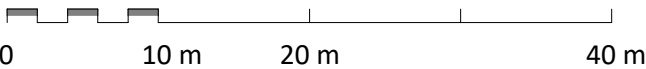

Block plan
1 : 500