

ARUN DISTRICT COUNCIL FP/25818/HH

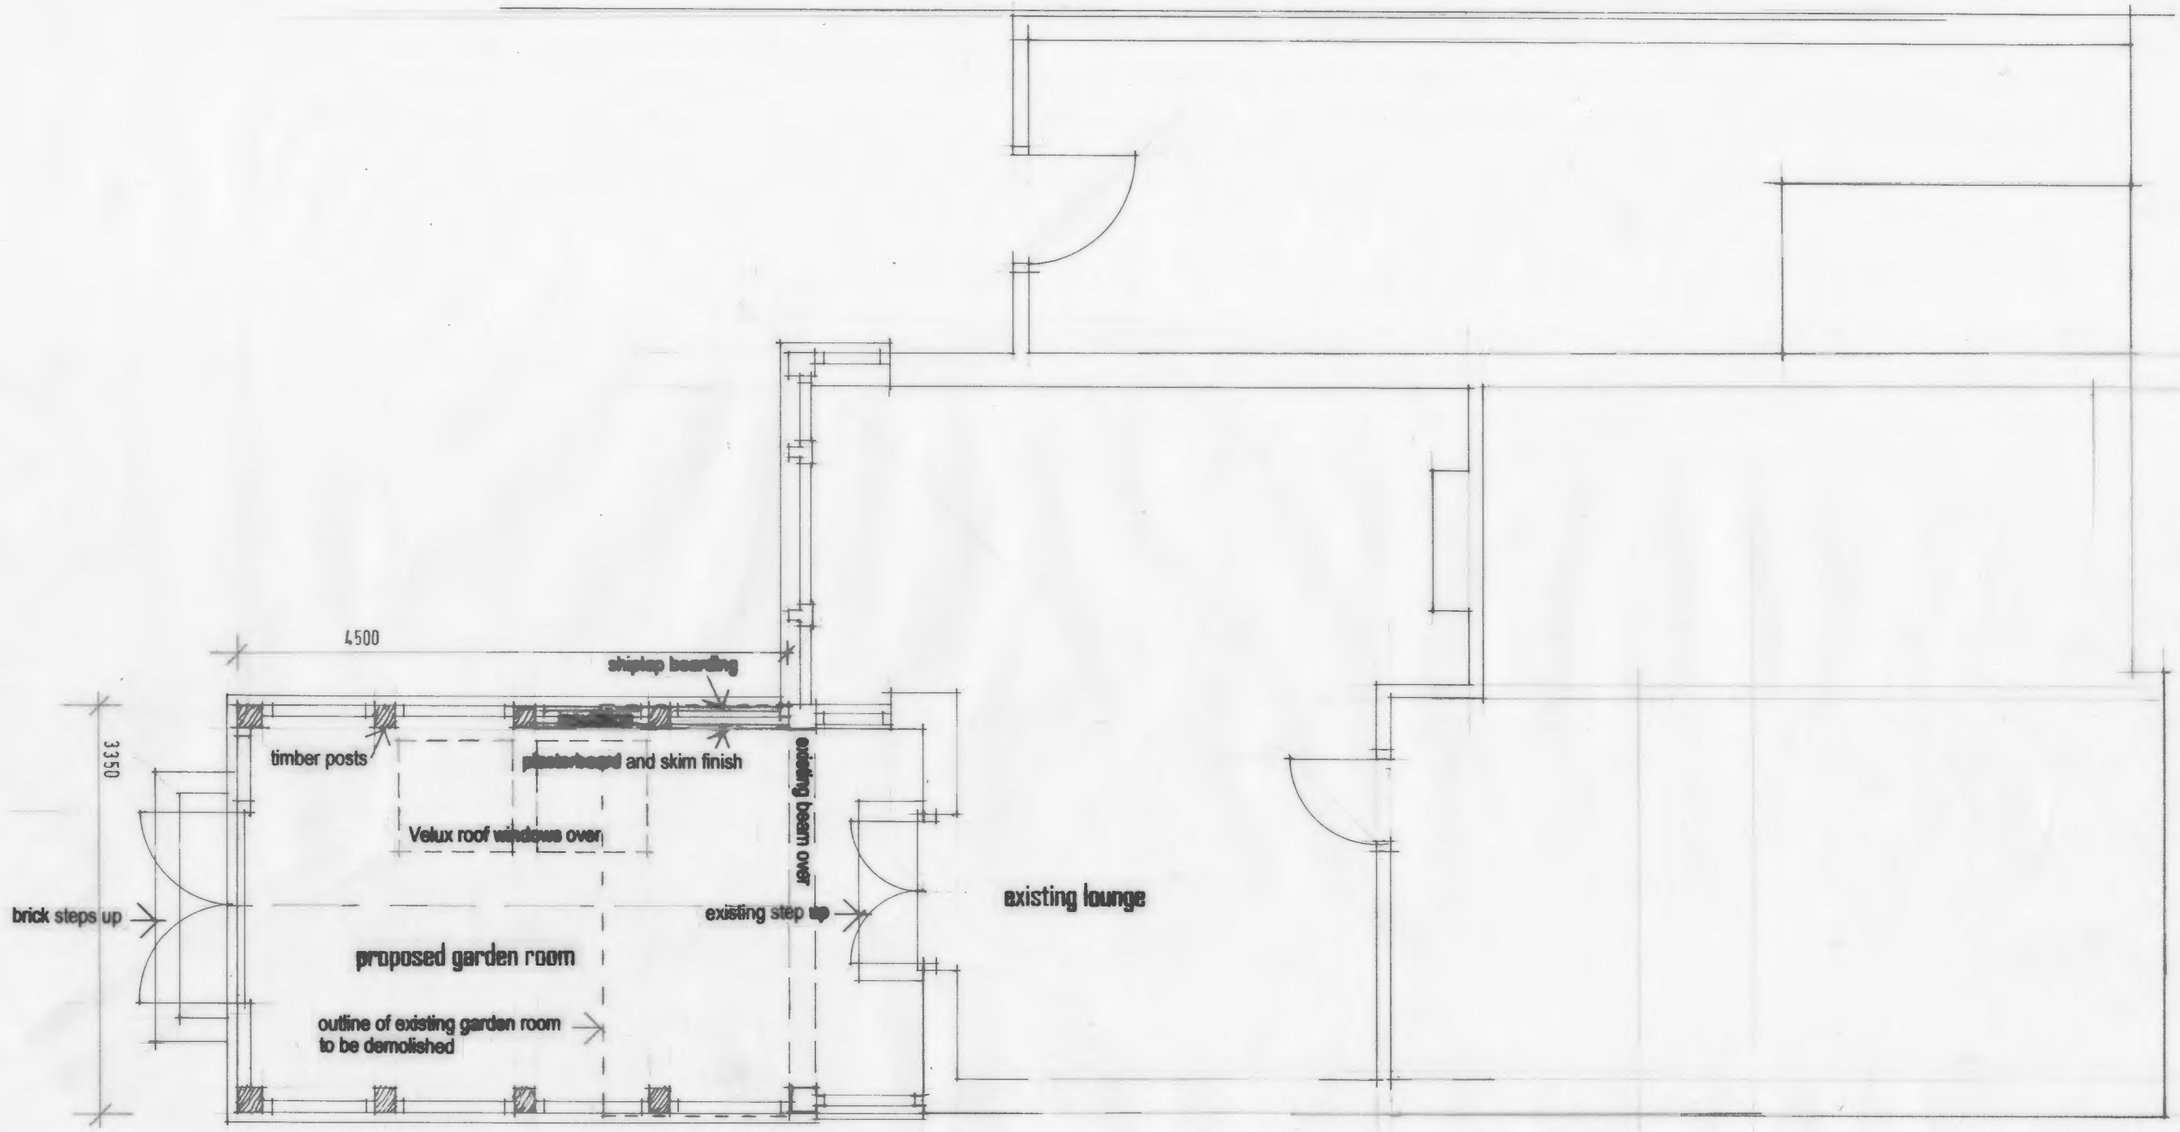

GROUND FLOOR PLAN 1:50

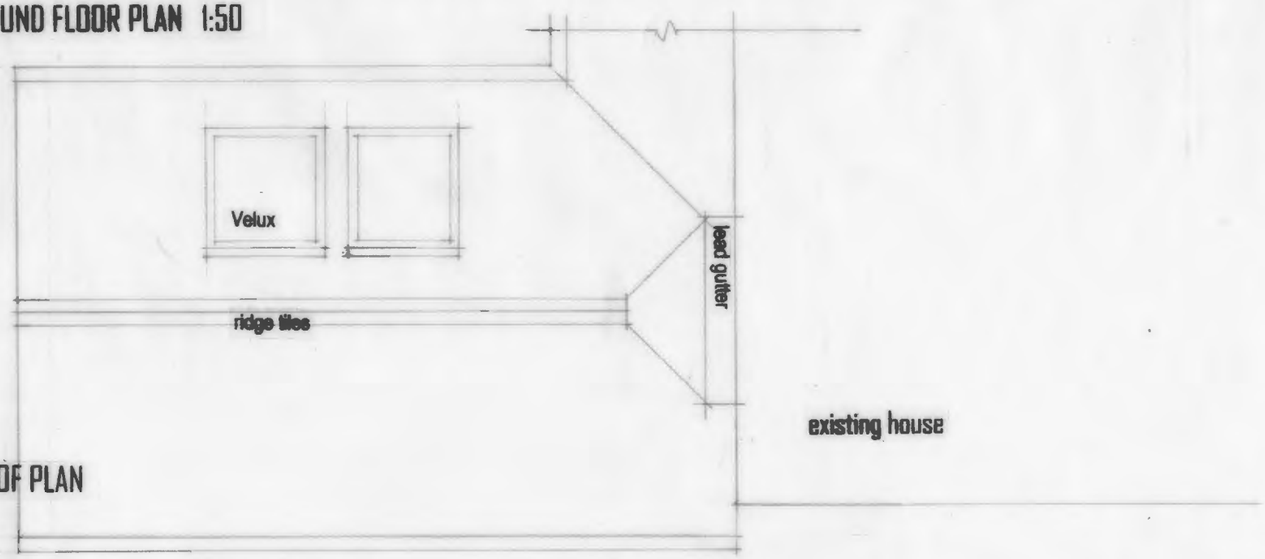

ROOF PLAN

PROPOSED GARDEN ROOM
1 CROSSBUSH ROAD FELPHAM
BOGNOR REGIS WEST SUSSEX PO22 7LS

ALAN BAKER ASSOCIATES

ARCHITECTS SURVEYORS PLANNING CONSULTANTS

BEACH HOUSE 38 DAVENPORT ROAD
BOGNOR REGIS WEST SUSSEX PO22 7JS
TELEPHONE **01243 840481** *mob 07802 728049*

DATE	DRAWN	SCALE	NUMBER
	A	1:50	1826.01

COPYRIGHT OF THIS DRAWING REMAINS THE PROPERTY OF ALAN BAKER ASSOCIATES