


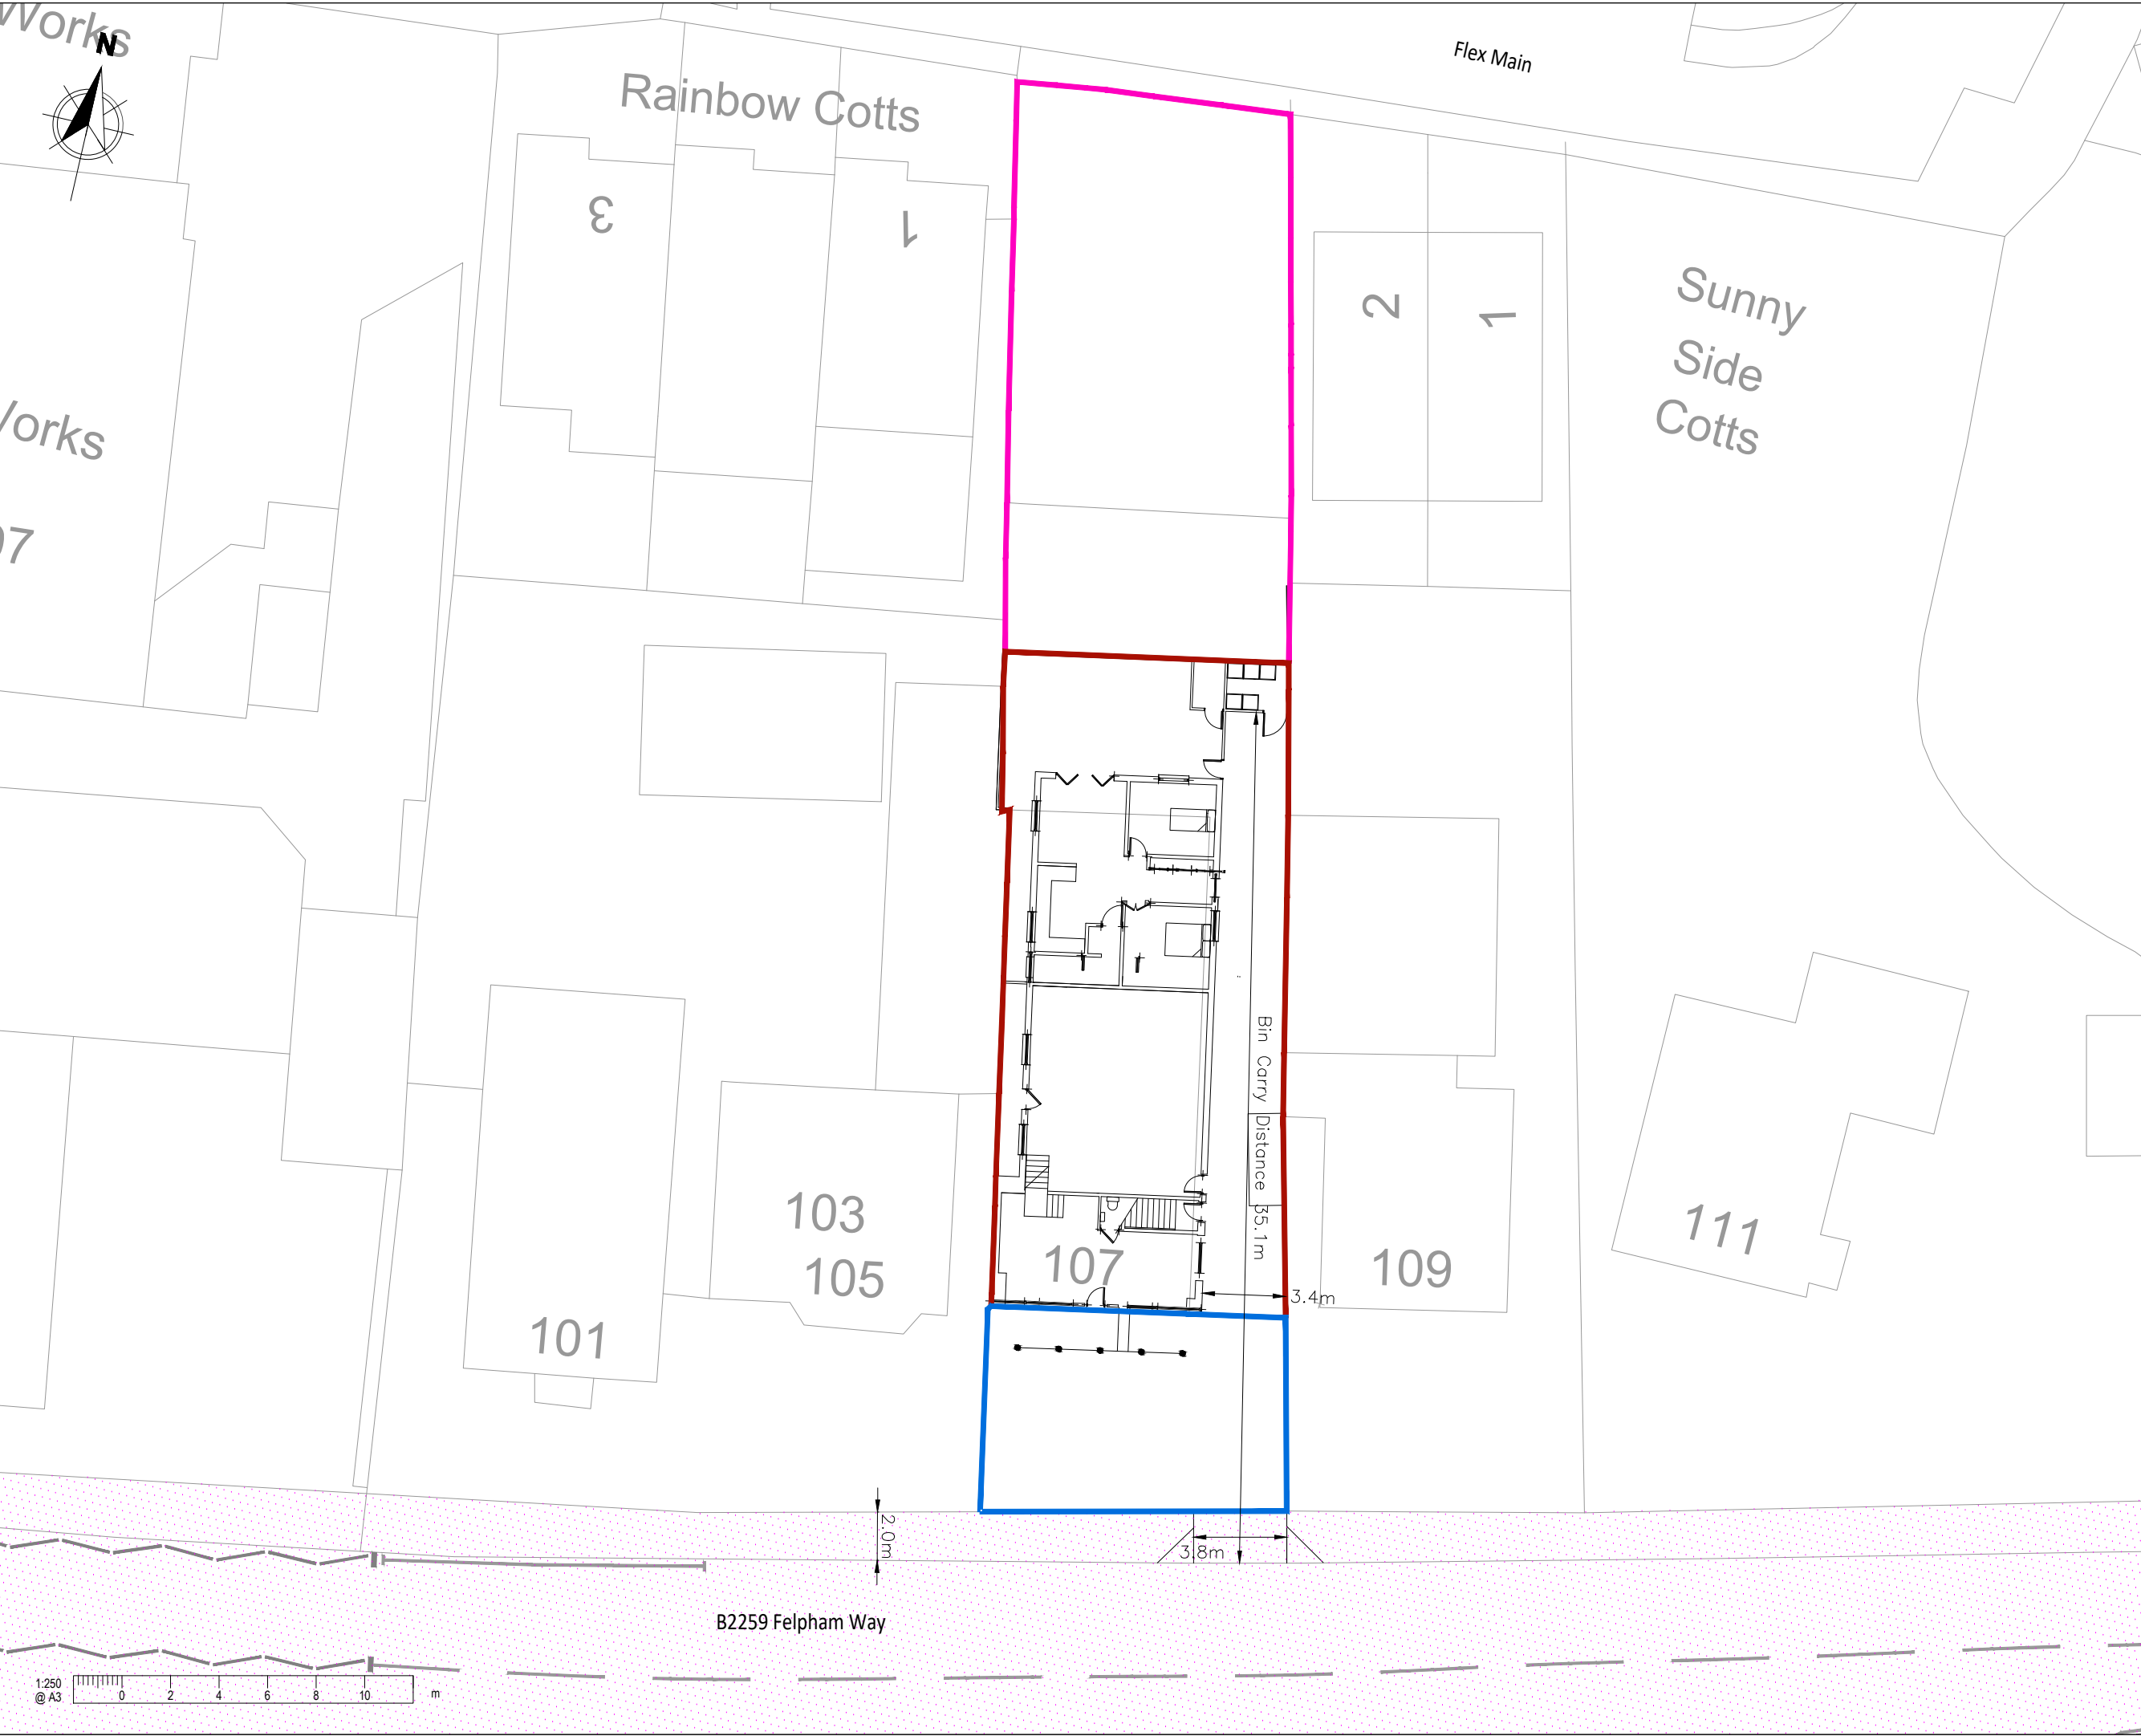

- 1. This drawing is to be read in conjunction with all other Bright Plan drawings, and with all relevant Architect's and Engineer's drawings and specification. Any discrepancies found are to be reported immediately to the Engineer.
- 2. Bright Plan accepts no responsibility for inaccuracies in data provided by third parties such as topographic surveys or Ordnance Survey mapping.
- 3. Do not scale, work to figured dimensions only. All dimensions are in millimeters unless noted otherwise and all levels are in metres from the topographic survey datum.
- 4. Any information given regarding existing underground services is given in good faith after consultation with the relevant authority, however accuracy is not certain.

-LEGEND-

- Site Boundary
- Site Ownership
- Boundary
- WSCC Land Ownership
- Highway Boundary
- Existing Road Markings

A	Revised Access	July 2020
-	Original Issue	Nov 2019
Rev.	Amendments	Date



BRIGHT PLAN
Transport Planning and Civil Engineering Consultants
2 West Barn, Norton Lane, Chichester, West Sussex PO20 3AF
Tel: 01243 210418 Email: enquiries@bpcivils.co.uk
www.bpcivils.co.uk

Drawing Status	DRAFT
----------------	-------

Client	Sussex Reeves Homes Limited
--------	-----------------------------

Project	107 Felpham Way, Felpham
---------	--------------------------

Drawing Title	Site Overview
---------------	---------------

Scale	1:250	Date	July 20	Drawn By	SMO	Checked	ALB
-------	-------	------	---------	----------	-----	---------	-----

Drawing No.	2019-6108-001	Rev.	A
-------------	---------------	------	---