

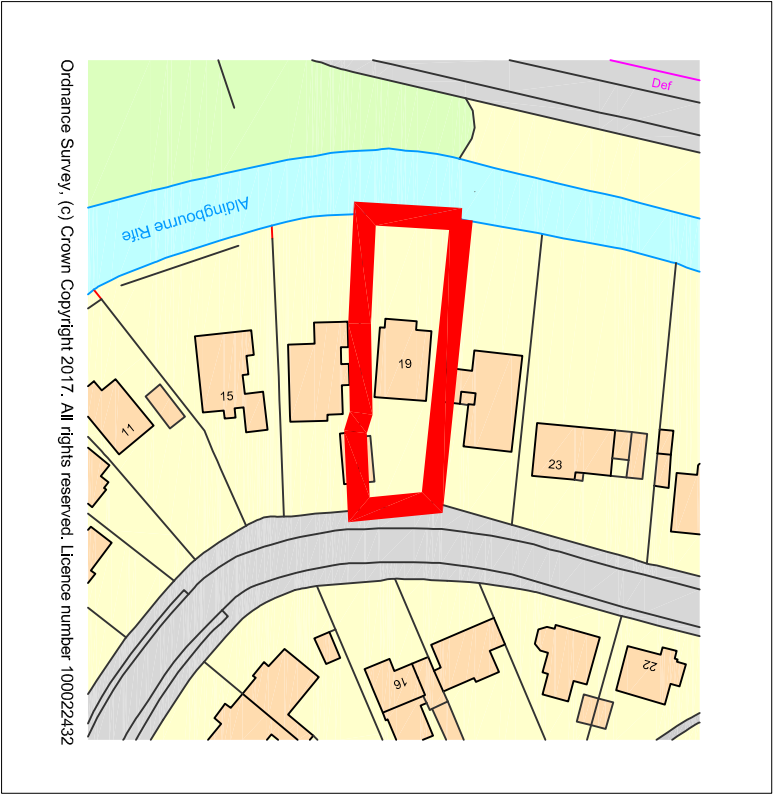


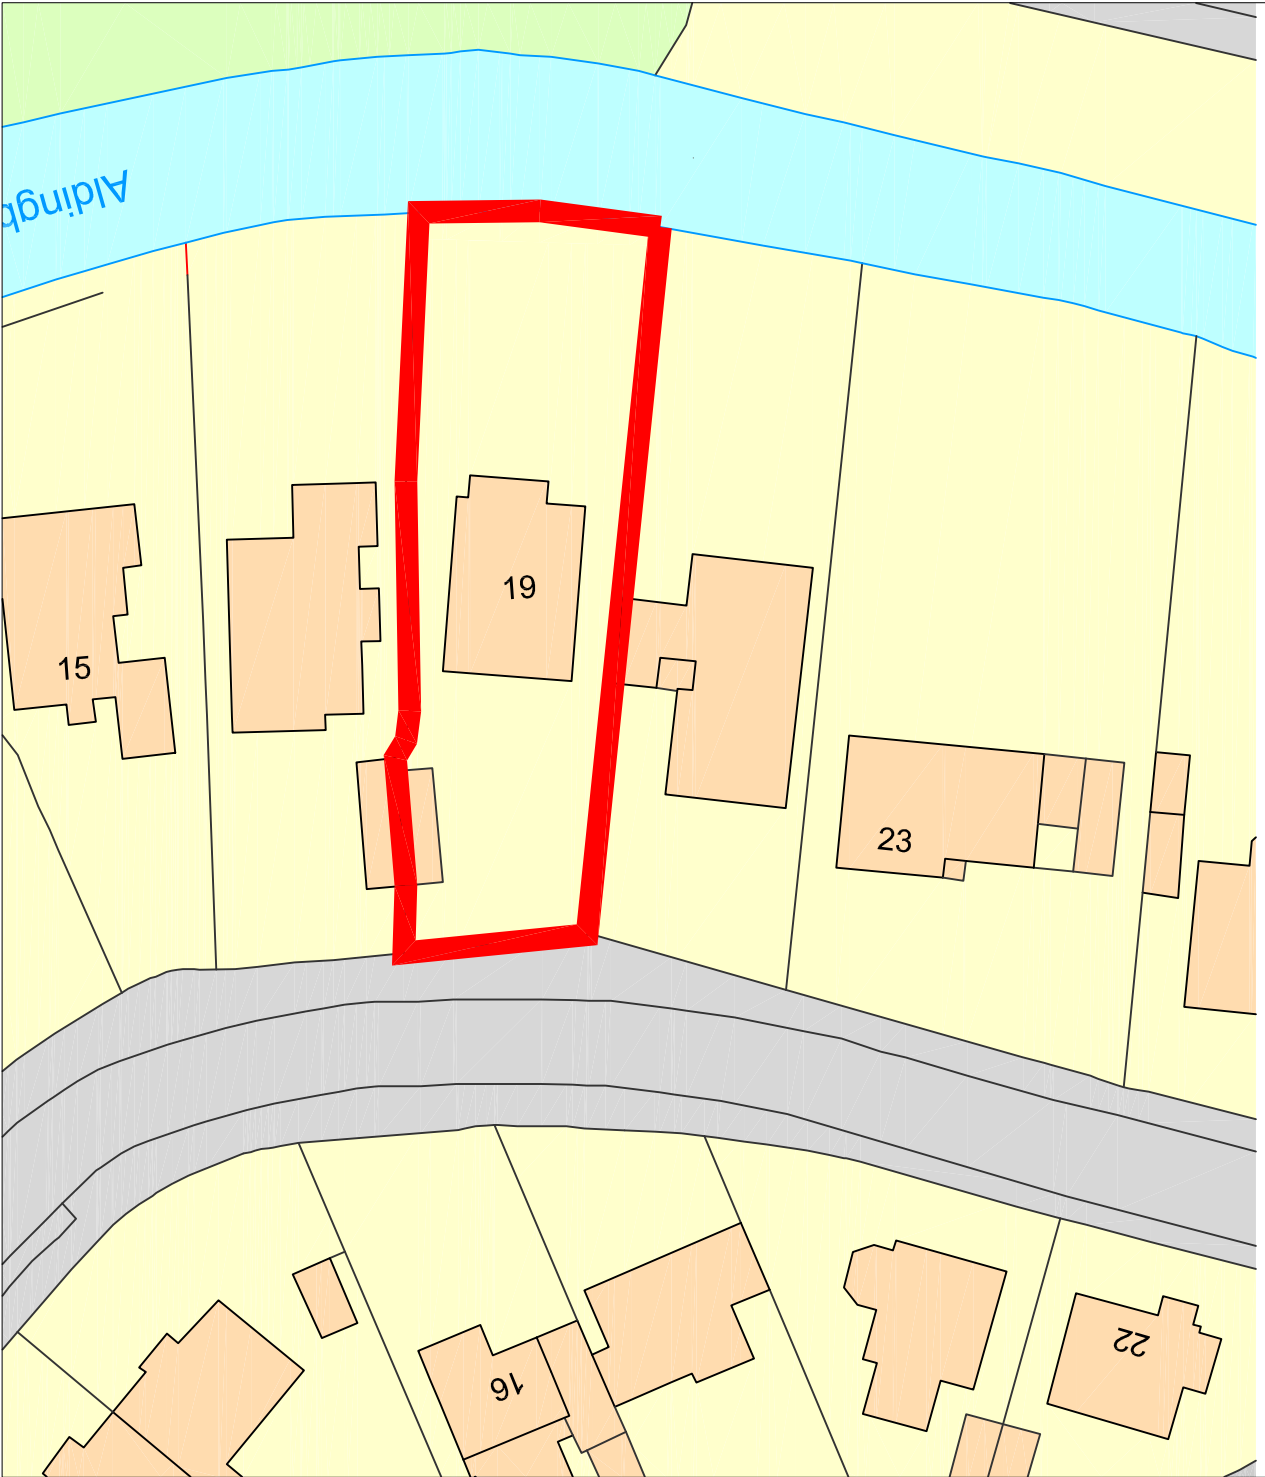

Ordnance Survey, (c) Crown Copyright 2017. All rights reserved. Licence number 100022432

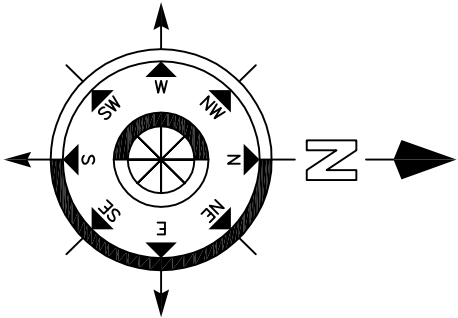

Scale in Metres
0 5 10 15 20 25
for 1:500

Scale in Metres
0 10 20 30 40 50 60
for 1:1250

Revision	Description	Date	Drawn

19 Rifeway
Felpham
Bognor Regis
PO22 7BN

Location and Block Plan

Chris Flint Associates Ltd
CHARTERED SURVEYORS - PROJECT MANAGERS
DEVELOPMENT CONSULTANTS

Drawing No.	Date	Sheet Size	Revised By	Date
CF	18/09/17	A3		

CFA	FULL	02	Scale
			1:500

PLANNING

2 Emerald Close, Haverhill, Hants PO7 8NZ
tel: 023 92 432184, fax: 023 92 338554
Email: chrisflintassociates@gmail.com