


GRP or rubber roof covering on 18mm external ply on supper quilt YBS on furring 1:40 fall on 200 x 50mm C24 roof joists @ 400mm centers.
Provide supper quilt under side roof joists with 50mm rockwool insulation between joists.

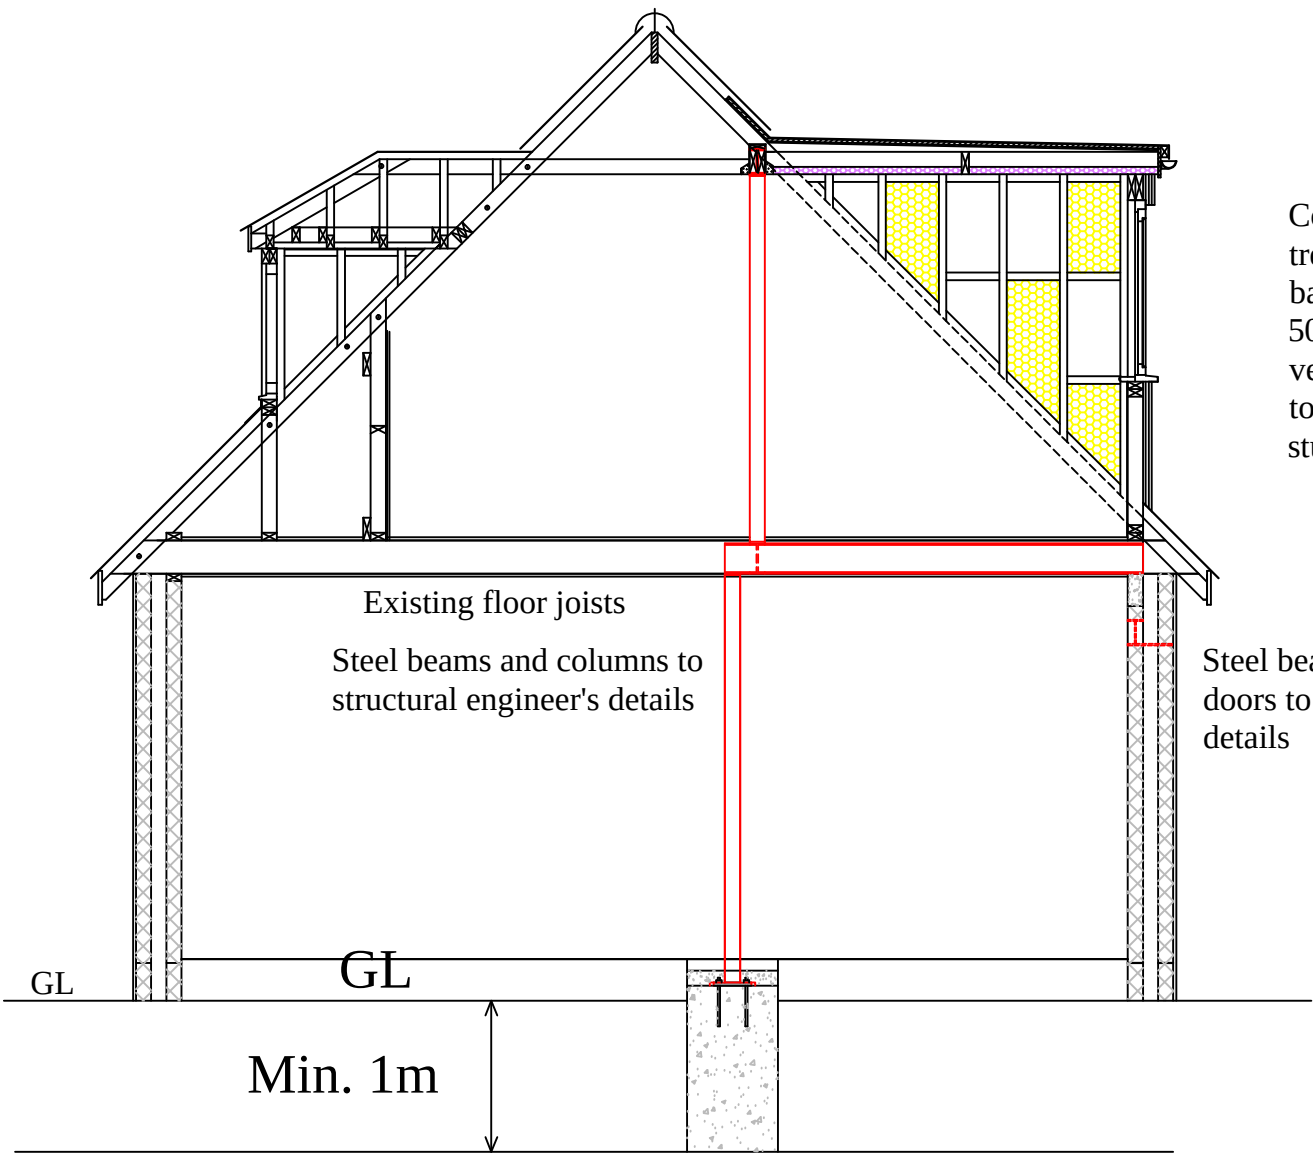

Concrete double lap tiles on treated battens on treated vertical battens on building paper on 50 x 150mm treated timber vertical studs @ 400mm centers to front and 100 x 50mm vertical studs to cheeks of the dormers

Steel beams above new bi-fold doors to structural engineer's details

Section AA
Scale 1:50



Aldwick Construction & Design

Cawley Gate, 17 Cawley Road, Chichester, PO19 1XB
Tel : 01243 779181, Mobile: 07970727506, Fax: 01243 779181
Email: farhadaarabi@hotmail.co.uk

Farhad Aarabi

PROJECT	
Proposed Ground, First Floor extension & alterations 5 Norman's drive, Felpham, Bognor Regis, PO22 8LW	
TITLE	
Proposed Section A-A	
CLIENT	
Mr Adam Ferrier	
SCALE	DATE
1:50	08/03/2019
DRAWING NO.	rev.
1003-05	27/10/2019