



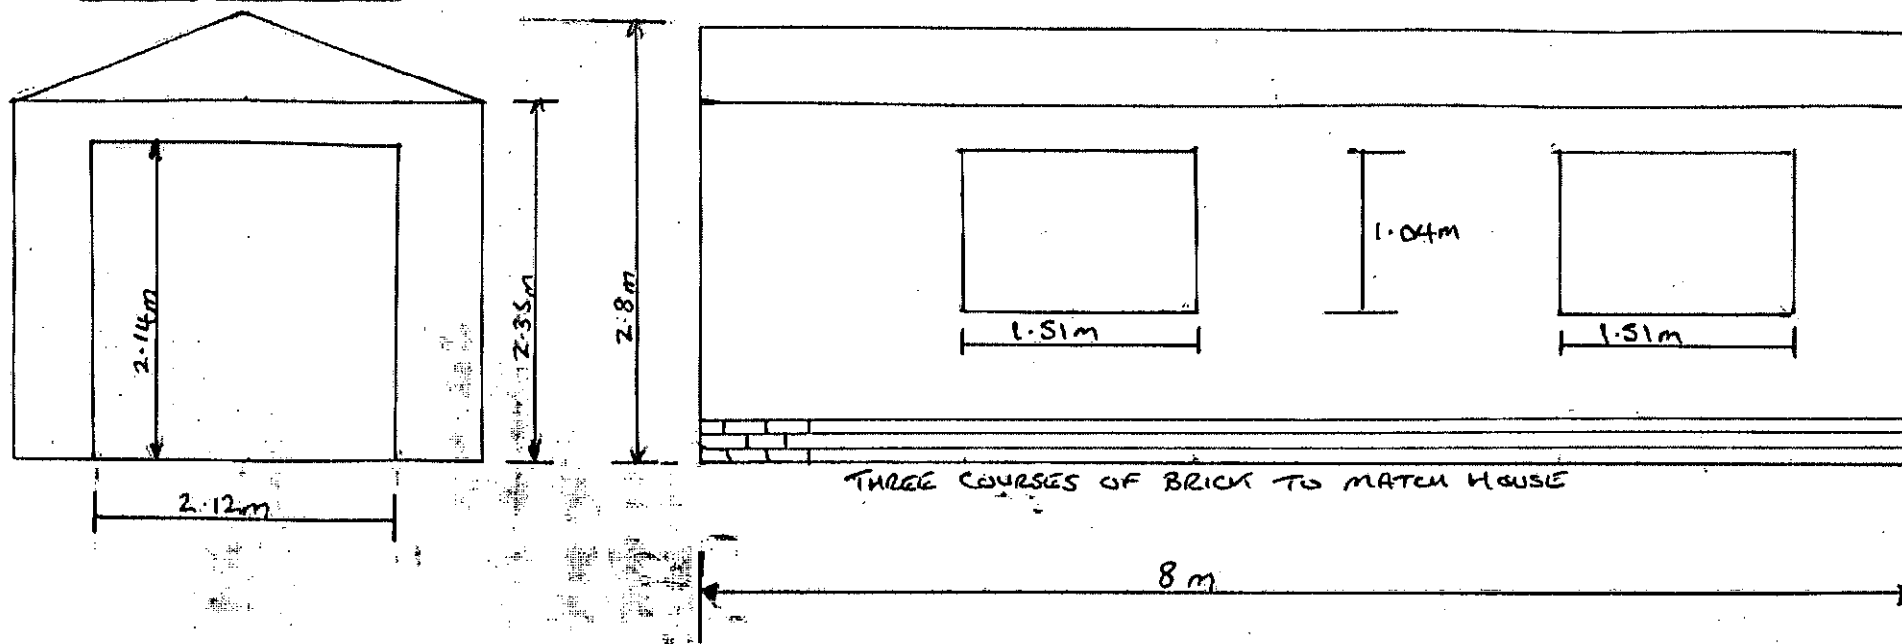

NO OPENINGS ON REAR OR LEFT
SIDE ELEVATION.

ROOF PLAN

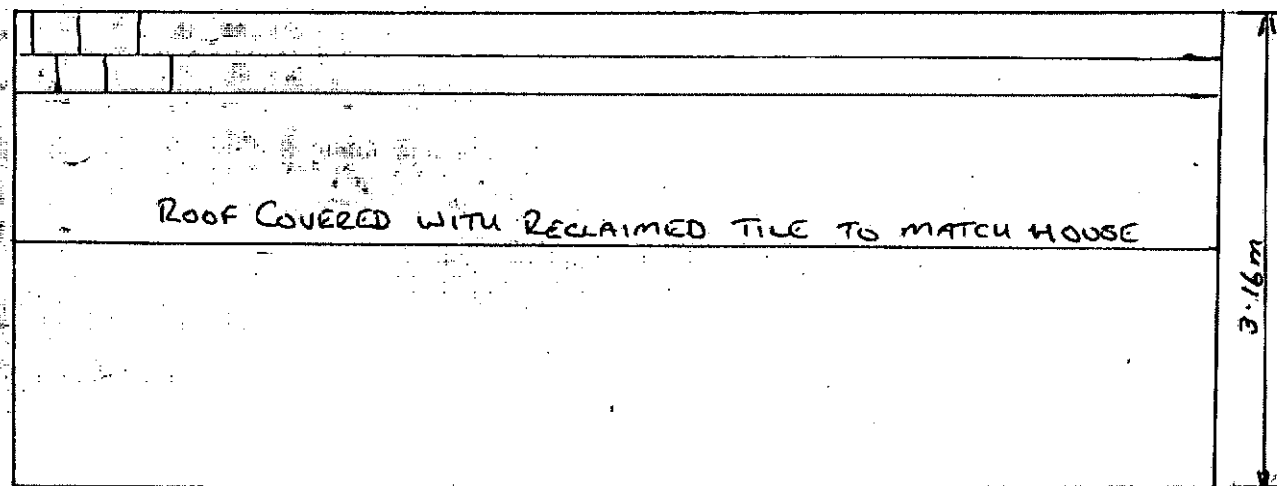

ALL ELEVATIONS DRAWN 1:50

10 GRAFTON AV
FELPHAM

ARUN DISTRICT COUNCIL			
No.	FP	25	10
			Received