

Side Elevation 2 ▼

Key

← drainage running into existing mains sewage system

← drainage to existing mains system

Front Elevation ▼

▲ Rear Elevation

← drainage to existing mains system

Side Elevation ▲

N



REV	DATE	Drawn	AMENDMENT

File: 2013 02 11 Fleet Cottage.pln
Date: 11/02/2013

PURPOSE FOR PLANNING

NOTES :
ALL DIMENSIONS TO BE CHECKED ON-SITE ANY DISCREPANCIES TO BE RAISED WITH CONTRACT ADMINISTRATOR
©GRANIT CHARTERED ARCHITECTS LTD
THIS DRAWING HAS BEEN PRODUCED FOR THE NAMED CLIENT AND NAMED PROJECT AND IS NOT INTENDED FOR USE BY ANY OTHER PERSON OR FOR ANY OTHER PURPOSE

Granit Chartered Architects
t: 020 7924 4555 e: info@granit.co.uk w: www.granit.co.uk
112 Battersea Business Centre, Lavender Hill, London SW11 5QL

PROJECT: Fleet Cottage, Bognor Regis
FOR: Alison and Mike Terry

Existing Ground Floor Plan

Scales 1:50 @ A3

Drawn LK Date 02/2010

Drawing No 1251/EX/003 REV


Side Elevation 2 ▼



Side Elevation ▲

Front Elevation ▼

Rear Elevation ▲

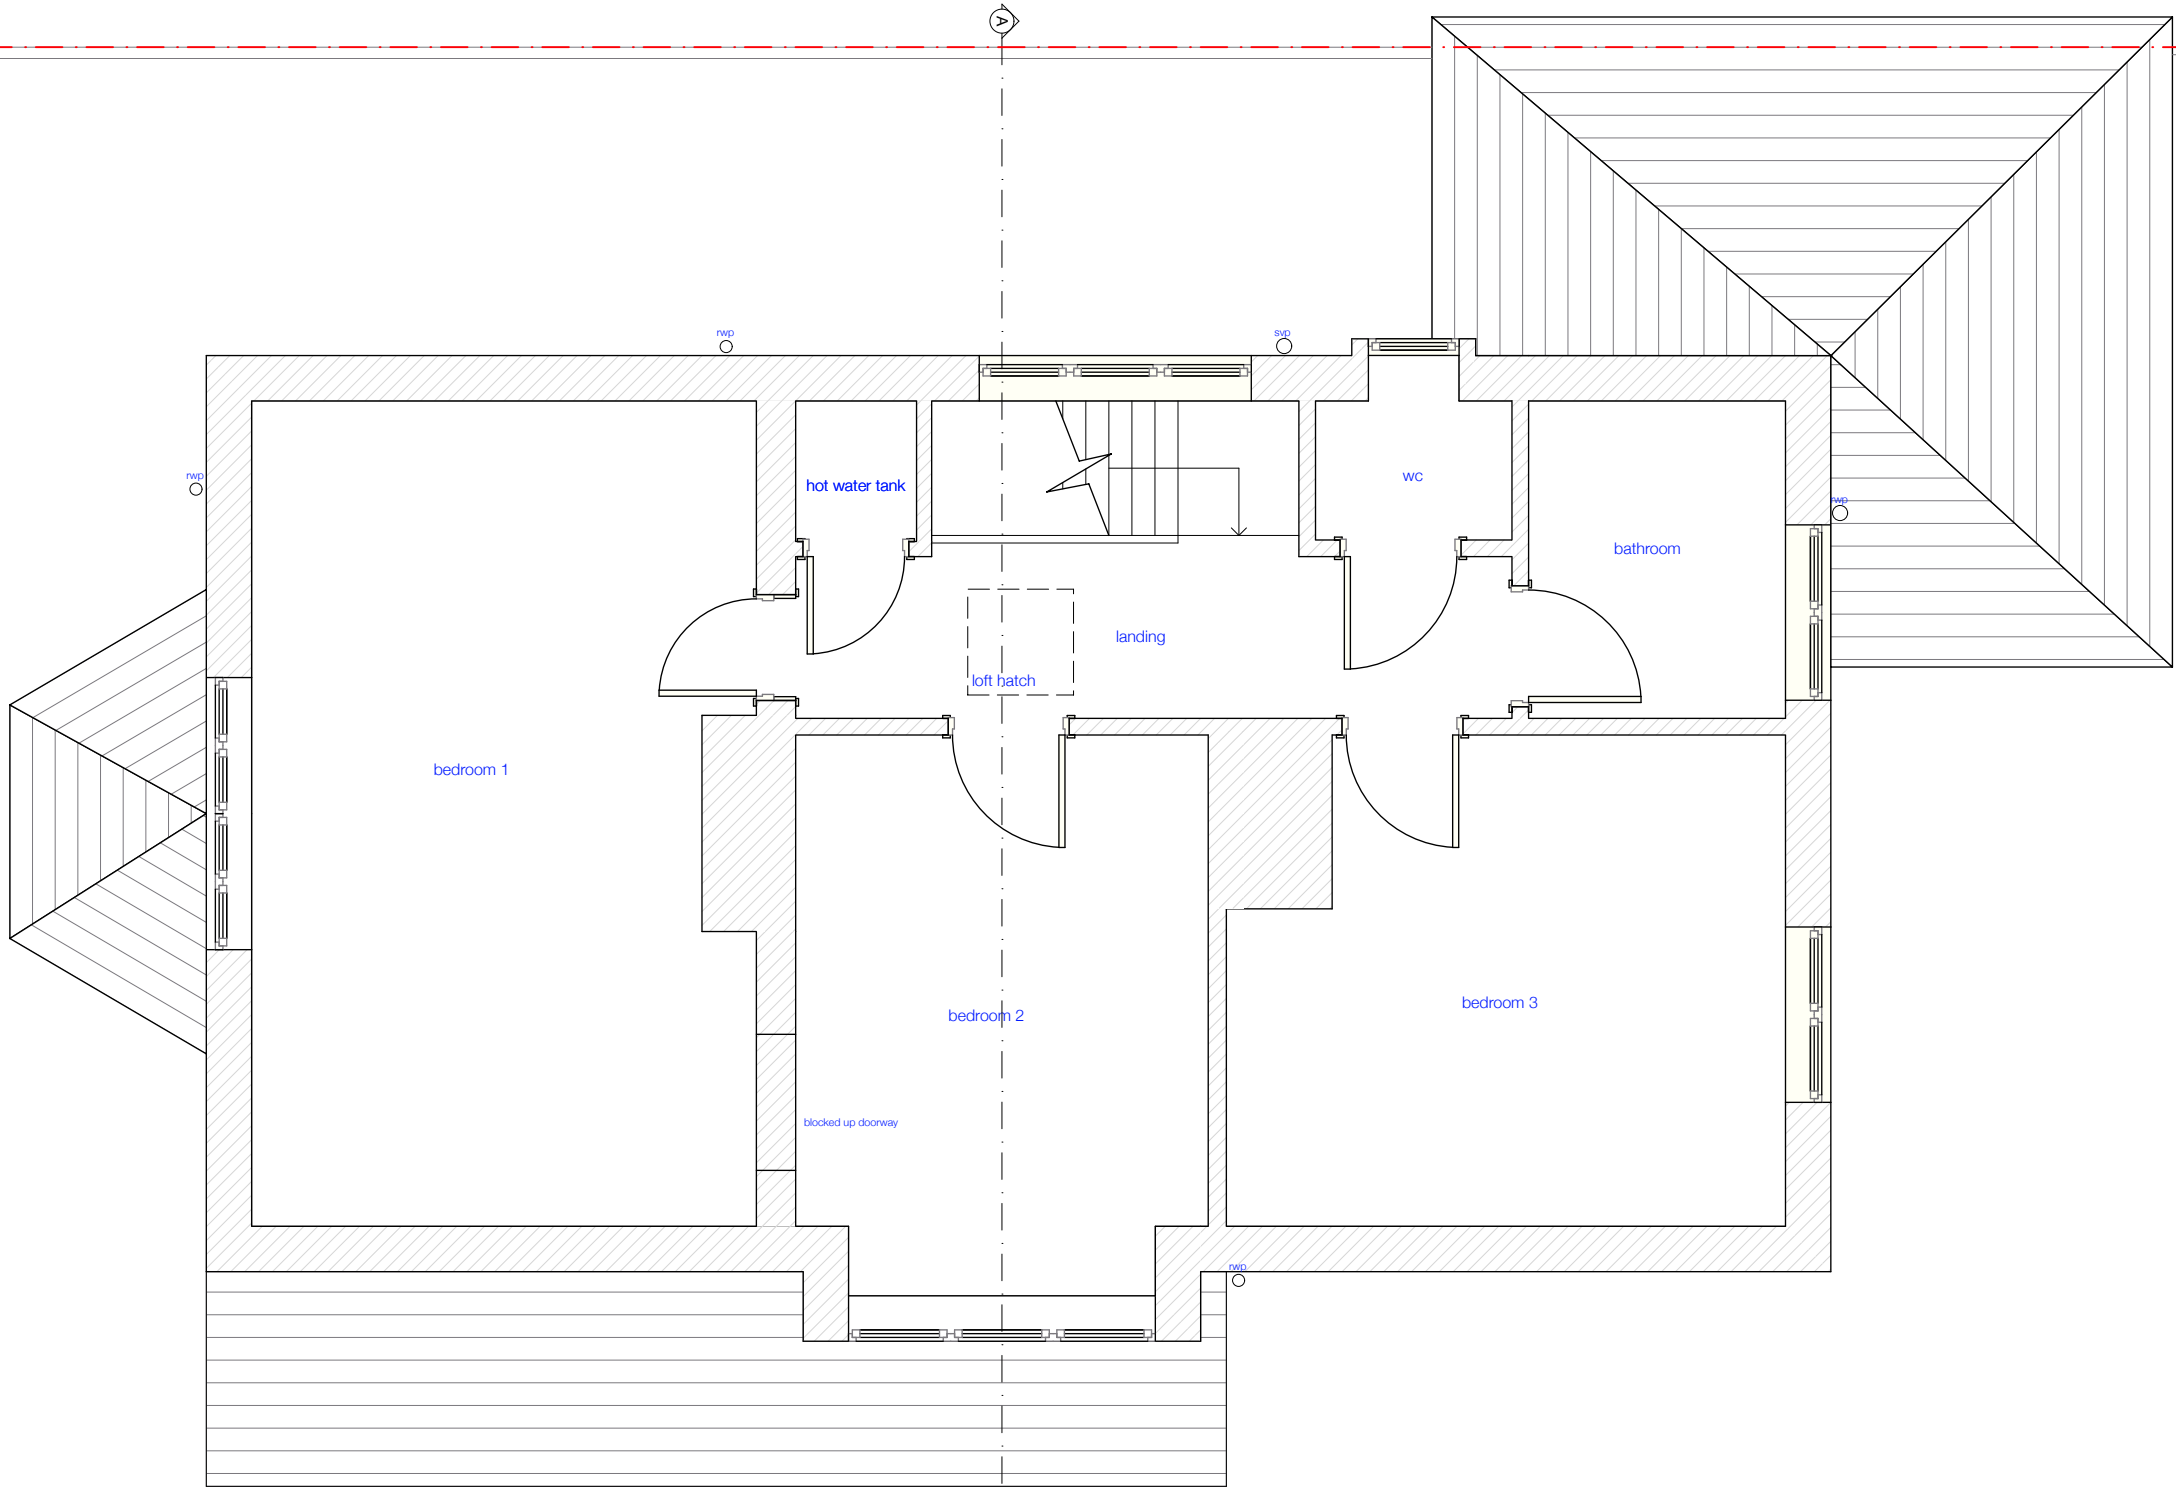

REV	DATE	Drawn	AMENDMENT

File: 2013 02 11 Fleet Cottage.pln
Date: 11/02/2013

PURPOSE FOR PLANNING

NOTES :
ALL DIMENSIONS TO BE CHECKED ON-SITE ANY DISCREPANCIES TO BE RAISED WITH CONTRACT ADMINISTRATOR
©GRANIT CHARTERED ARCHITECTS LTD
THIS DRAWING HAS BEEN PRODUCED FOR THE NAMED CLIENT AND NAMED PROJECT AND IS NOT INTENDED FOR USE BY ANY OTHER PERSON OR FOR ANY OTHER PURPOSE

Granit Chartered Architects
t: 020 7924 4555 e: info@granit.co.uk w: www.granit.co.uk
112 Battersea Business Centre, Lavender Hill, London SW11 5QL

PROJECT: Fleet Cottage, Bognor Regis
FOR: Alison and Mike Terry
Existing First Floor Plan

Scales	1:50 @ A3	Date	02/2010
Drawn	LK	REV	
Drawing No	1251/EX/004		


Side Elevation 2 ▼



Side Elevation ▲

Front Elevation ▼

Rear Elevation ▲

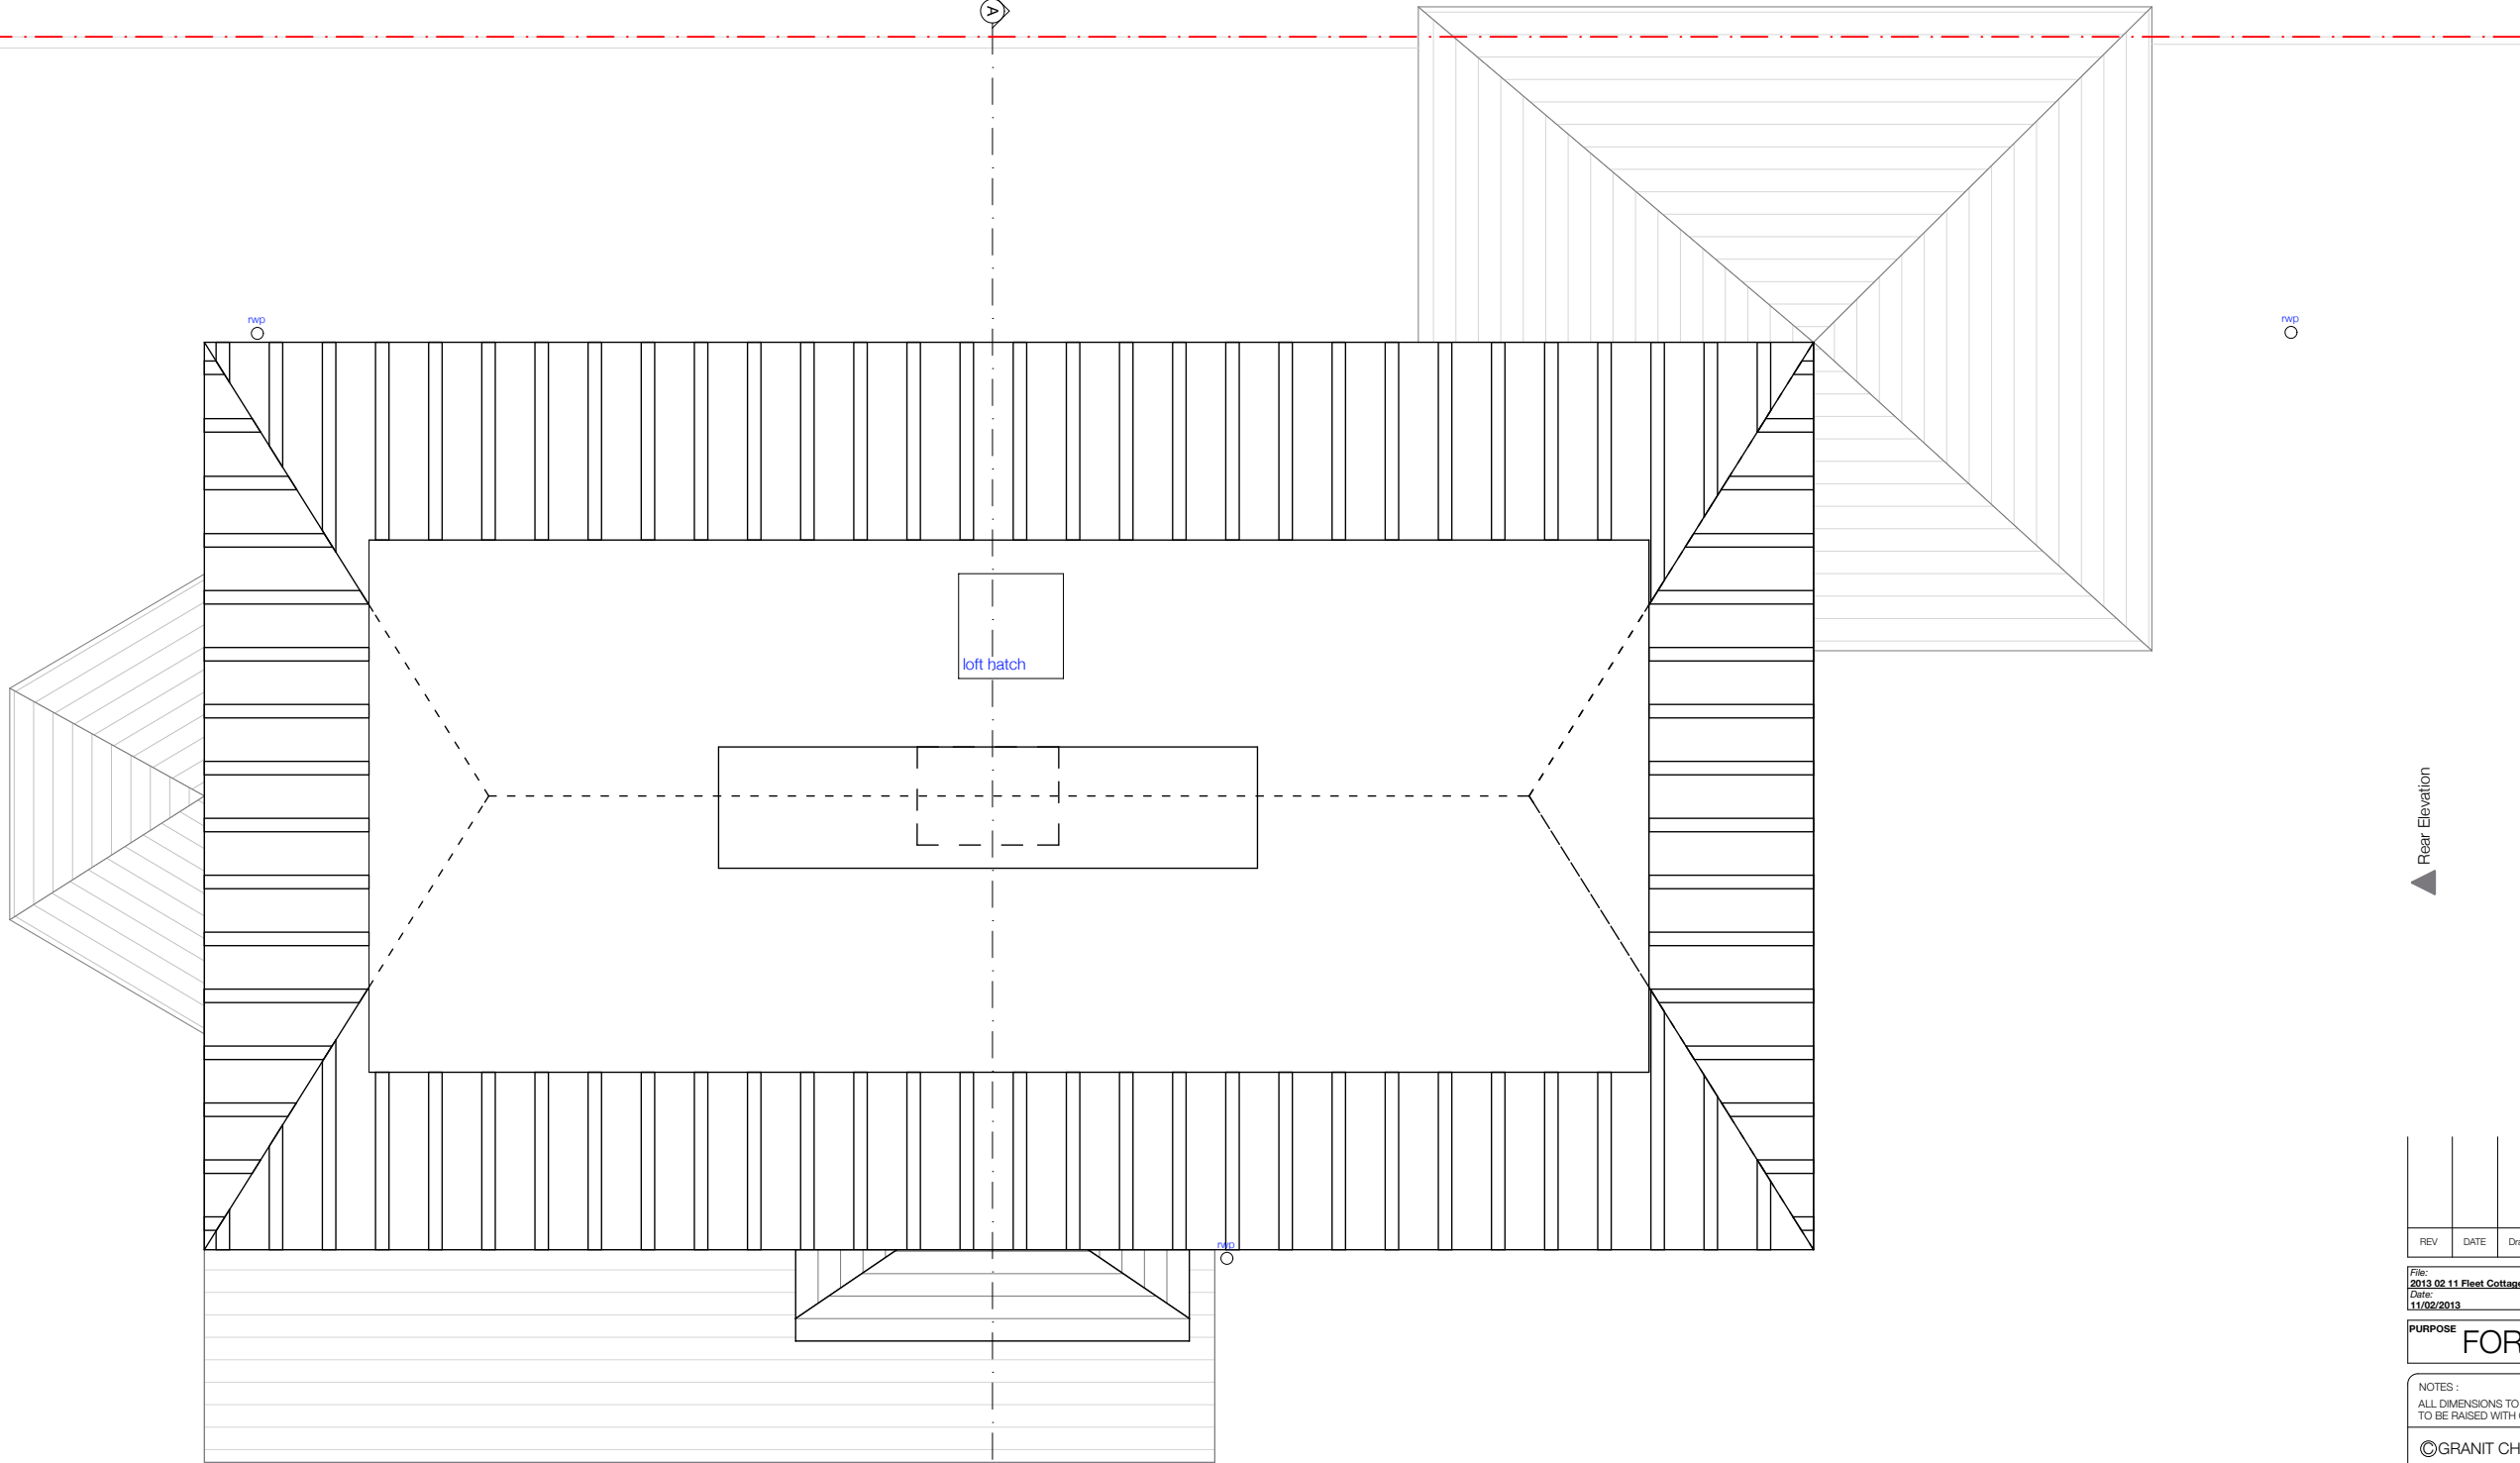

REV	DATE	Drawn	AMENDMENT

File: 2013 02 11 Fleet Cottage.pln
Date: 11/02/2013

PURPOSE FOR PLANNING

NOTES :
ALL DIMENSIONS TO BE CHECKED ON-SITE ANY DISCREPANCIES TO BE RAISED WITH CONTRACT ADMINISTRATOR
©GRANIT CHARTERED ARCHITECTS LTD
THIS DRAWING HAS BEEN PRODUCED FOR THE NAMED CLIENT AND NAMED PROJECT AND IS NOT INTENDED FOR USE BY ANY OTHER PERSON OR FOR ANY OTHER PURPOSE

Granit Chartered Architects
t: 020 7924 4555 e: info@granit.co.uk w: www.granit.co.uk
112 Battersea Business Centre, Lavender Hill, London SW11 5QL

PROJECT: Fleet Cottage, Bognor Regis
FOR: Alison and Mike Terry
Existing Loft Layout
Scales 1:50 @ A3
Drawn LK Date 02/2010
Drawing No 1251/EX/005 REV

Side Elevation 2 ▼

▼ Front Elevation

▲ Rear Elevation

Side Elevation ▲



REV	DATE	Drawn	AMENDMENT

File: 2013 02 11 Fleet Cottage.pln
Date: 11/02/2013

PURPOSE FOR PLANNING


NOTES :
ALL DIMENSIONS TO BE CHECKED ON-SITE ANY DISCREPANCIES TO BE RAISED WITH CONTRACT ADMINISTRATOR
©GRANIT CHARTERED ARCHITECTS LTD
THIS DRAWING HAS BEEN PRODUCED FOR THE NAMED CLIENT AND NAMED PROJECT AND IS NOT INTENDED FOR USE BY ANY OTHER PERSON OR FOR ANY OTHER PURPOSE

Granit Chartered Architects
t: 020 7924 4555 e: info@granit.co.uk w: www.granit.co.uk
112 Battersea Business Centre, Lavender Hill, London SW11 5QL

PROJECT: Fleet Cottage, Bognor Regis
FOR: Alison and Mike Terry
Existing Roof Plan
Scales 1:50 @ A3
Drawn LK Date 02/2010
Drawing No 1251/EX/006 REV



REV	DATE	Drawn	AMENDMENT
File: 2013 02 11 Fleet Cottage.pln			
Date: 11/02/2013			
PURPOSE FOR PLANNING			
NOTES : ALL DIMENSIONS TO BE CHECKED ON-SITE ANY DISCREPANCIES TO BE RAISED WITH CONTRACT ADMINISTRATOR			
©GRANIT CHARTERED ARCHITECTS LTD THIS DRAWING HAS BEEN PRODUCED FOR THE NAMED CLIENT AND NAMED PROJECT AND IS NOT INTENDED FOR USE BY ANY OTHER PERSON OR FOR ANY OTHER PURPOSE			
Granit Chartered Architects t: 020 7924 4555 e: info@granit.co.uk w: www.granit.co.uk 112 Battersea Business Centre, Lavender Hill, London SW11 5QL			
PROJECT: Fleet Cottage, Bognor Regis FOR: Alison and Mike Terry			
Existing Elevations			
Scales 1:100 @ A3			
Drawn LK	Date 02/2010		
Drawing No 1251/EX/007	REV		

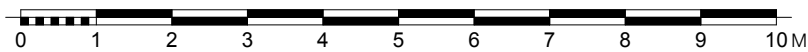

REV	DATE	Drawn	AMENDMENT

File: 2013 02 11 Fleet Cottage.pln
Date: 11/02/2013

PURPOSE FOR PLANNING

NOTES :
ALL DIMENSIONS TO BE CHECKED ON-SITE ANY DISCREPANCIES TO BE RAISED WITH CONTRACT ADMINISTRATOR

©GRANIT CHARTERED ARCHITECTS LTD
THIS DRAWING HAS BEEN PRODUCED FOR THE NAMED CLIENT AND NAMED PROJECT AND IS NOT INTENDED FOR USE BY ANY OTHER PERSON OR FOR ANY OTHER PURPOSE

Granit Chartered Architects
t: 020 7924 4555 e: info@granit.co.uk w: www.granit.co.uk
112 Battersea Business Centre, Lavender Hill, London SW11 5QL


PROJECT: Fleet Cottage, Bognor Regis
FOR: Alison and Mike Terry

Existing Elevations

Scales 1:100 @ A3

Drawn LK Date 02/2010

Drawing No 1251/EX/008 REV

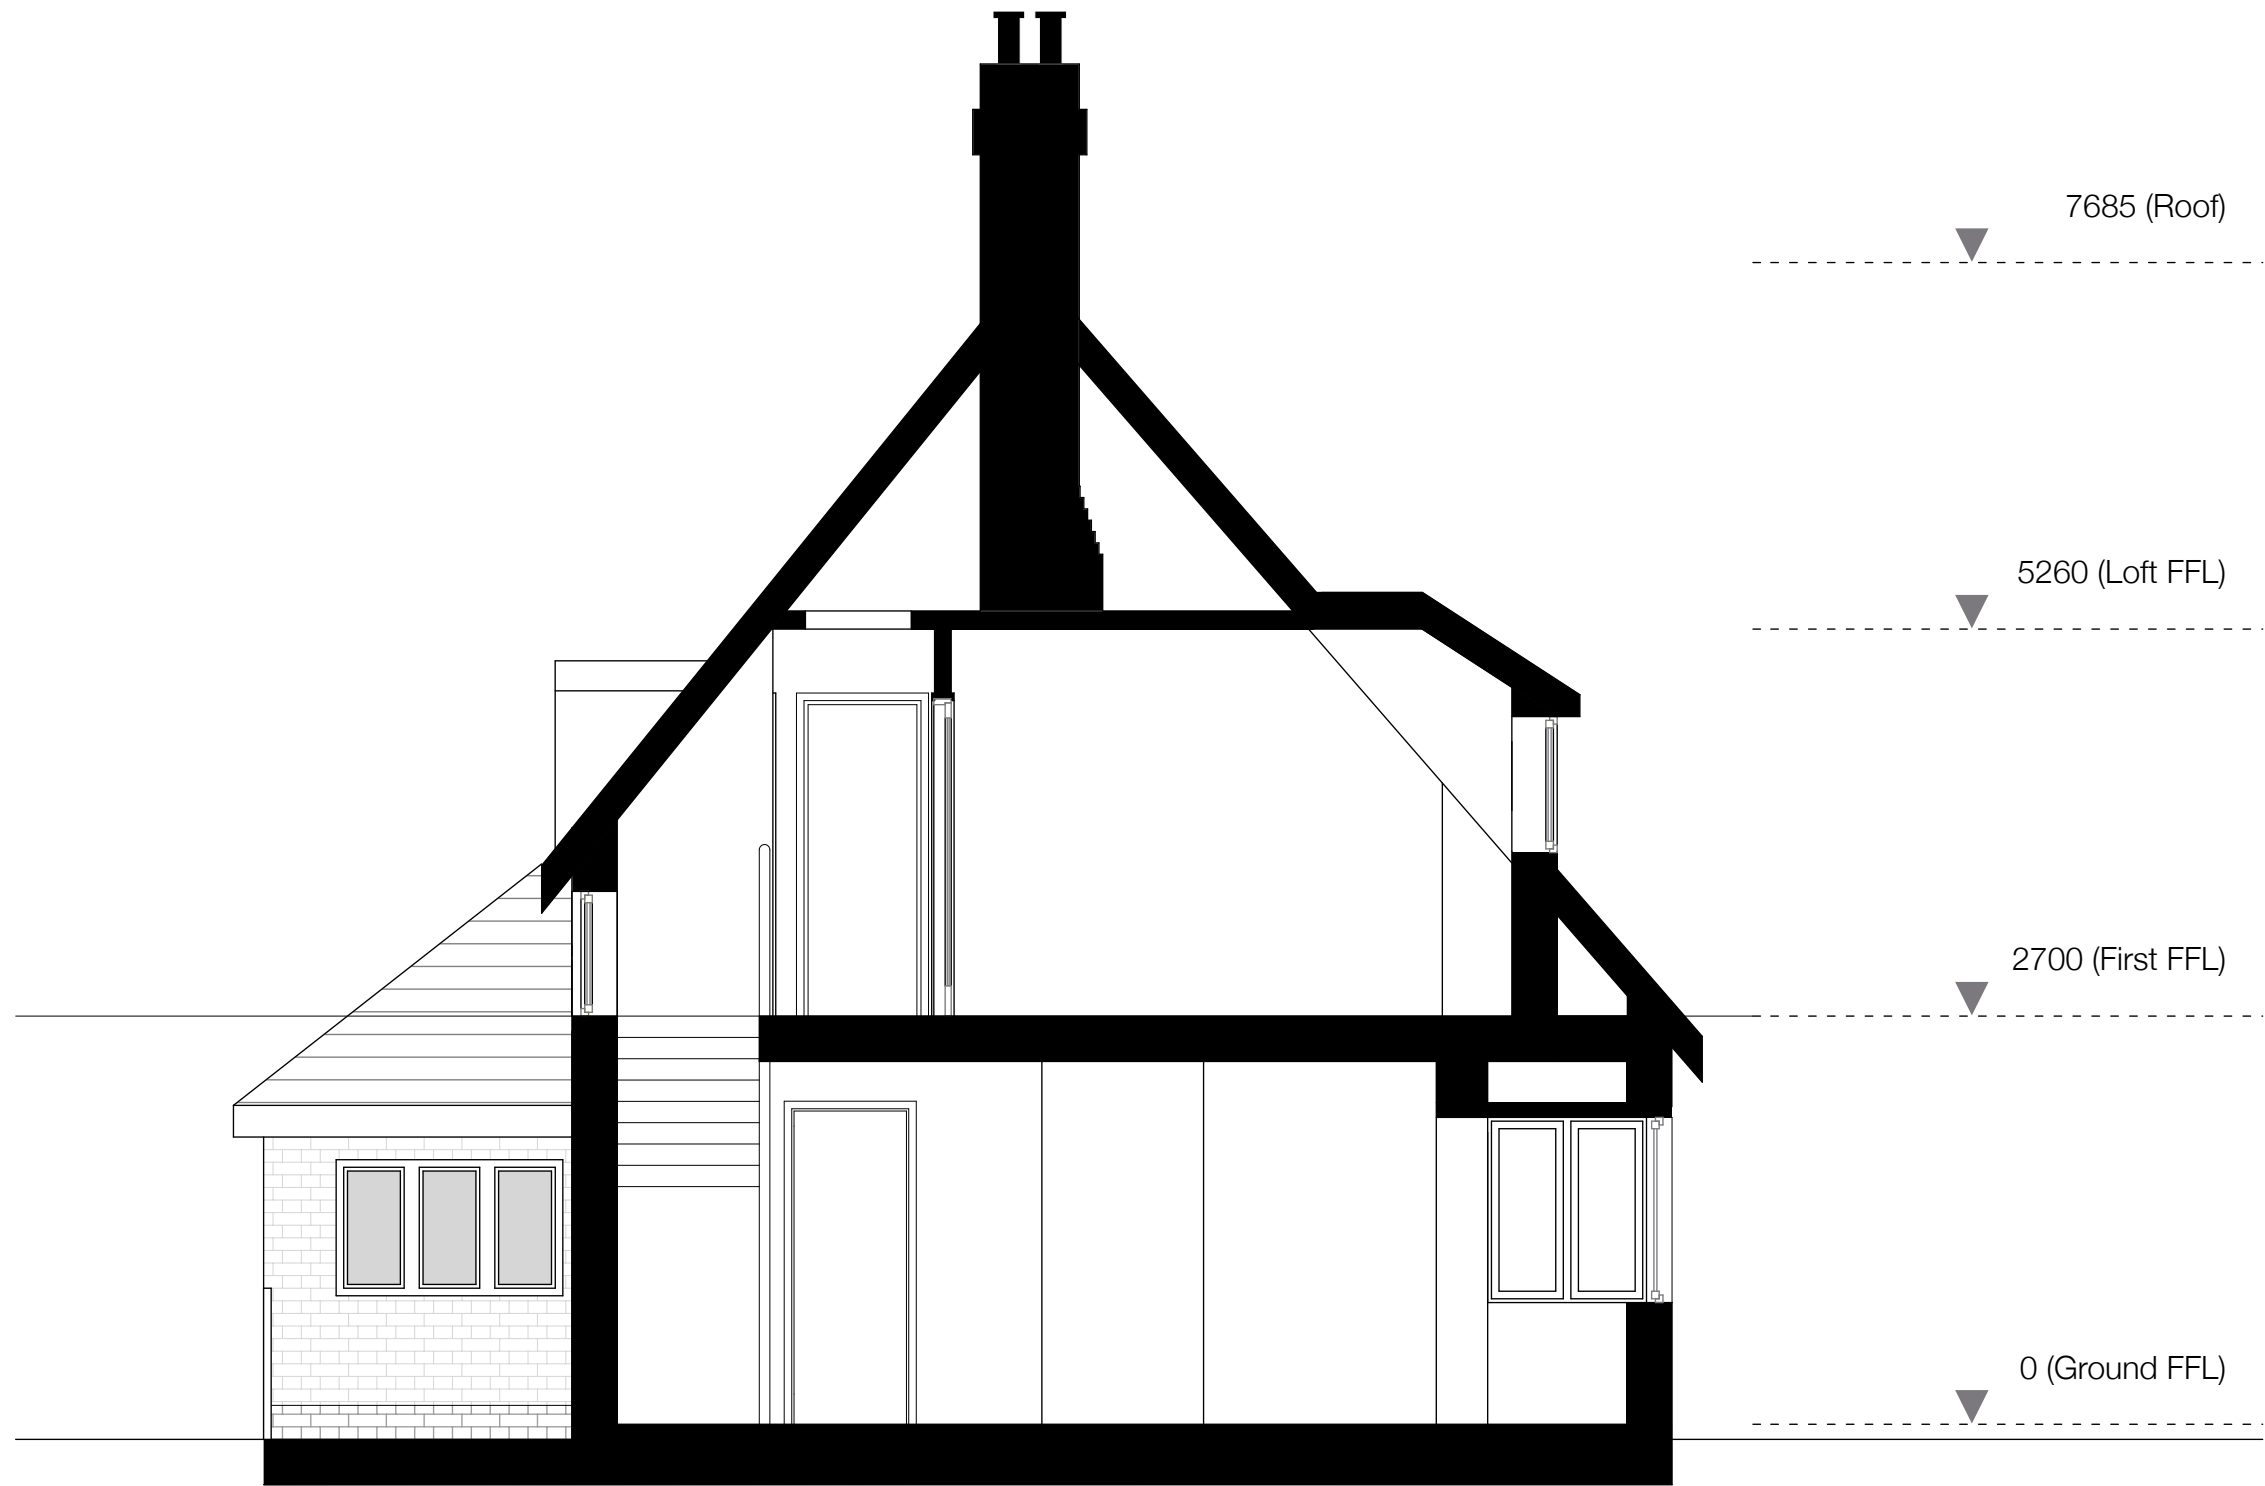

REV	DATE	Drawn	AMENDMENT

File: 2013 02 11 Fleet Cottage.pln
 Date: 11/02/2013

PURPOSE FOR PLANNING

NOTES :
 ALL DIMENSIONS TO BE CHECKED ON-SITE ANY DISCREPANCIES TO BE RAISED WITH CONTRACT ADMINISTRATOR

©GRANIT CHARTERED ARCHITECTS LTD
 THIS DRAWING HAS BEEN PRODUCED FOR THE NAMED CLIENT AND NAMED PROJECT AND IS NOT INTENDED FOR USE BY ANY OTHER PERSON OR FOR ANY OTHER PURPOSE

Granit Chartered Architects
 t: 020 7924 4555 e: info@granit.co.uk w: www.granit.co.uk
 112 Battersea Business Centre, Lavender Hill, London SW11 5QL

PROJECT: Fleet Cottage, Bognor Regis
 FOR: Alison and Mike Terry

Existing Section AA

Scales 1:50 @ A3

Drawn LK Date 02/2010

Drawing No 1251/EX/009 REV