




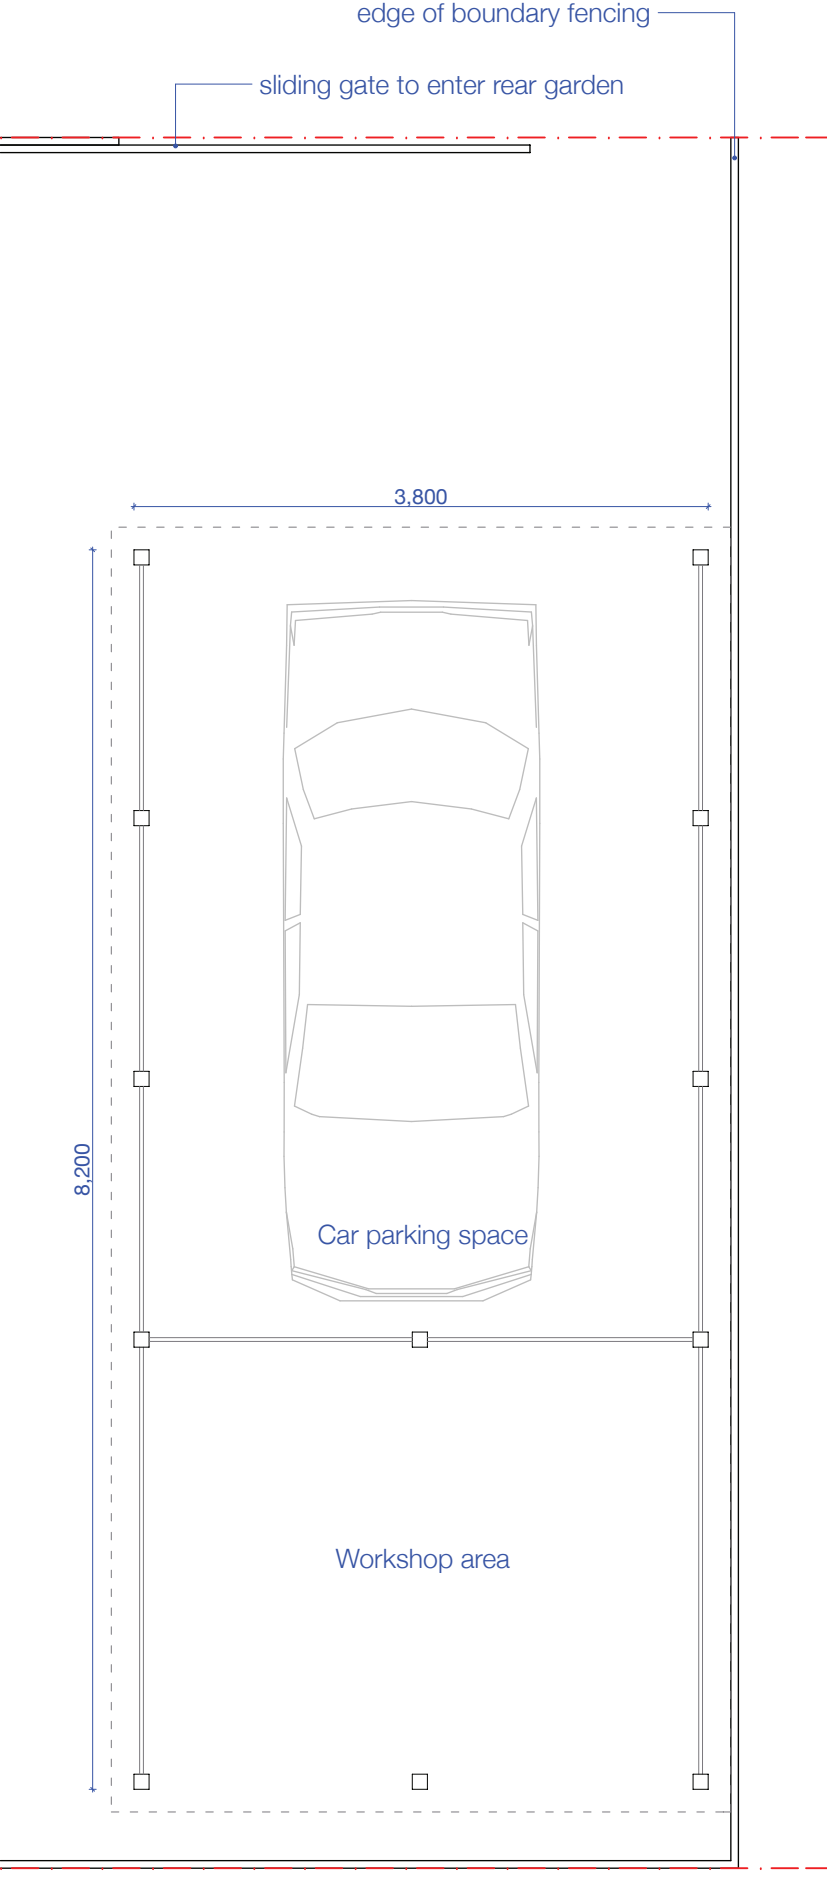


Plan

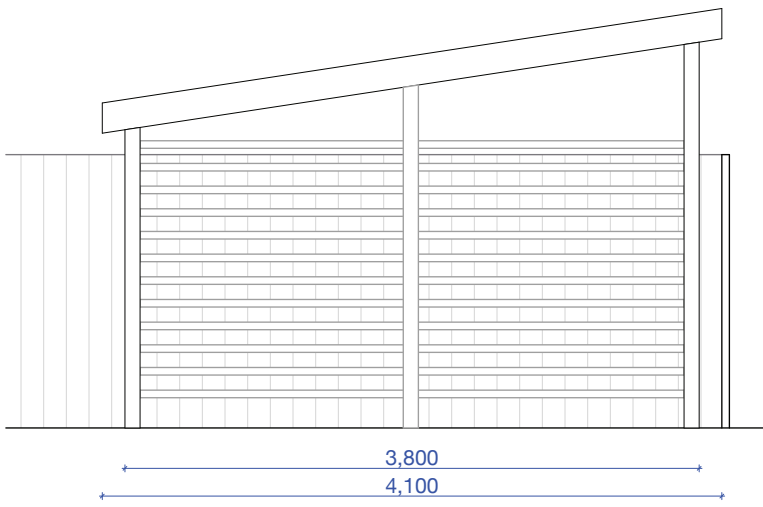


Side of Carport (workshop)

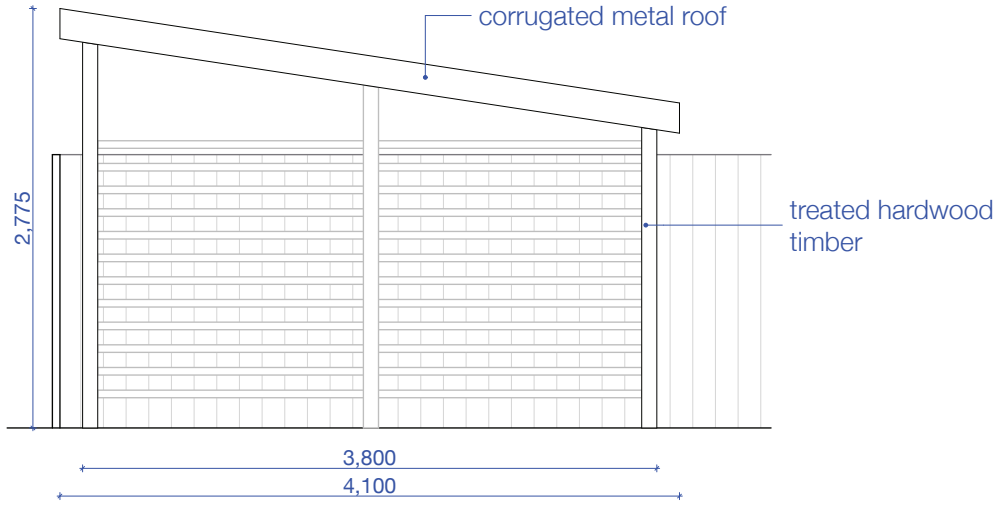


Side of Carport (car entrance)

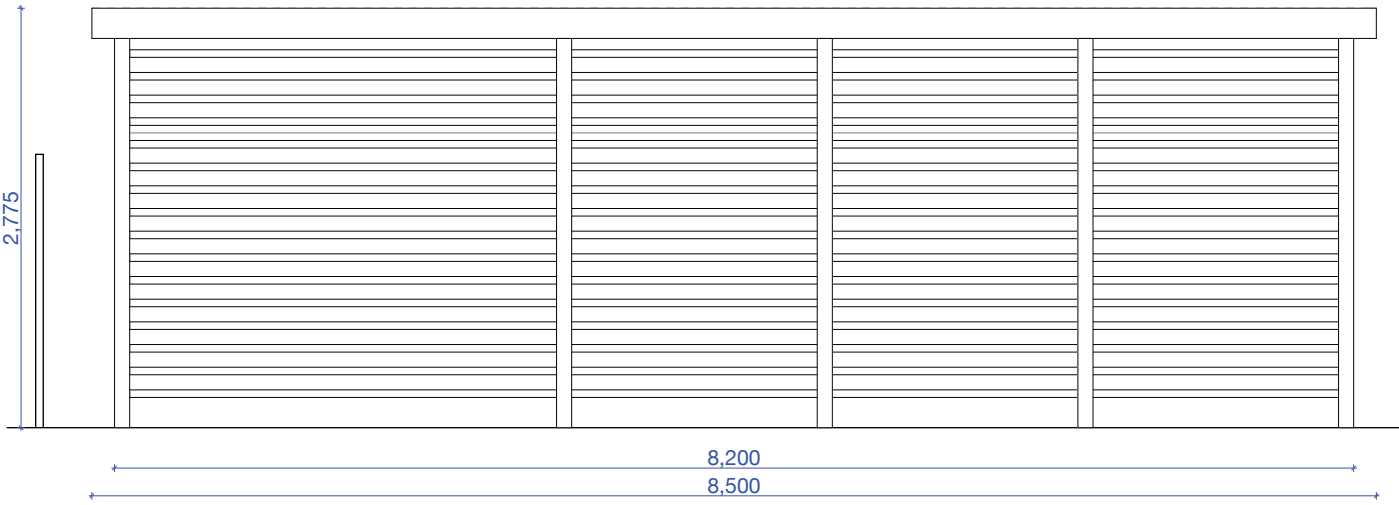

Rear of Carport (facing allotments - will have existing fencing covering majority of this elevation though)

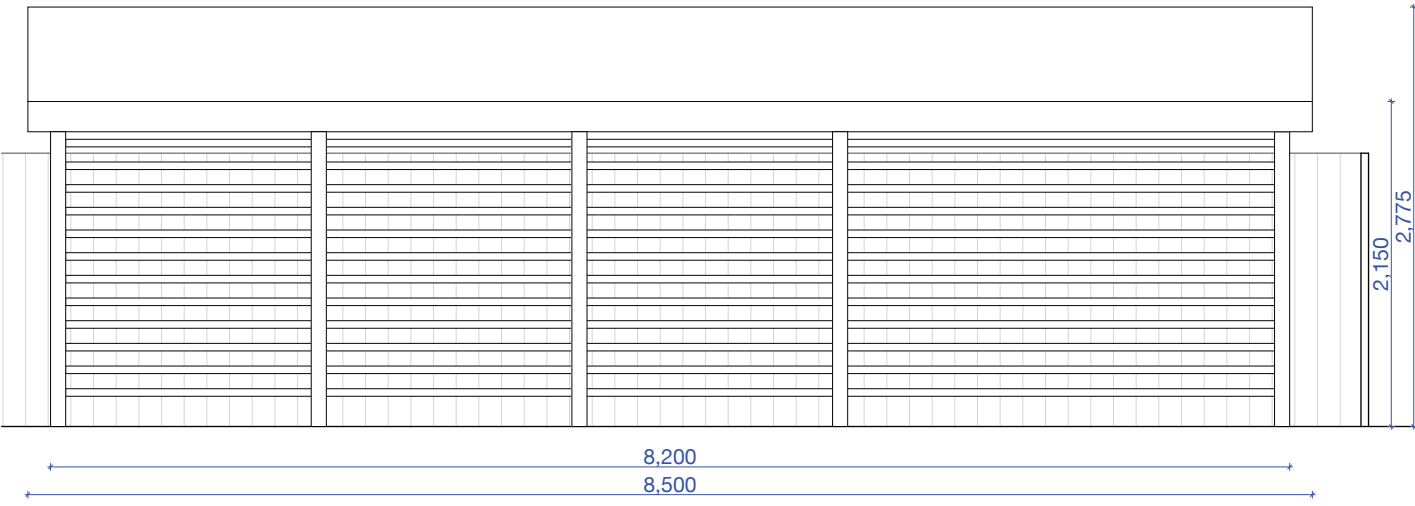

Front of carport as viewed from Fleet Cottage

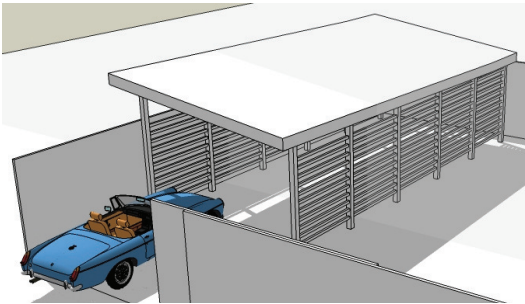

3D Image

REV	DATE	Drawn	AMENDMENT

File: 2013 02 12 Fleet Cottage Amendments.pln
Date: 18/02/2013

PURPOSE FOR PLANNING

NOTES :
ALL DIMENSIONS TO BE CHECKED ON-SITE ANY DISCREPANCIES TO BE RAISED WITH CONTRACT ADMINISTRATOR
©GRANIT CHARTERED ARCHITECTS LTD
THIS DRAWING HAS BEEN PRODUCED FOR THE NAMED CLIENT AND NAMED PROJECT AND IS NOT INTENDED FOR USE BY ANY OTHER PERSON OR FOR ANY OTHER PURPOSE

Granit Chartered Architects
t: 020 7924 4555 e: info@granit.co.uk w: www.granit.co.uk
112 Battersea Business Centre, Lavender Hill, London SW11 5QL

PROJECT: Fleet Cottage, Bognor Regis
FOR: Alison and Mike Terry

Carport Elevations

Scales 1:50 @ A3

Drawn LK	Date 02/2013
Drawing No 1251/PL/109	REV