




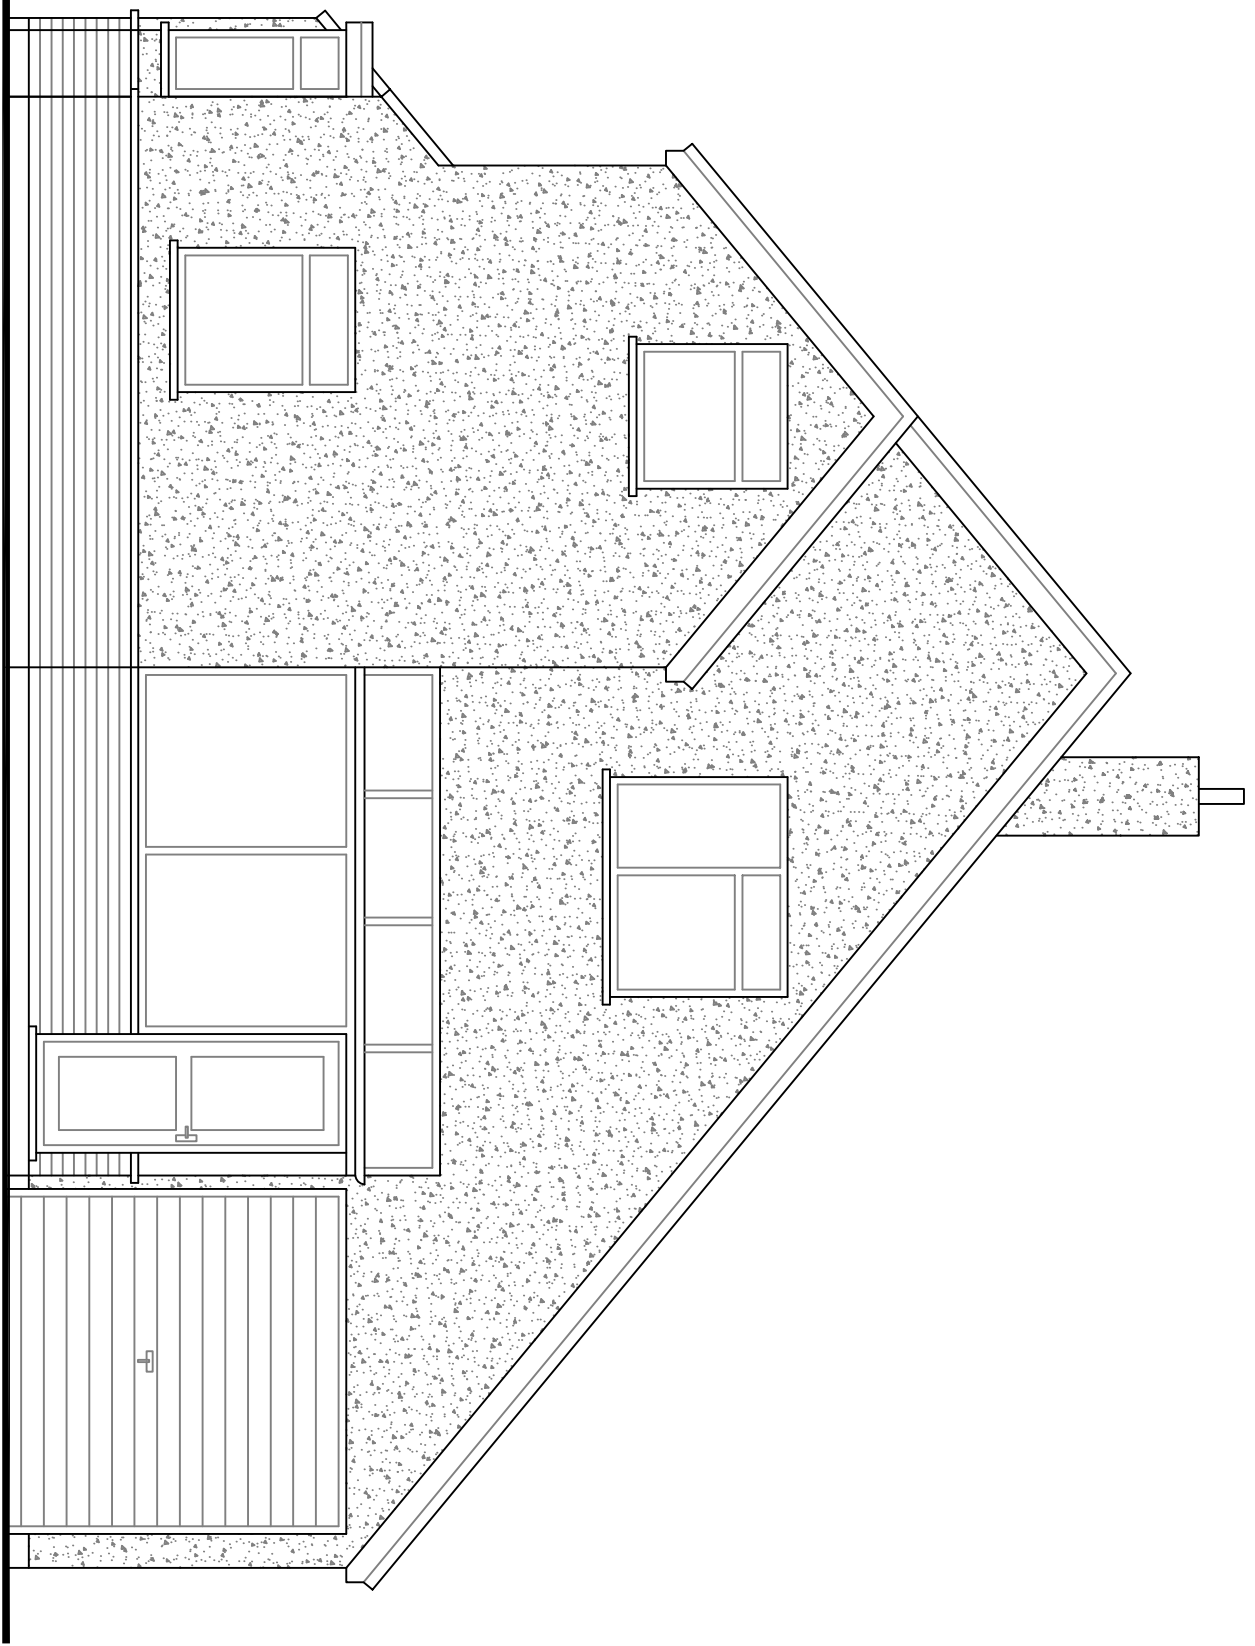


Existing North Elevation

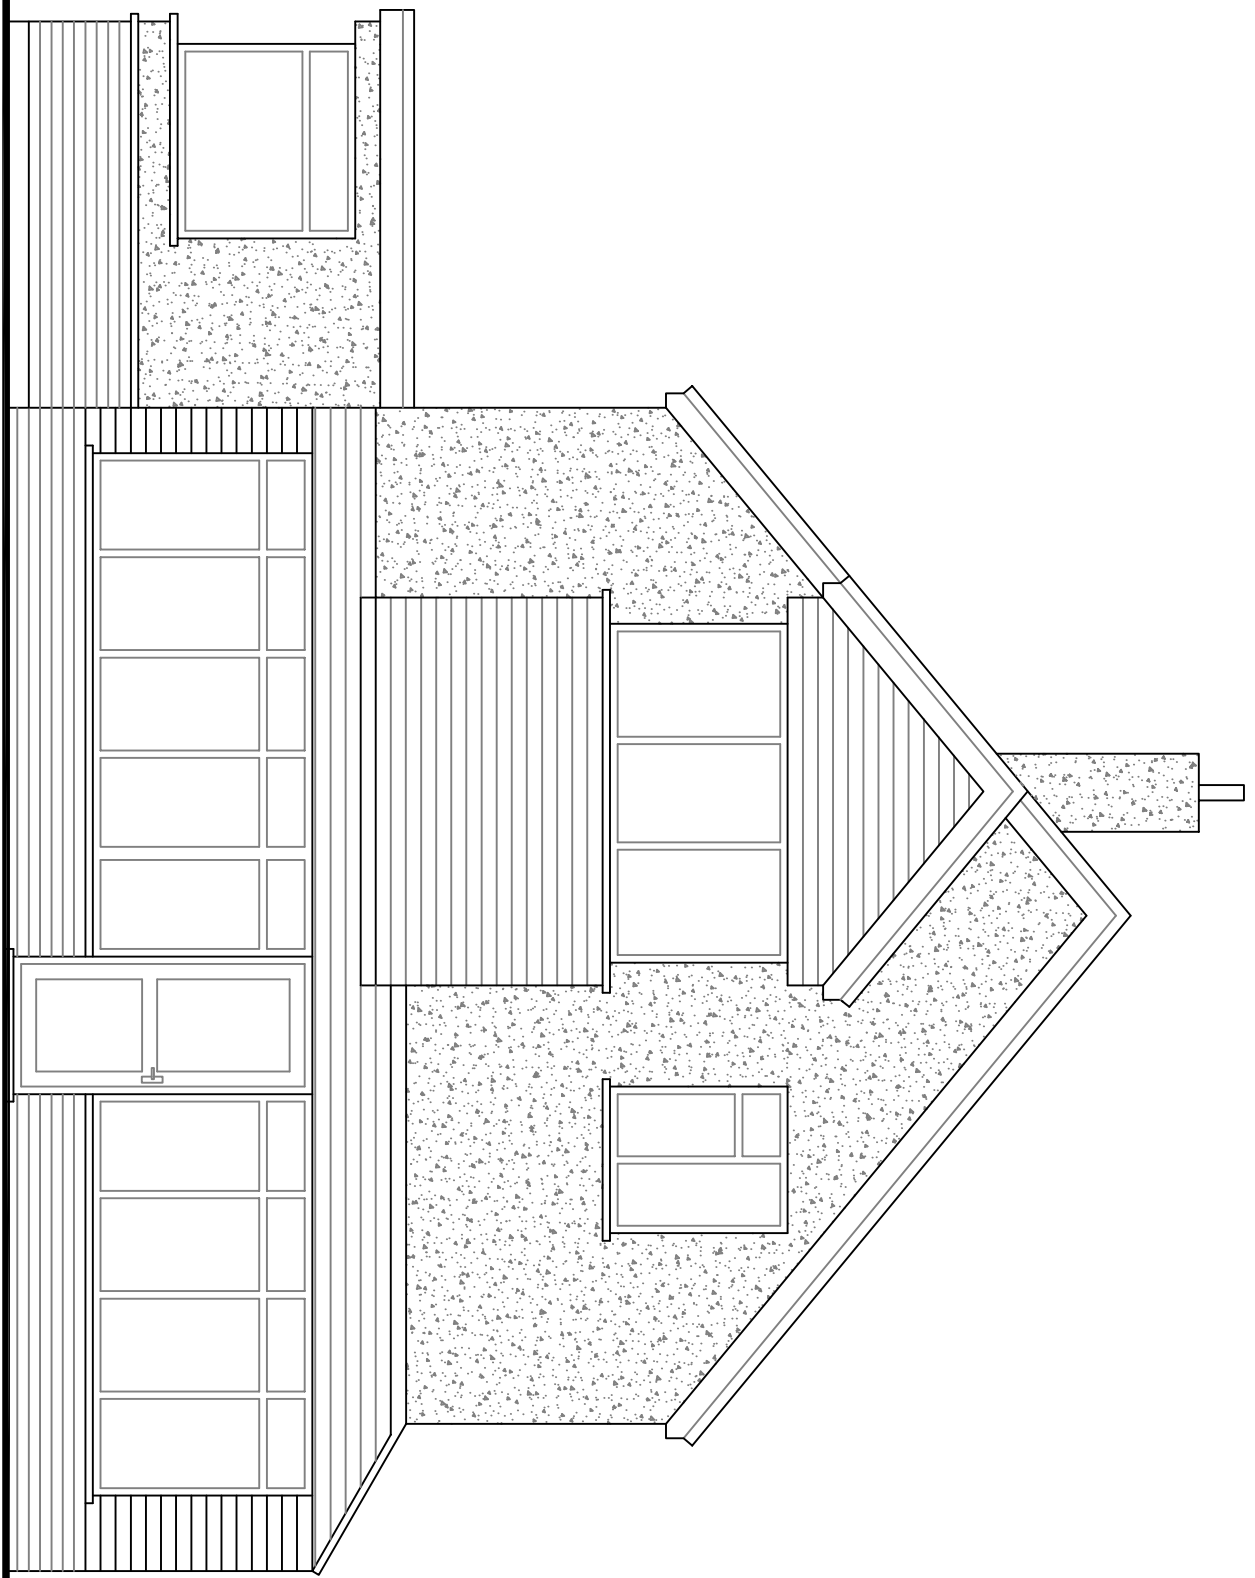


Existing South Elevation

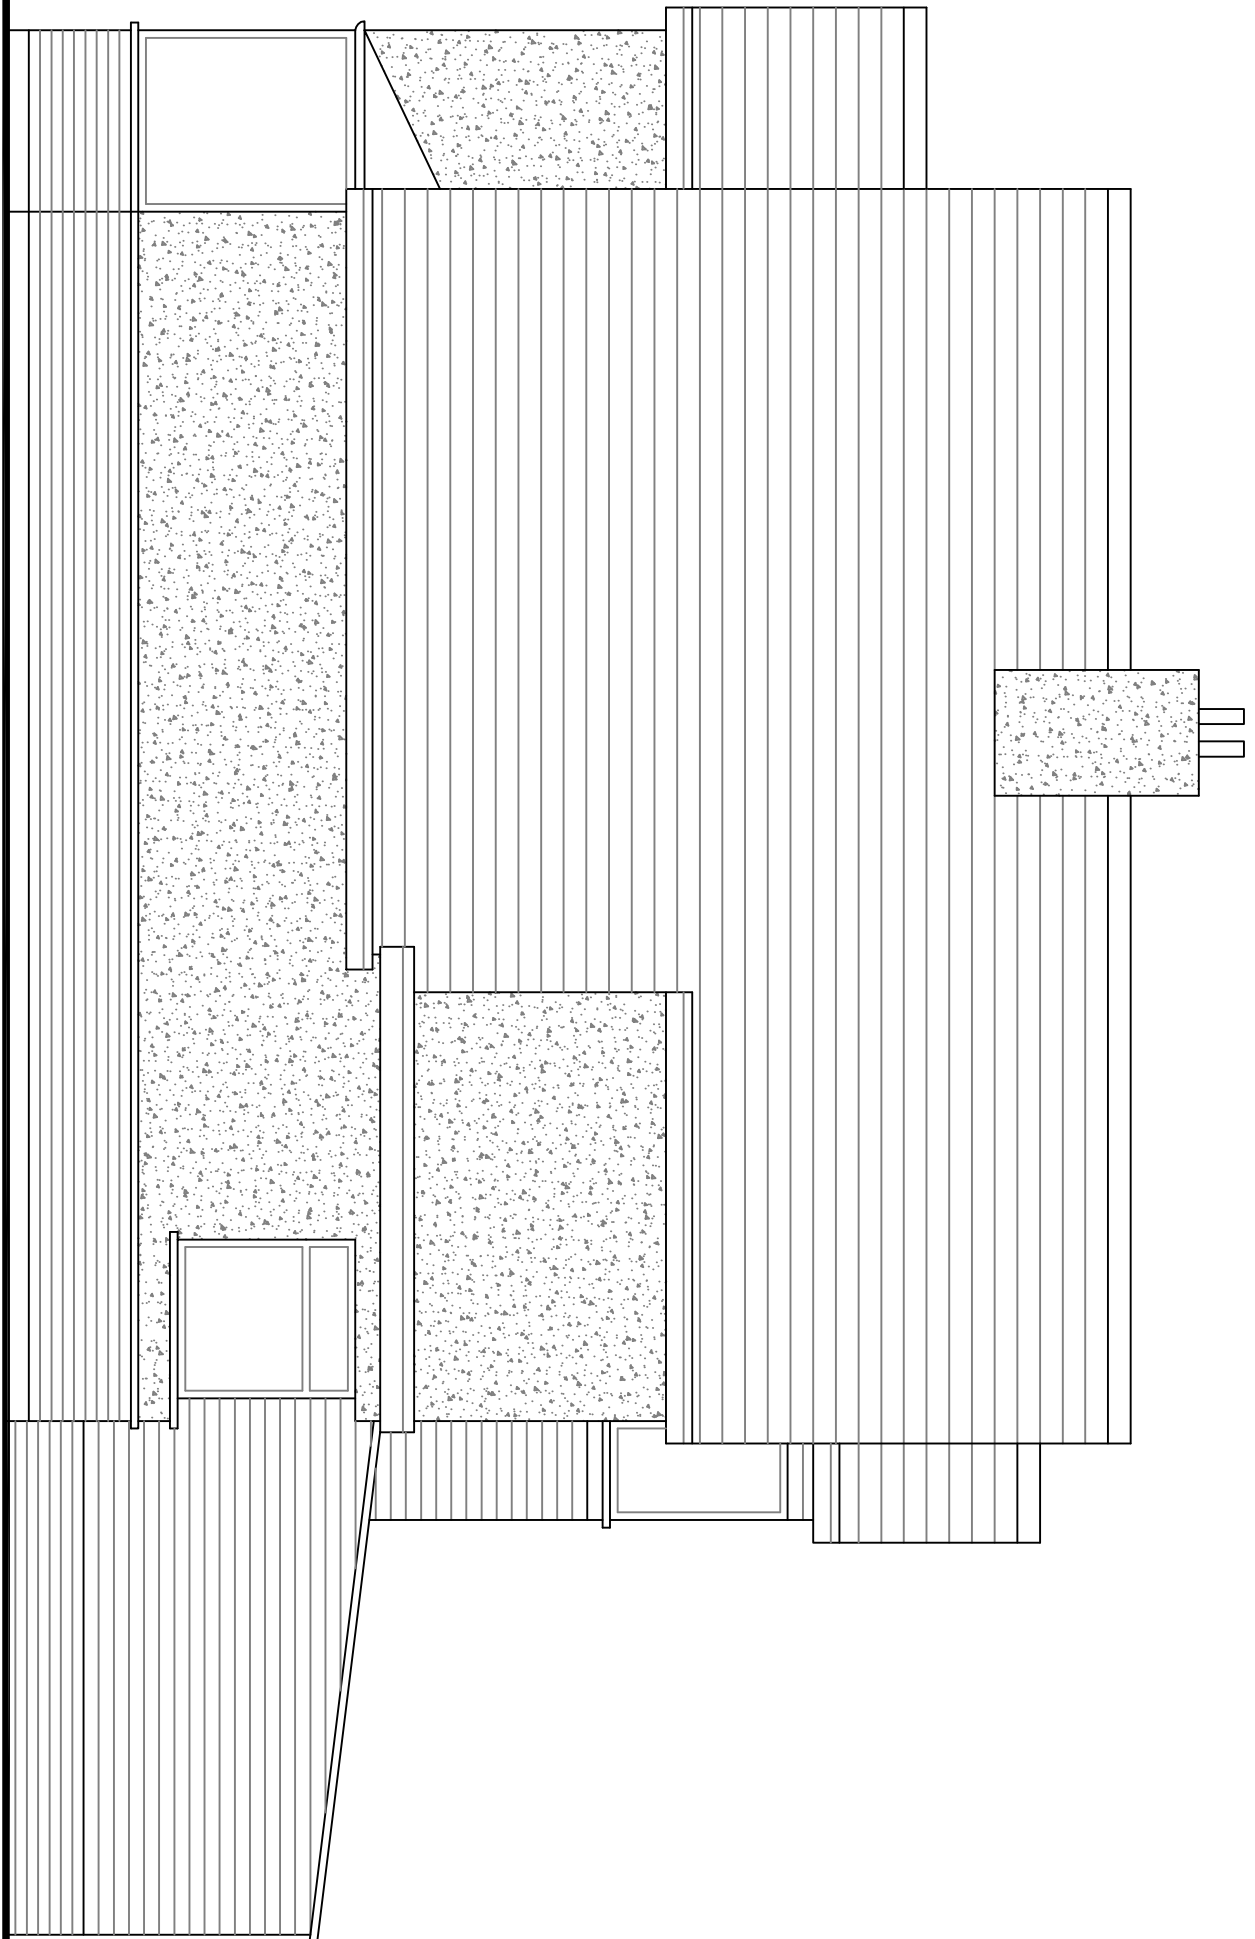


Existing West Elevation

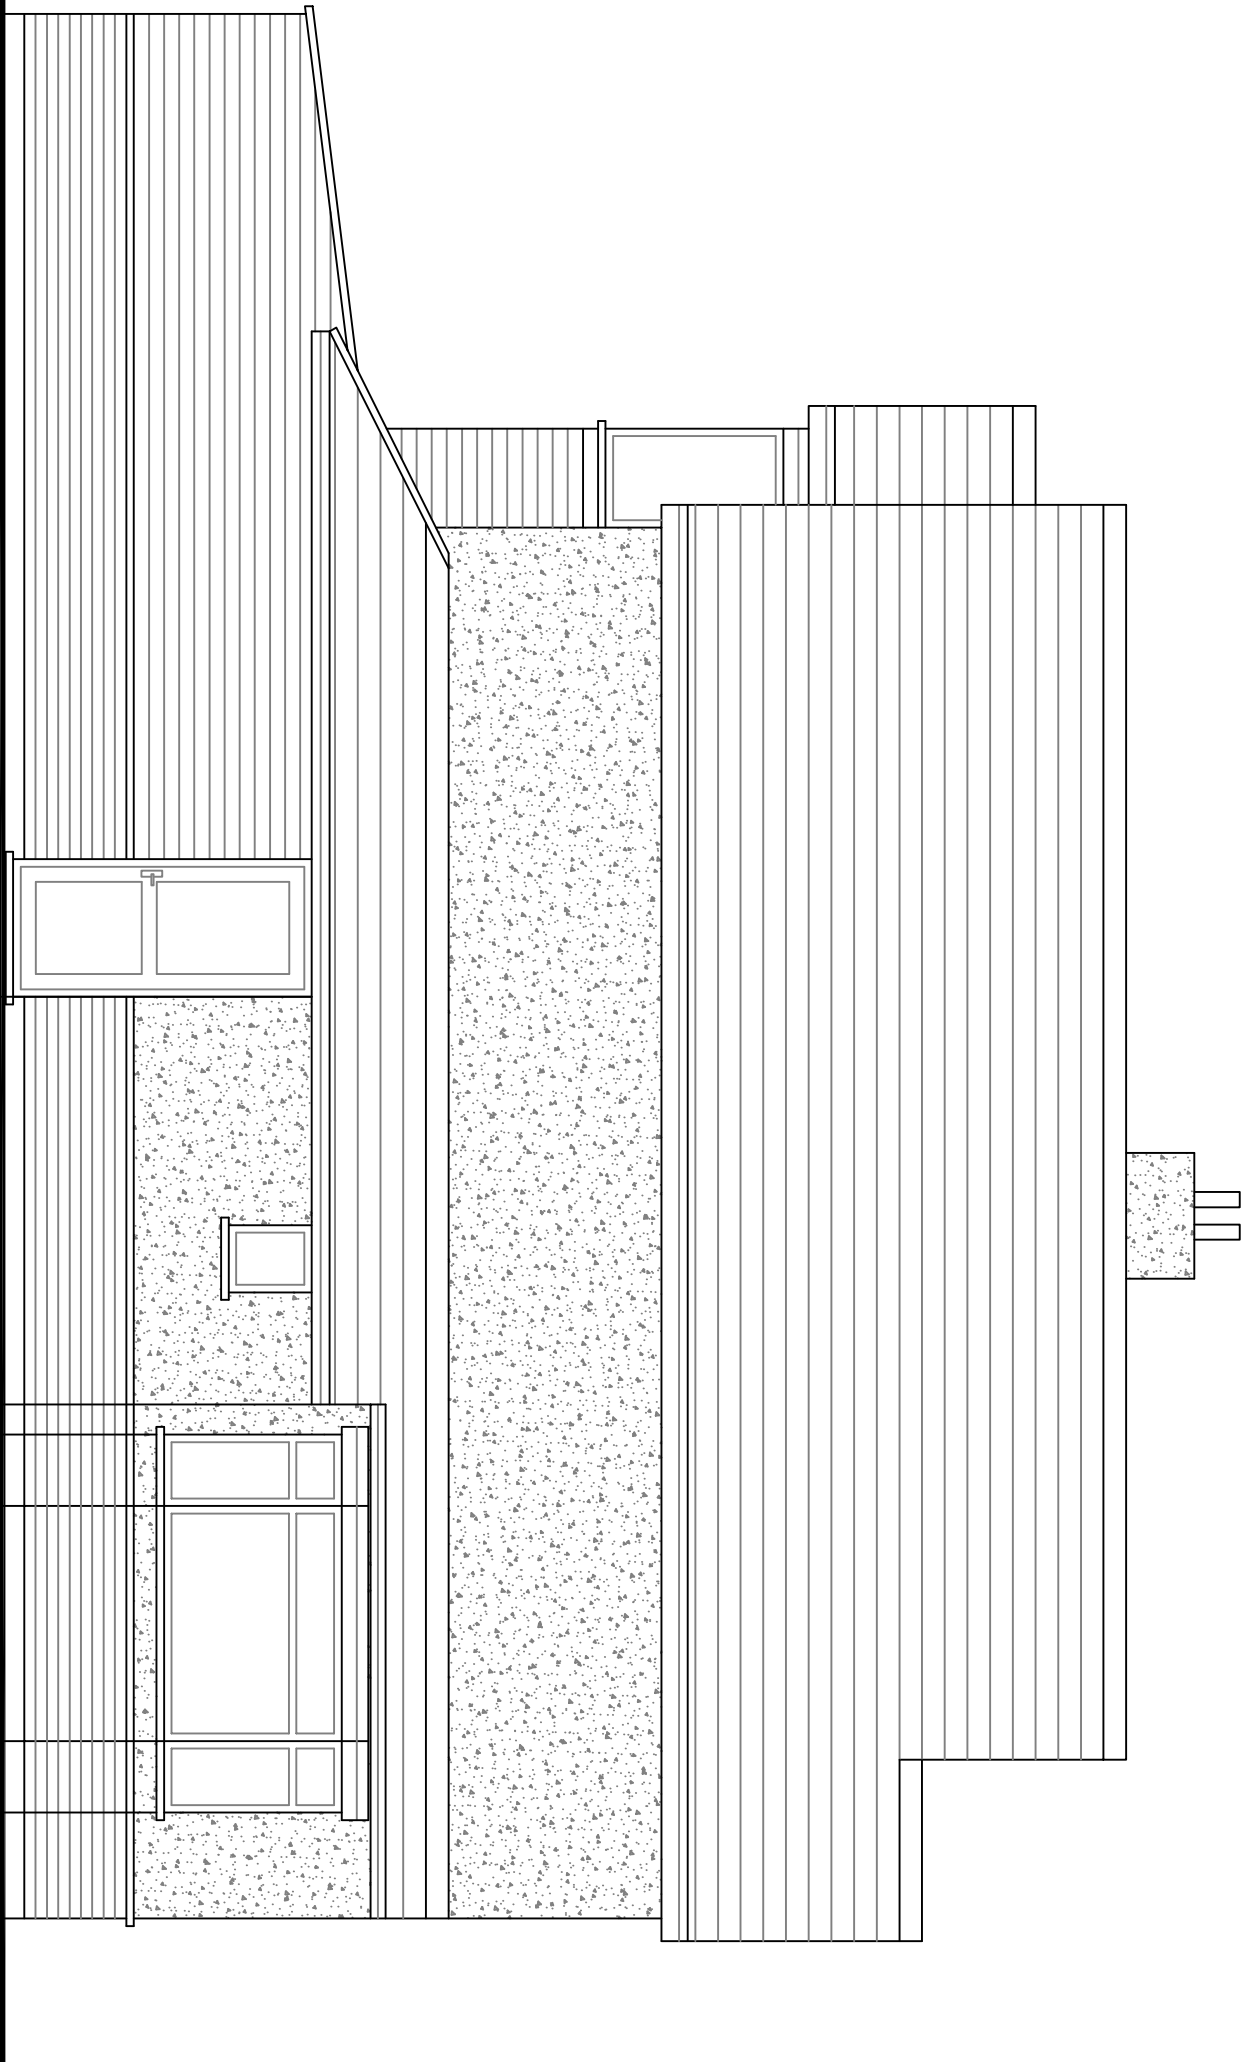

Existing East Elevation

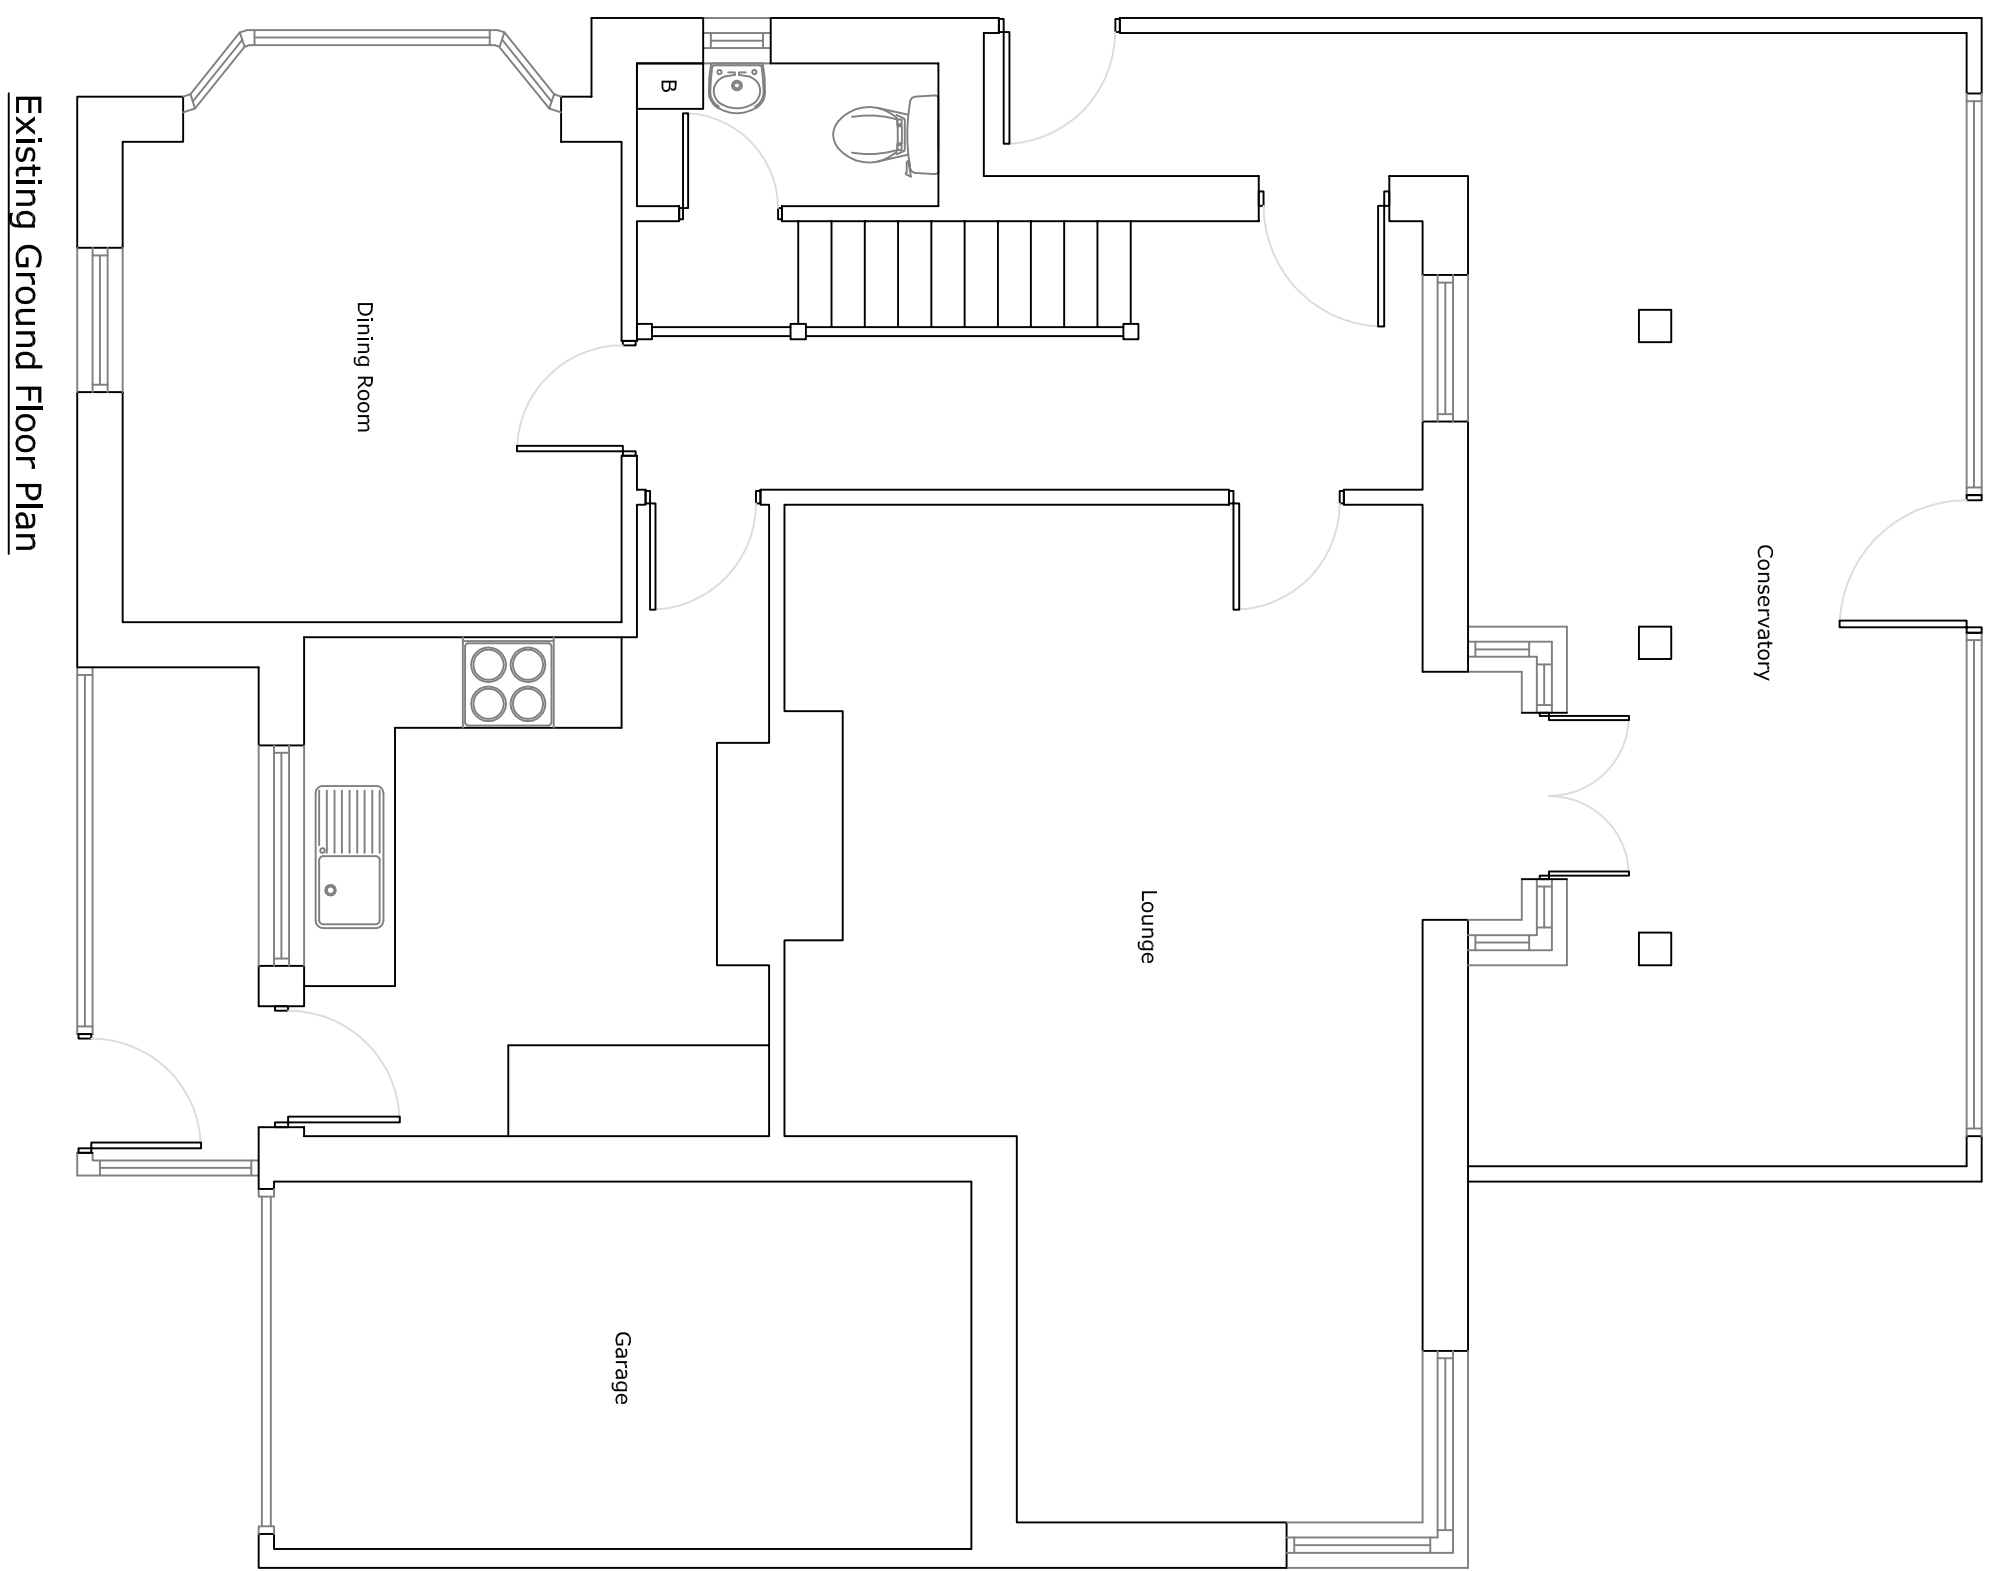

Existing Ground Floor Plan

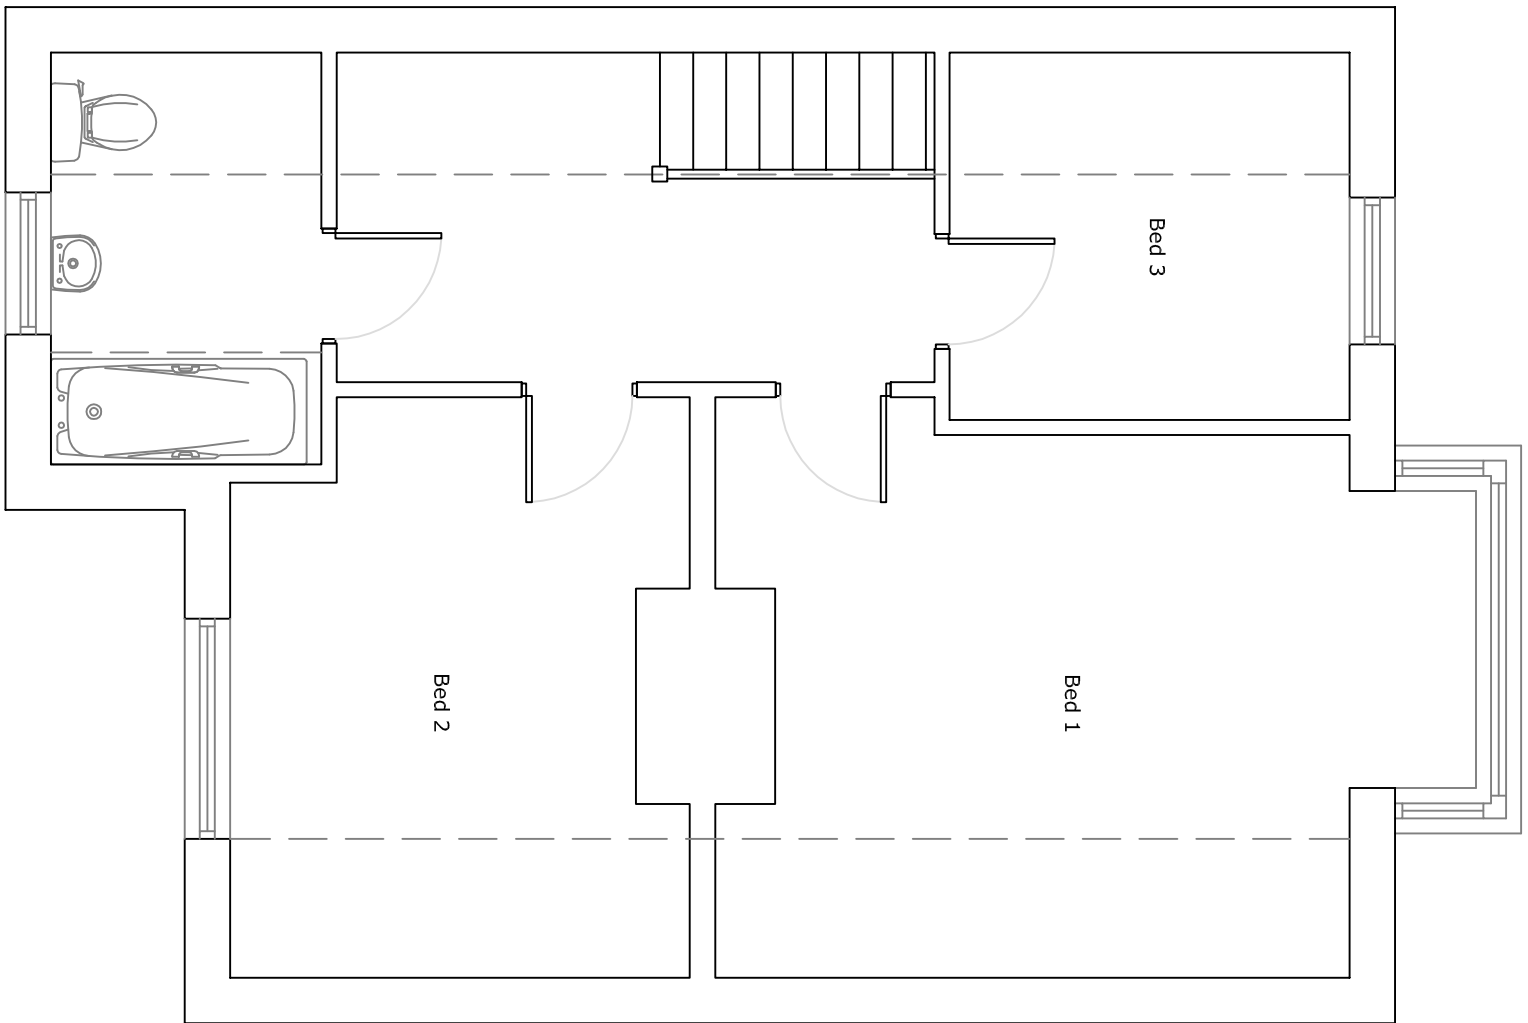

Existing First Floor Plan

Item/ref	Quantity	Title/Name, designation, material, dimension etc			Article No./Reference
Designed by jd	Checked by	Approved by - date	Filename	Date March 2017	Scale 150
52 Minton Road					Proposed Extensions
01					Edition Sheet