
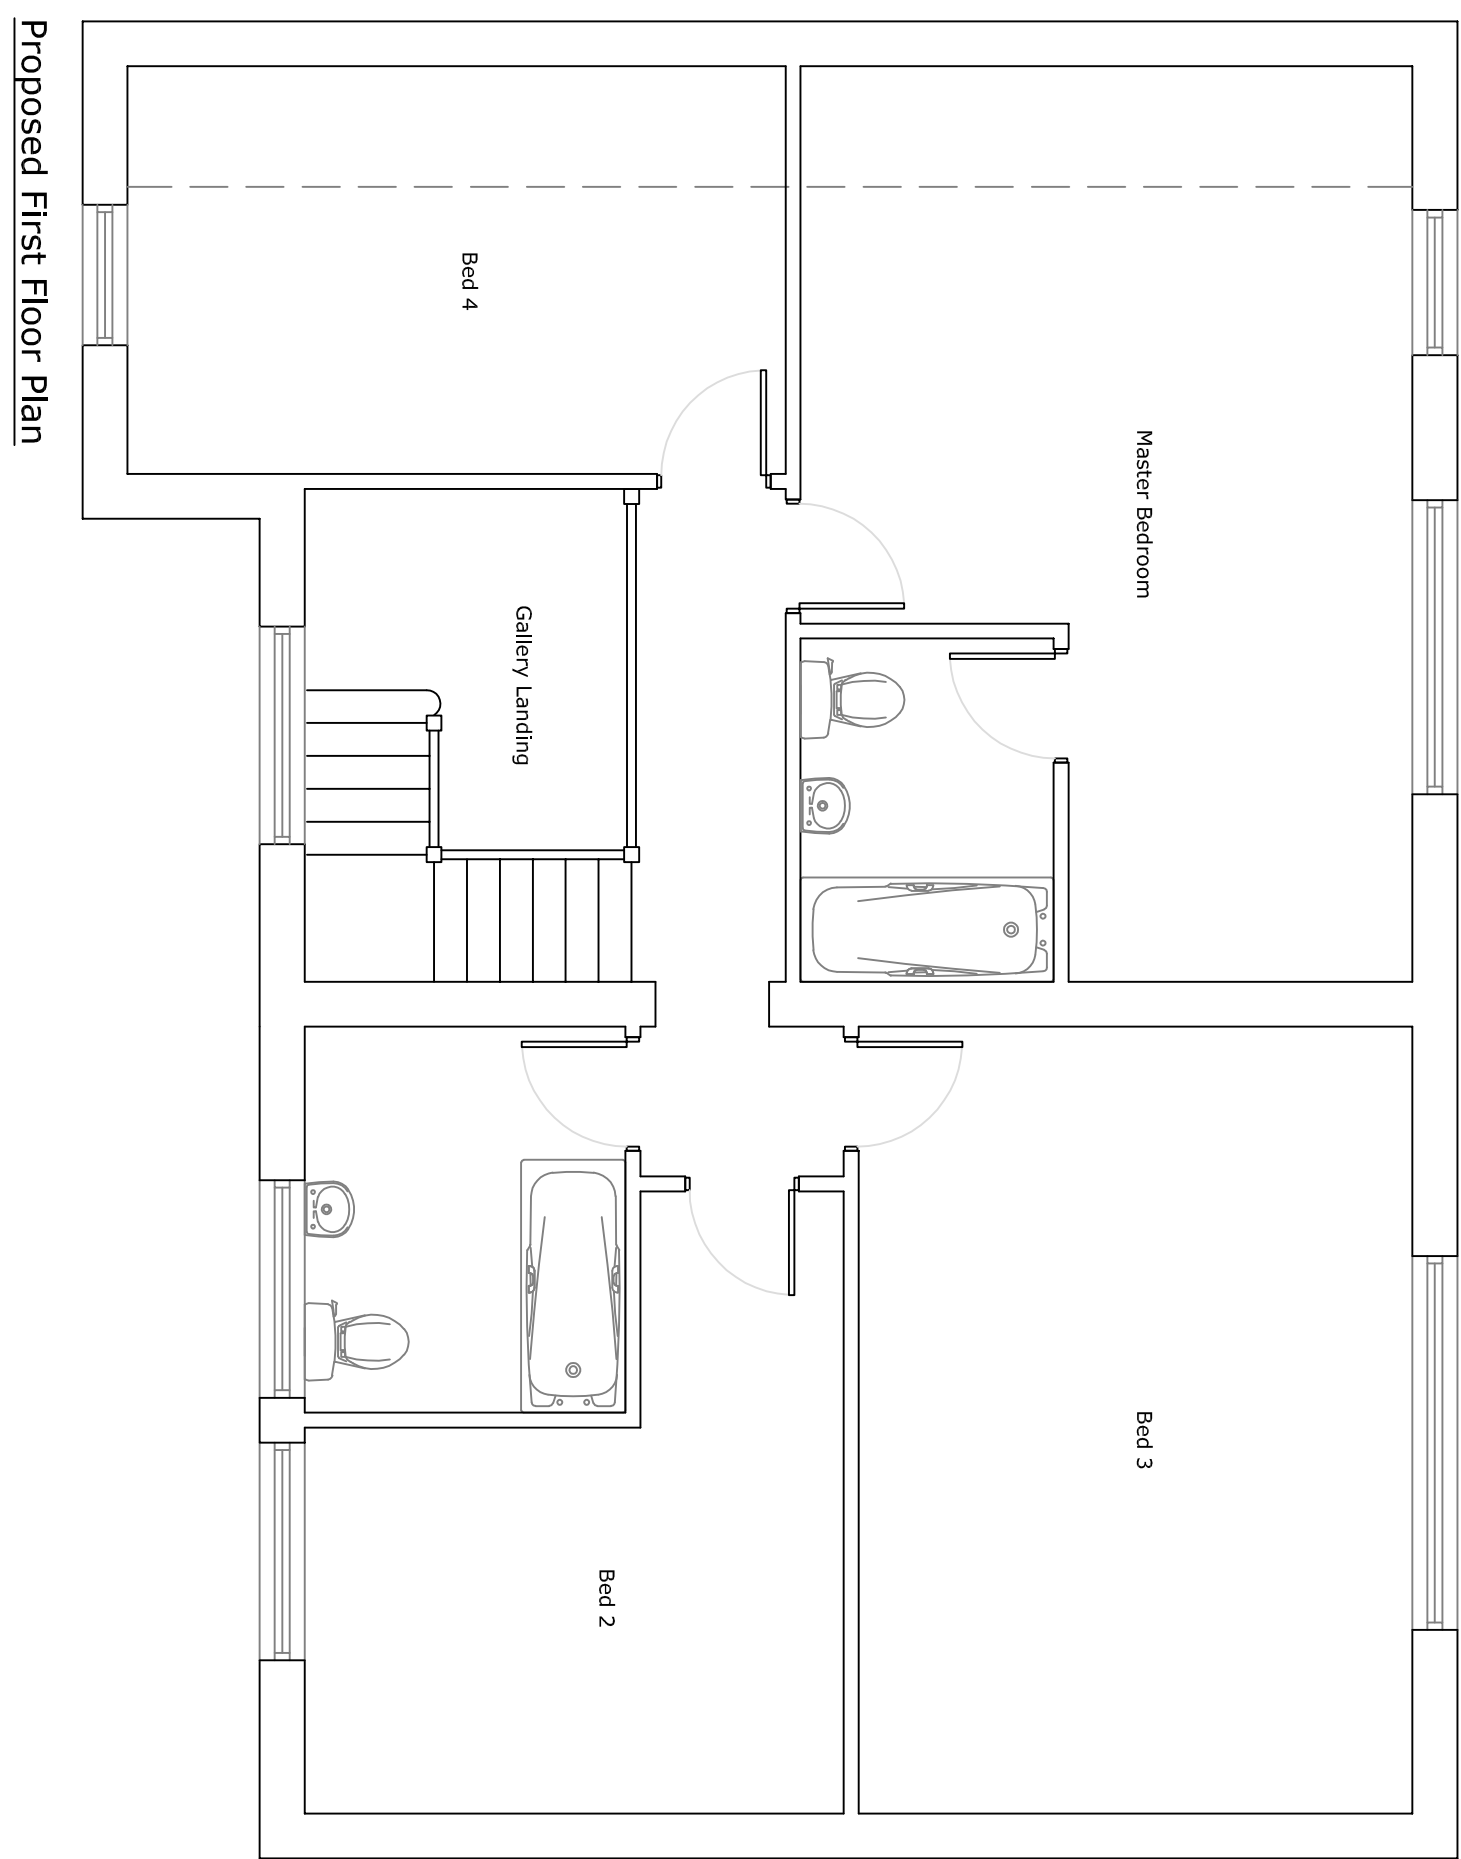


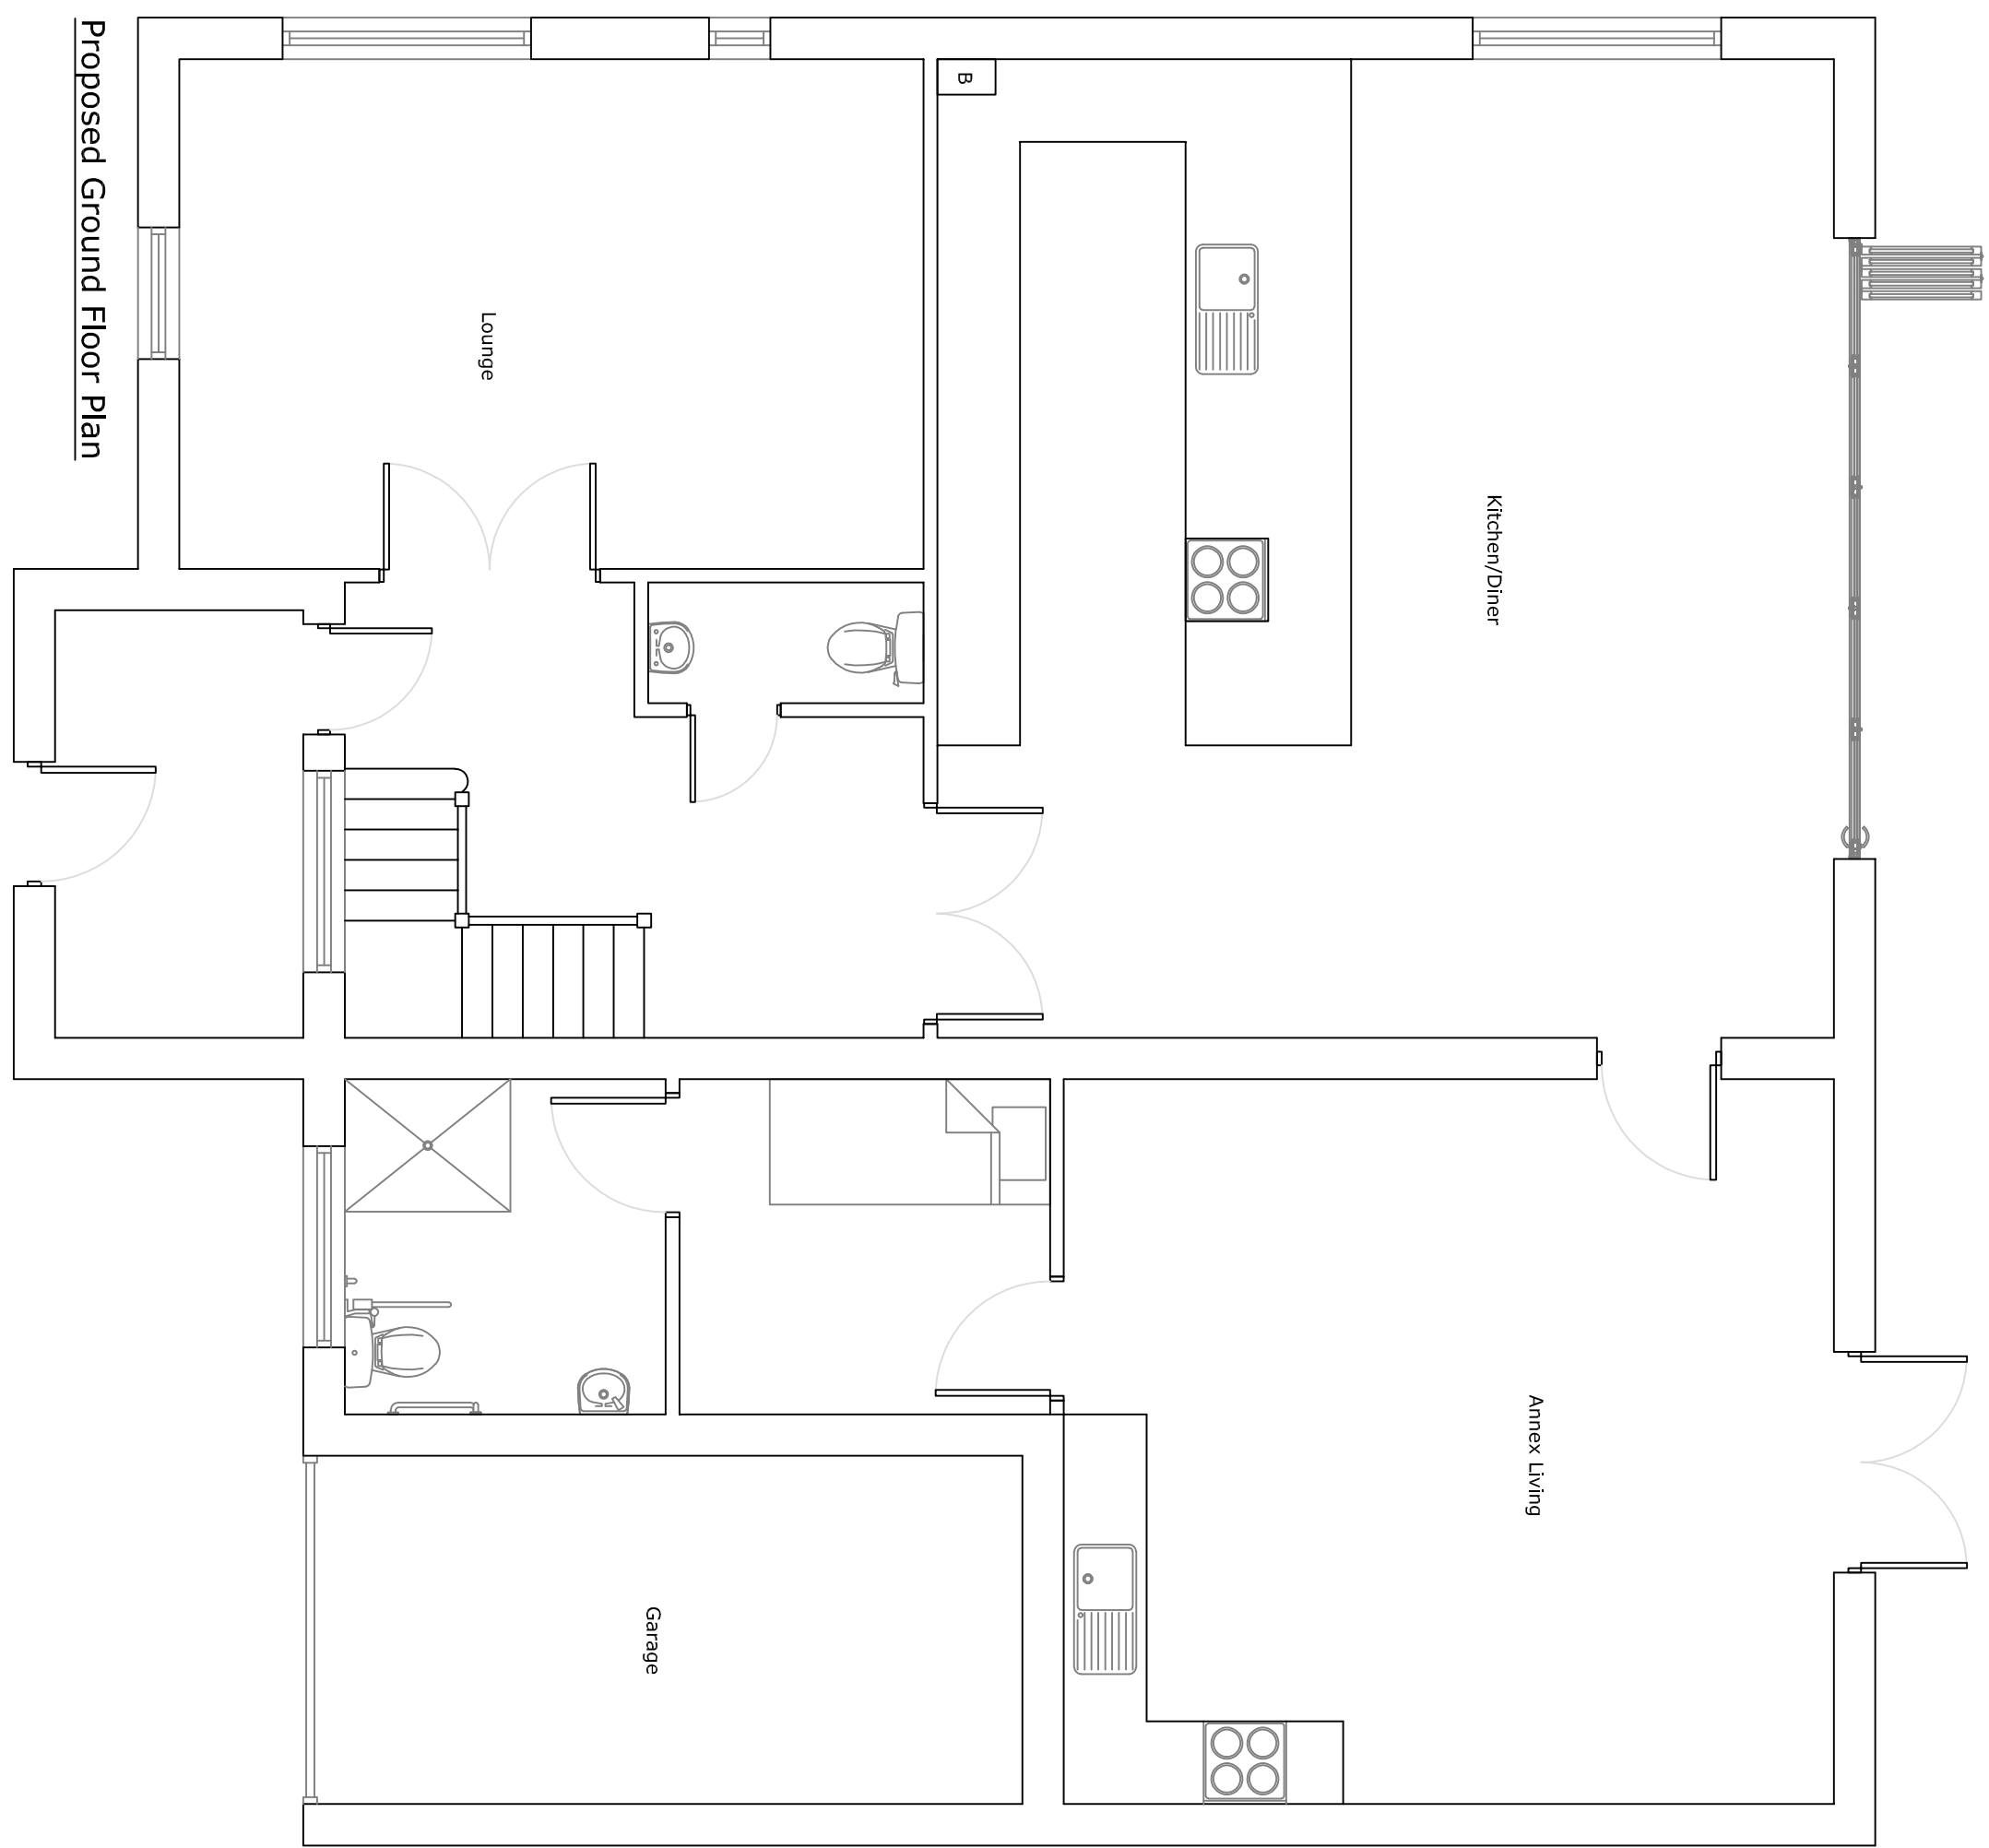

Item#	Quantity	Title/Name, designation, material, dimension etc.	Article No./Reference
Designed by JD	Created by	Approved by - date	Filename Date March 2017
52 Minton Road			
Proposed Extensions			
02		Edition	Sheet