




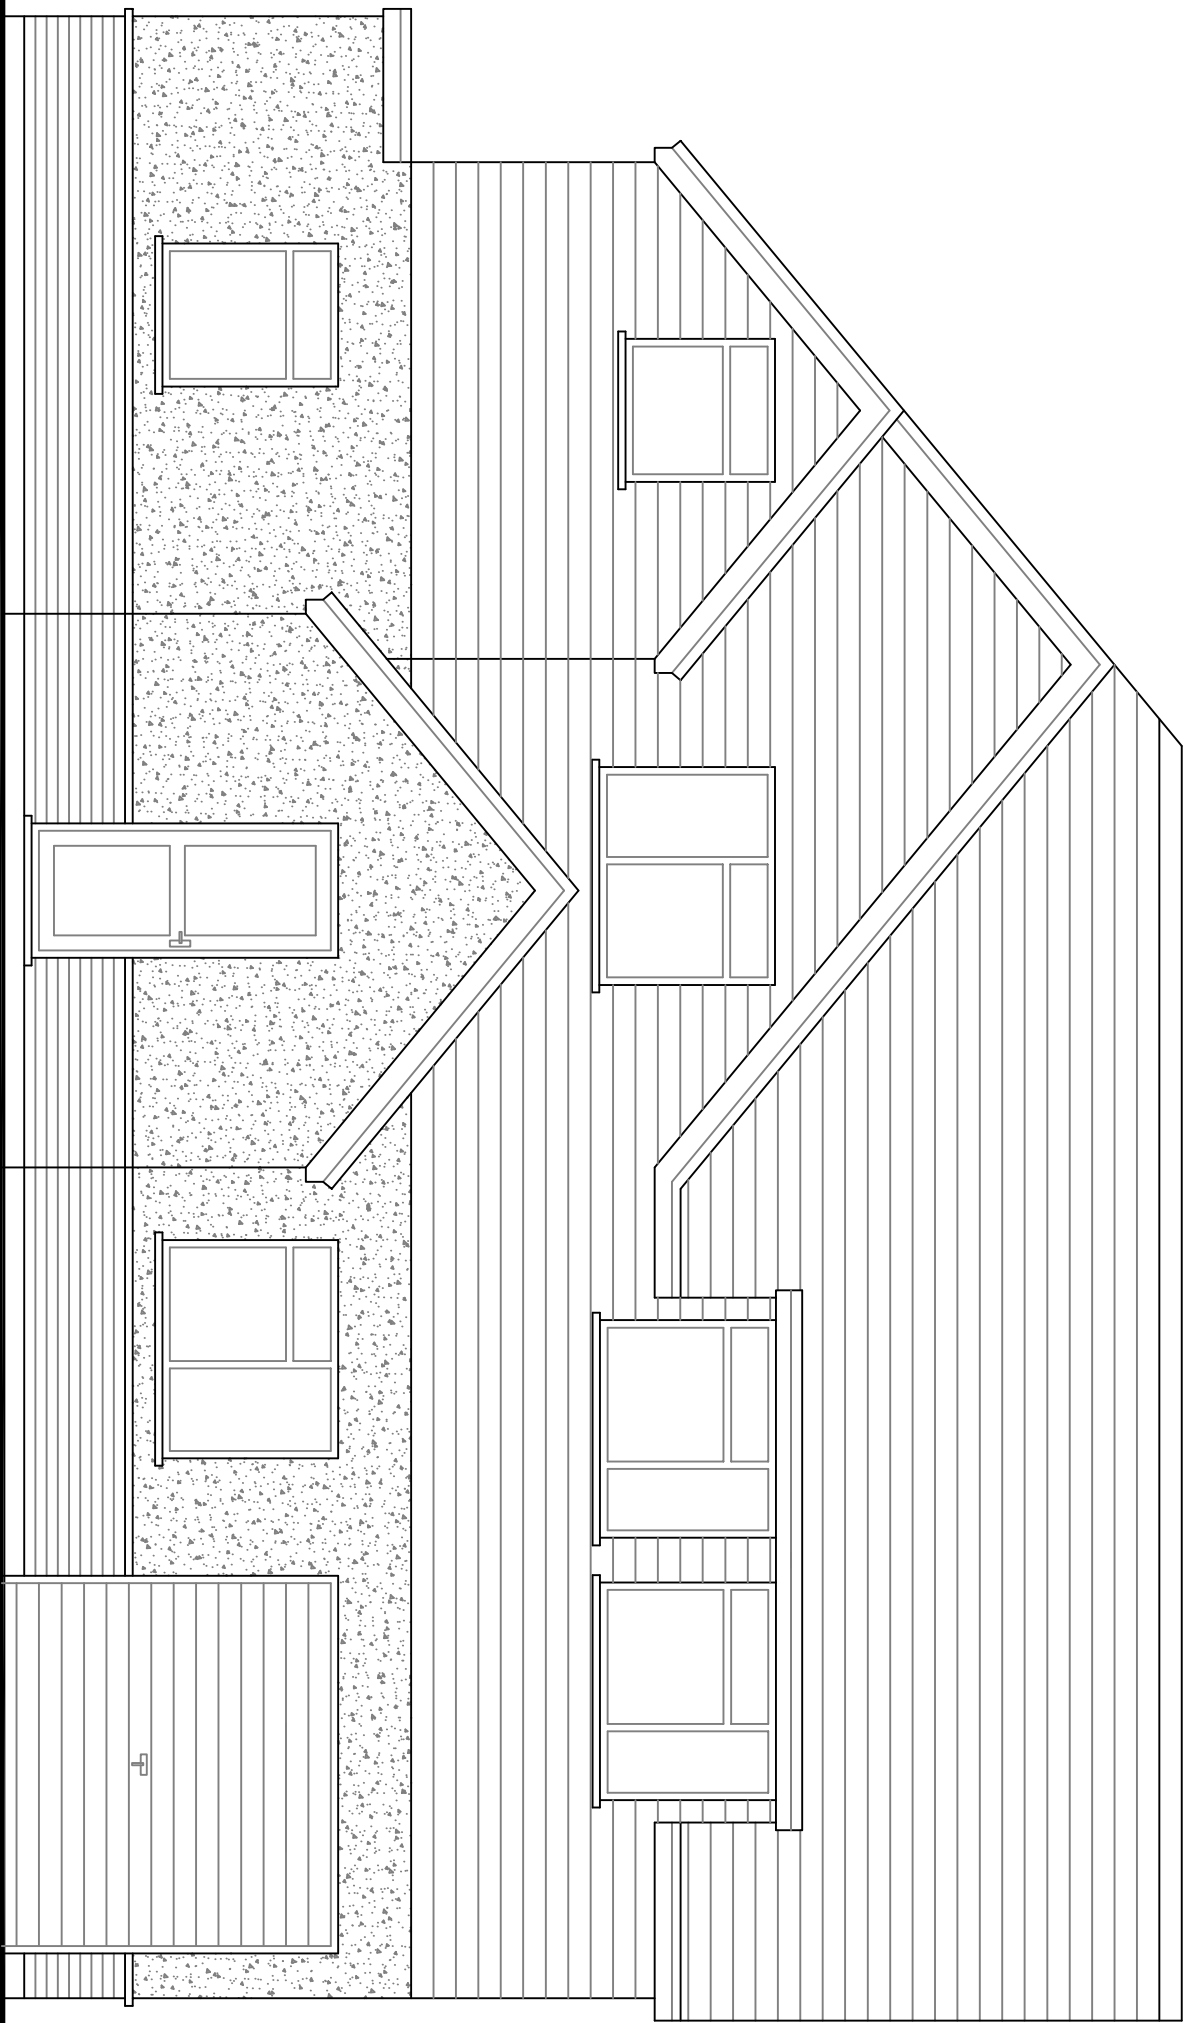


Proposed North Elevation

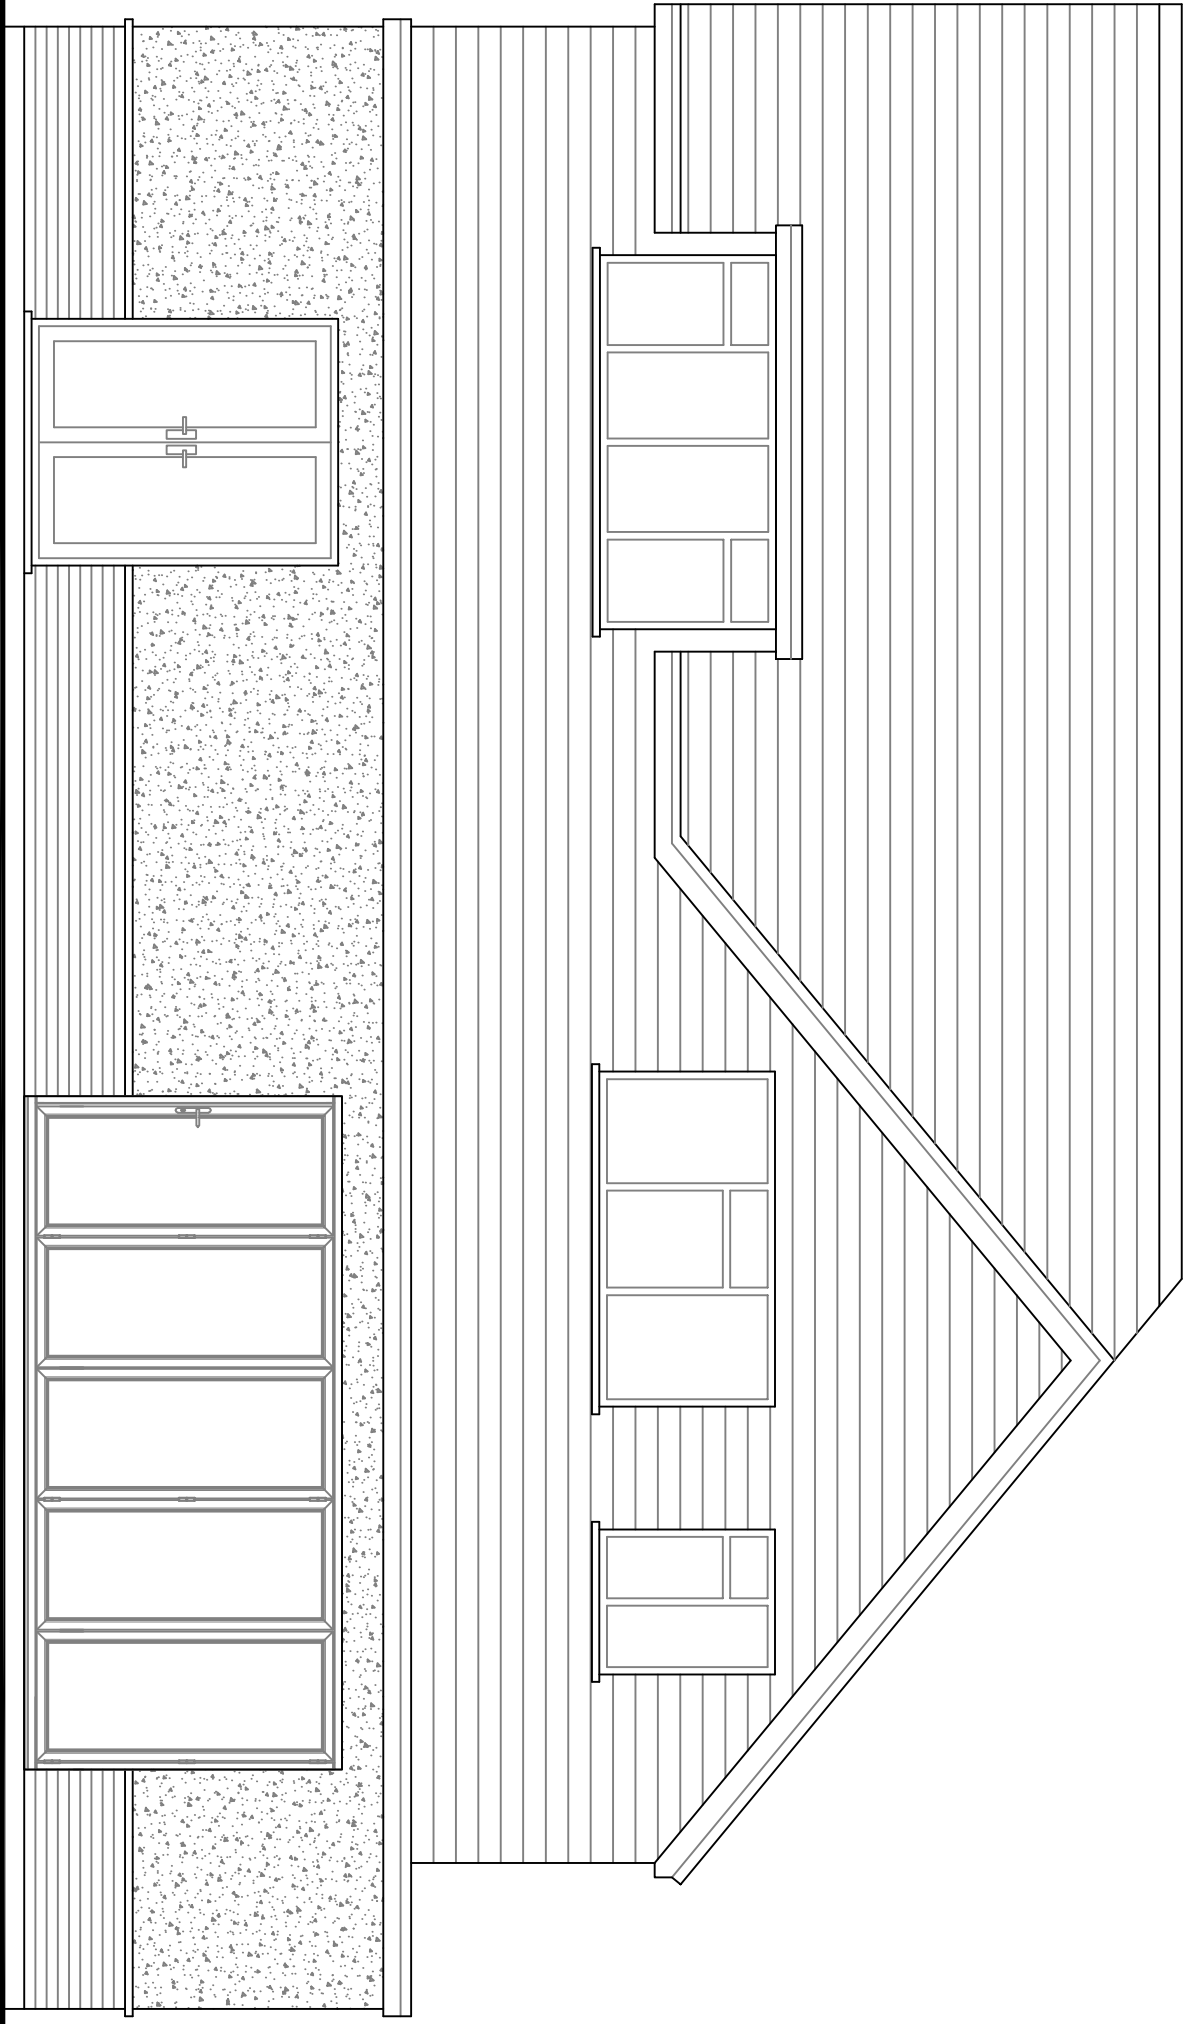

Proposed South Elevation

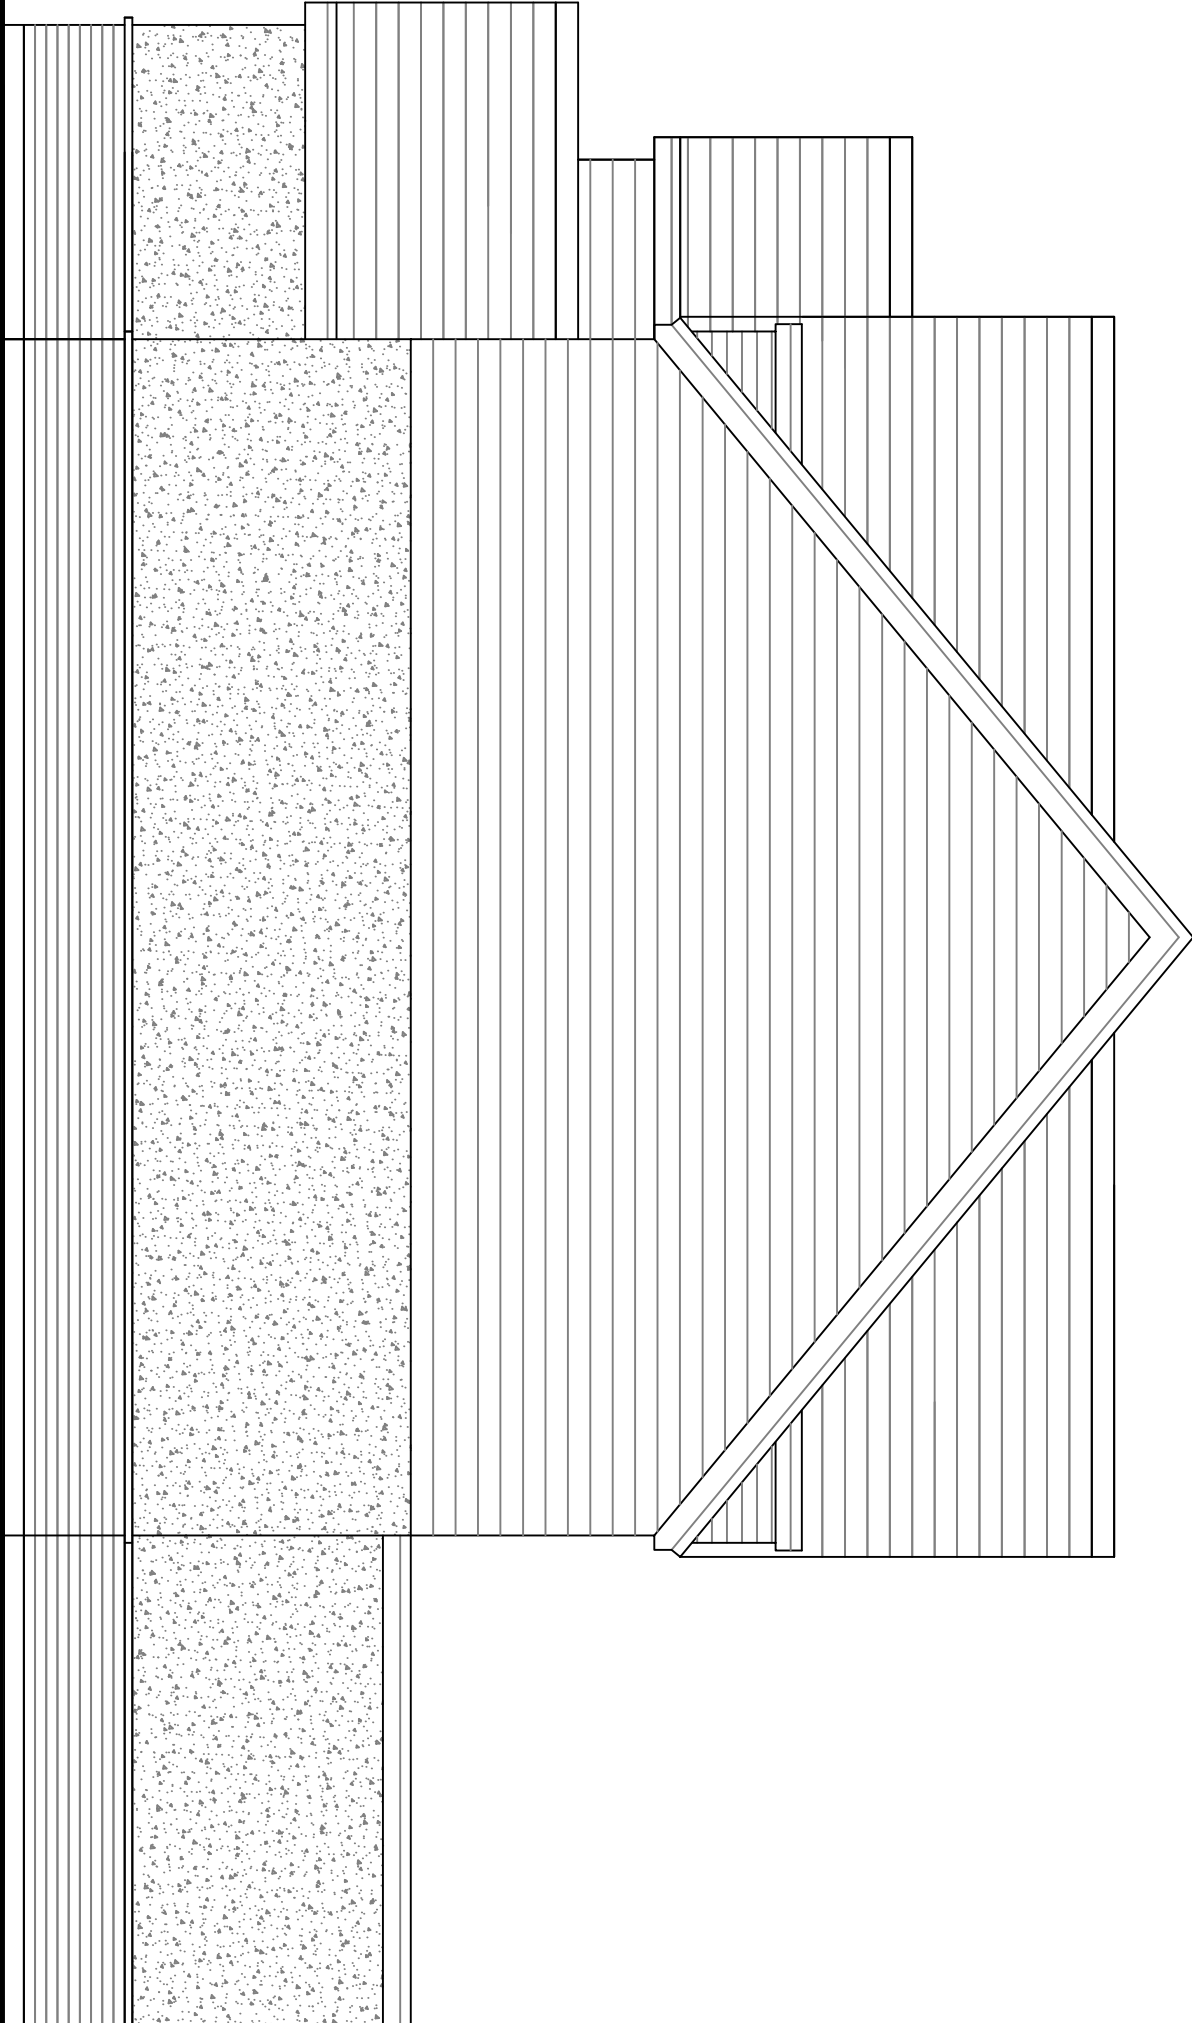

Proposed West Elevation

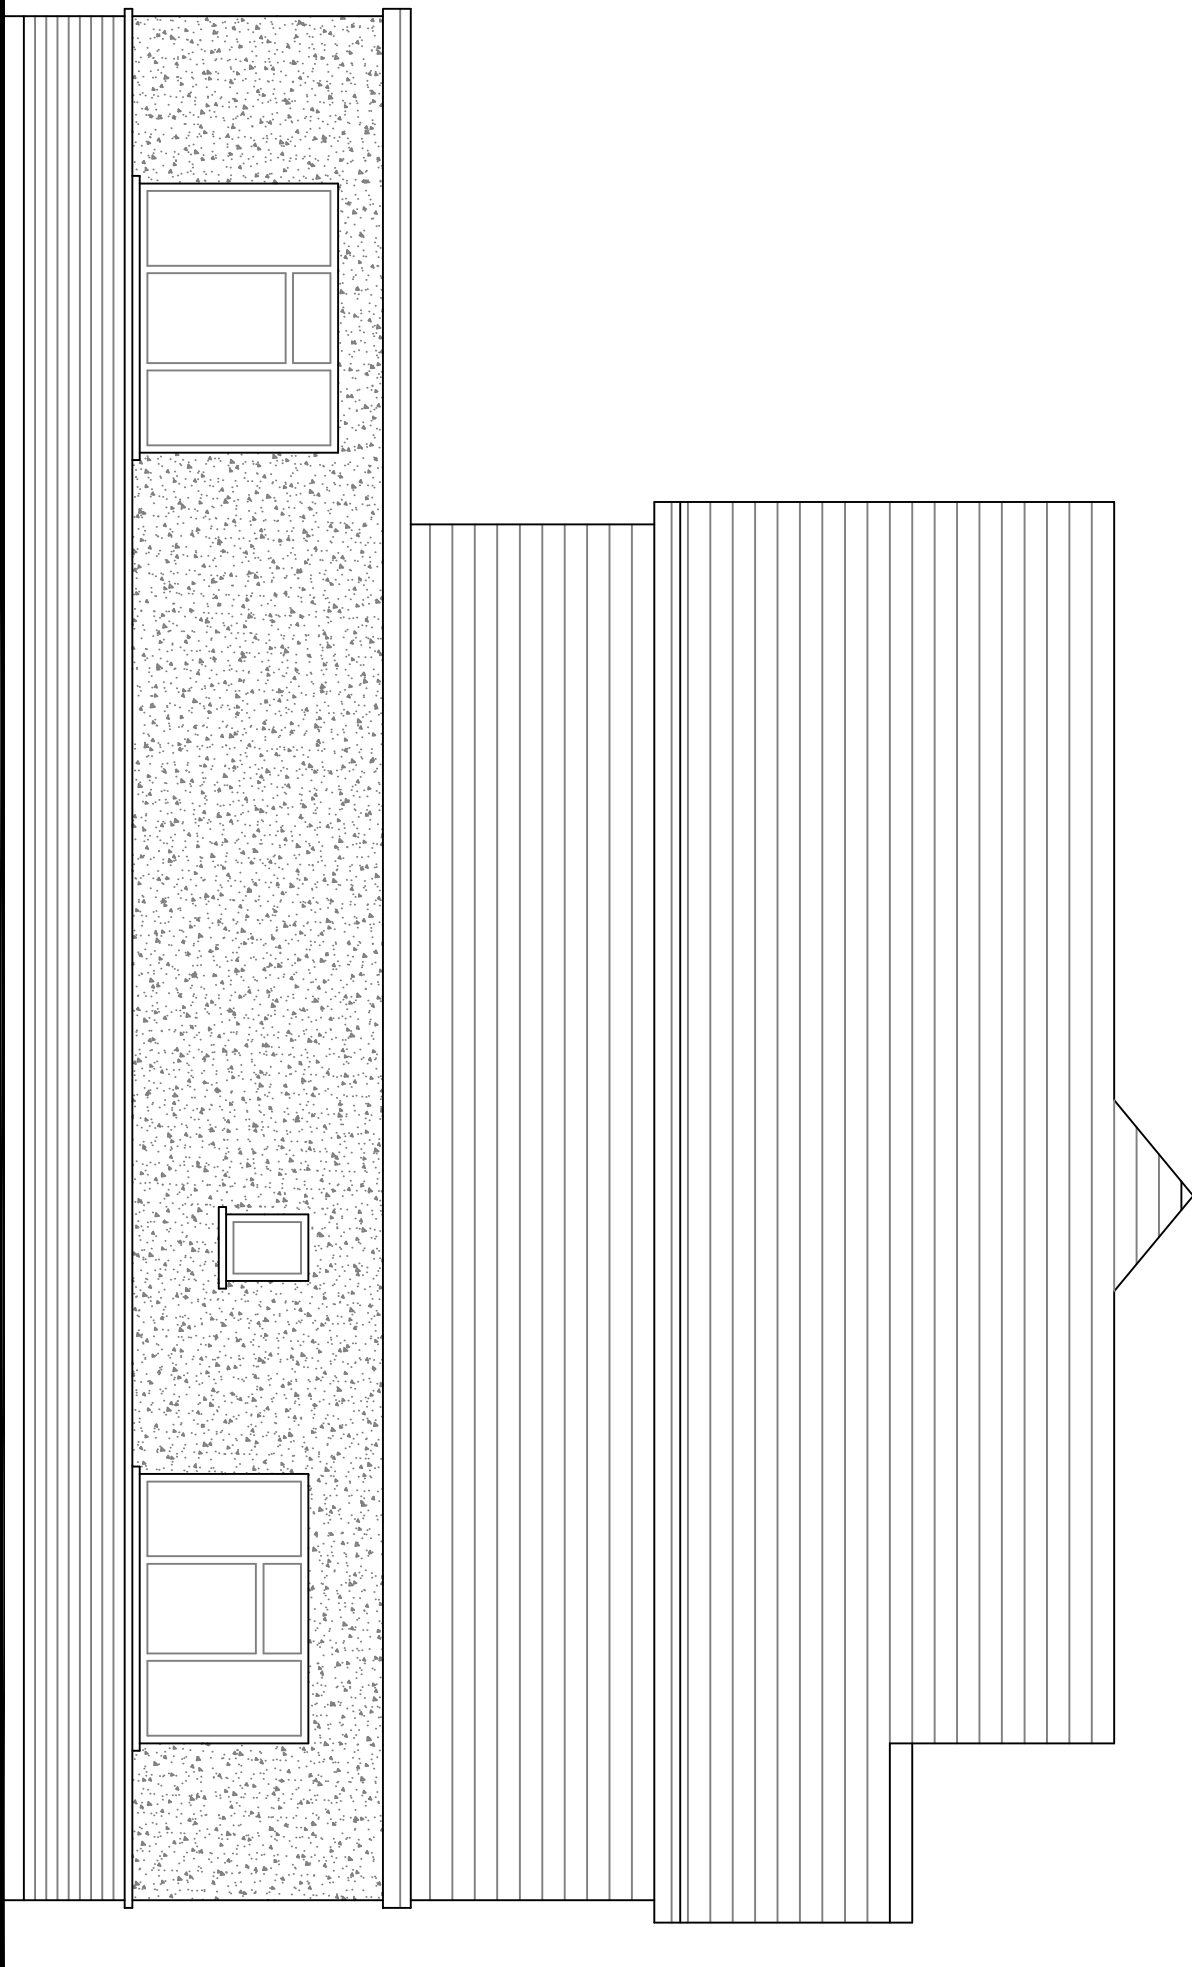

Proposed East Elevation

Item#	Quantity	Title/Name, designation, material, dimension etc.	Article No./Reference
Designed by	Checked by	Approved by - date	Filename
3d	March 2017	March 2017	Scale
52 Minton Road	Proposed Extensions	02	Edition
			Sheet