



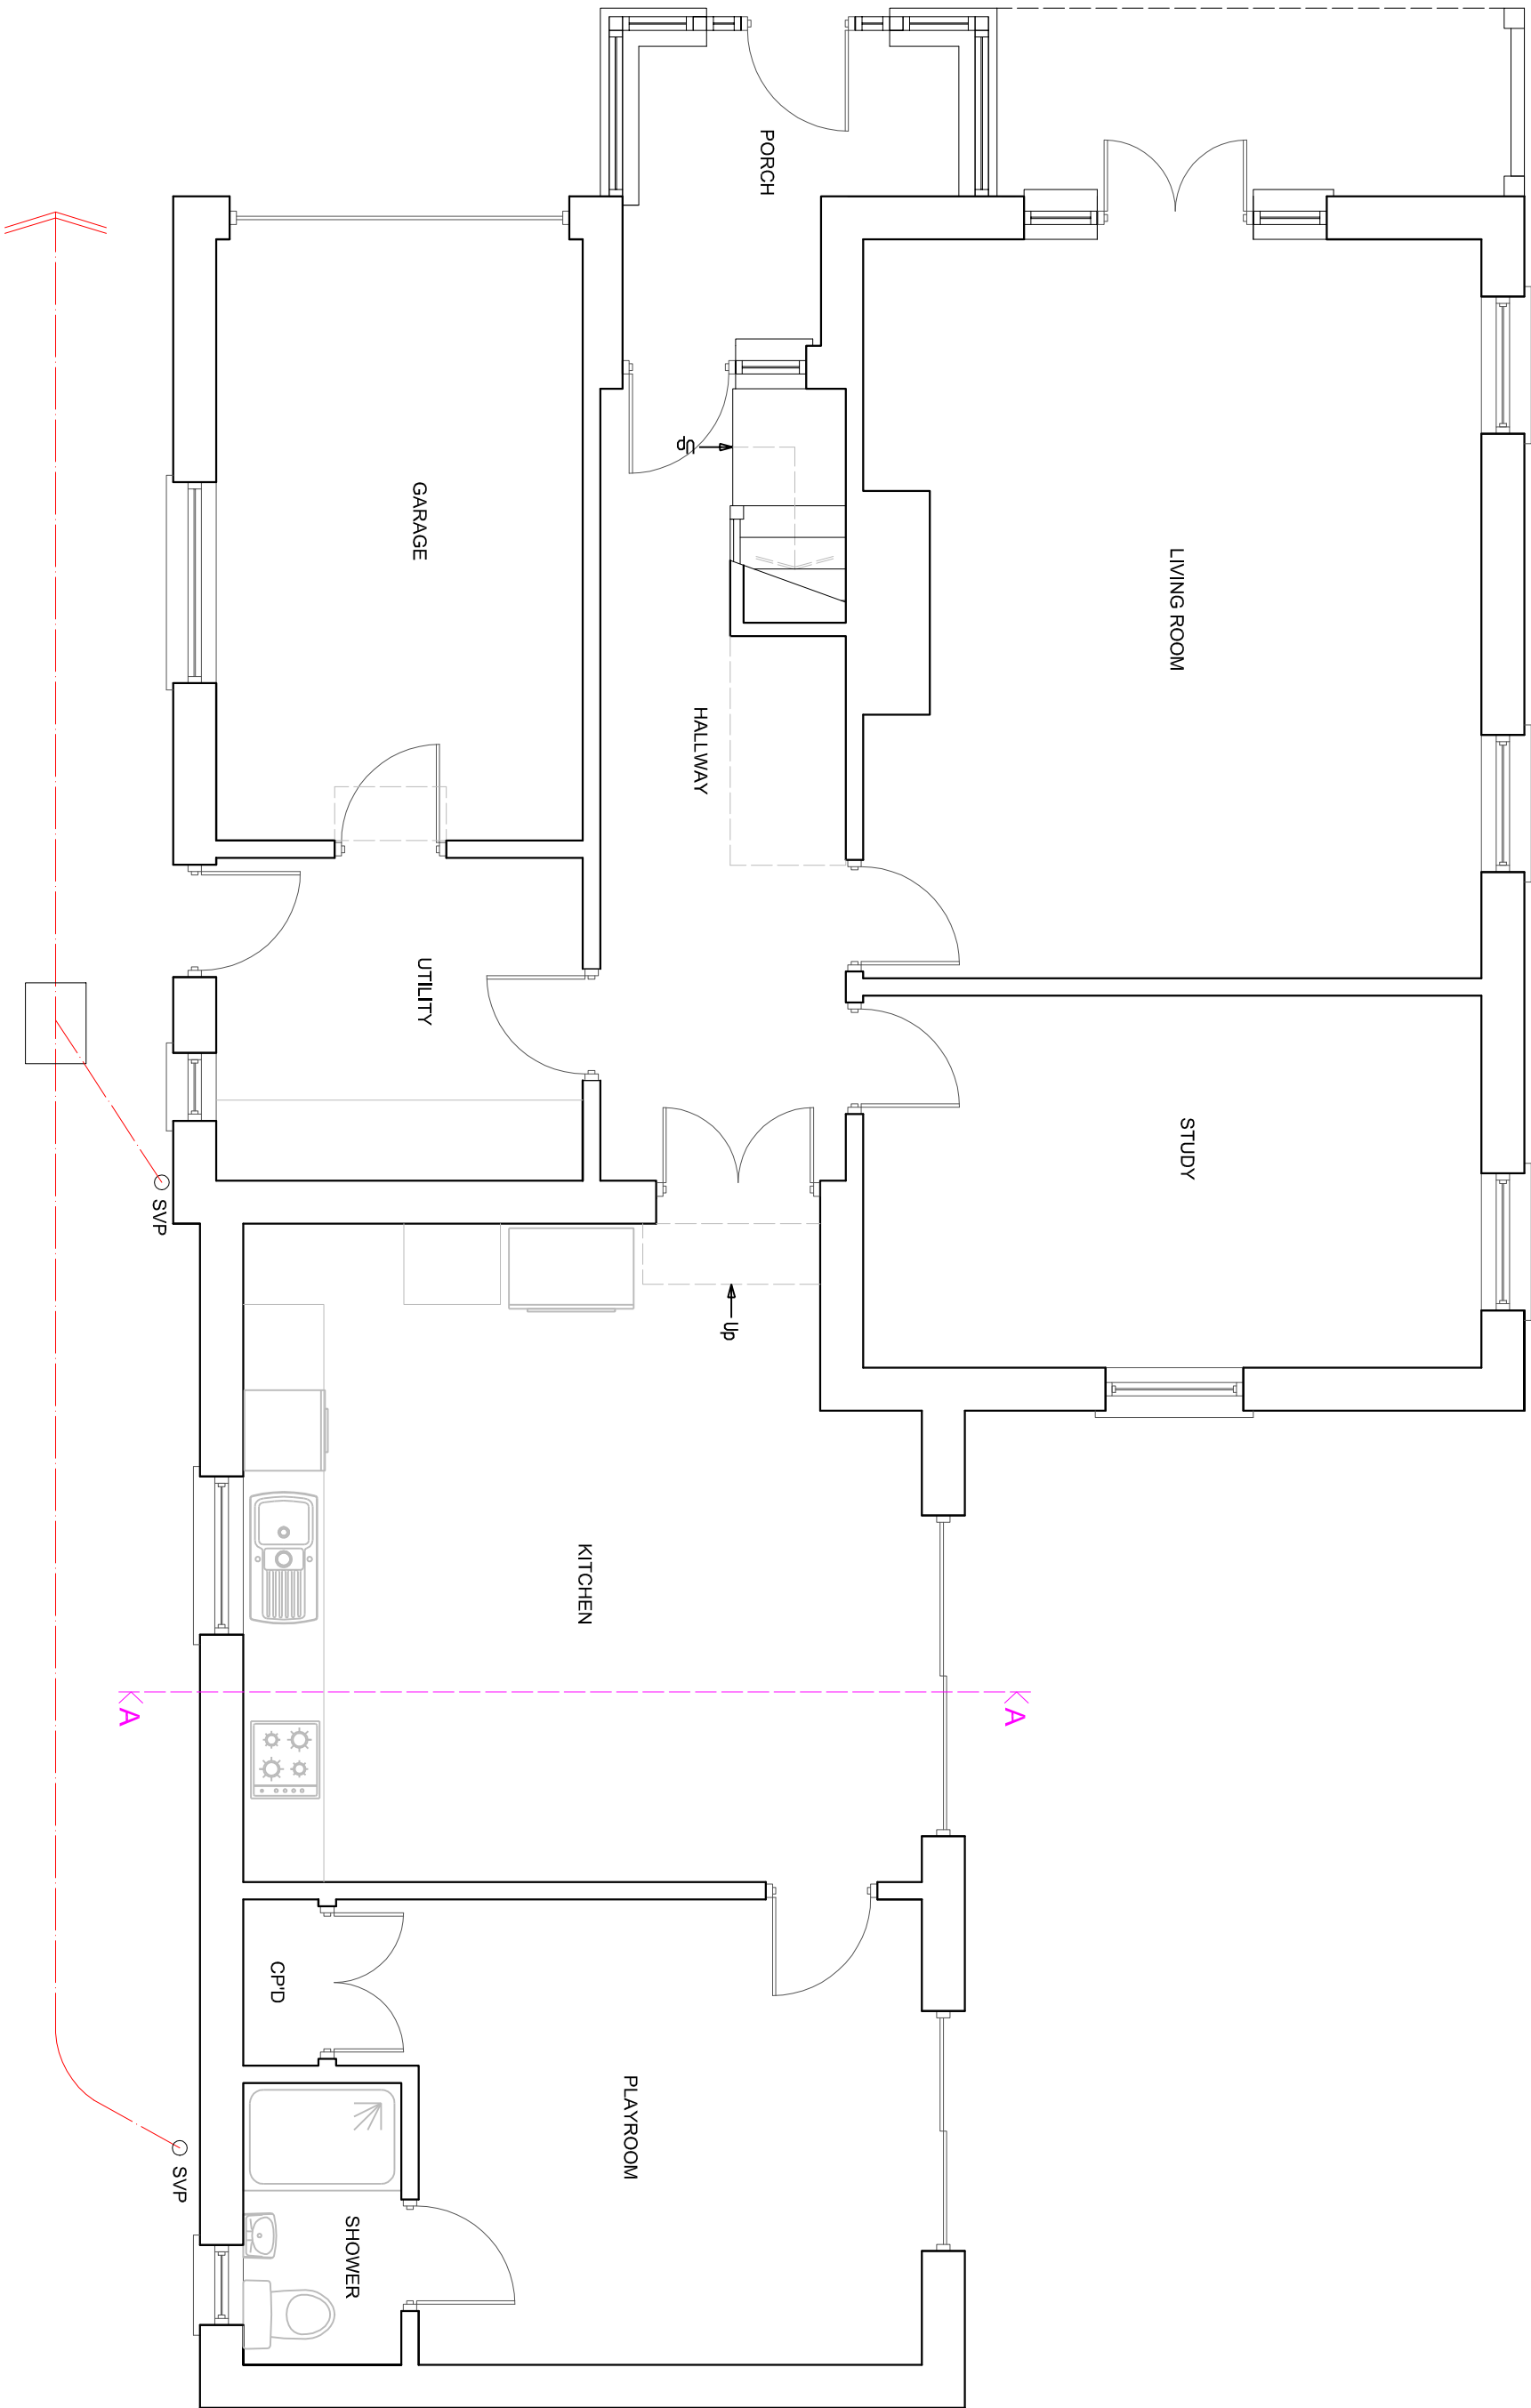

EXISTING GROUND FLOOR PLAN

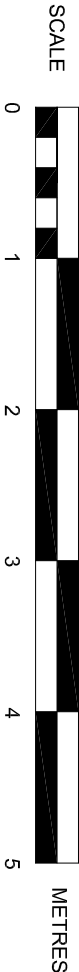

SUSSEX BUILDING CONSULTANCY LIMITED

2 SECOND AVENUE, FELPHAM,
BOGNOR REGIS, WEST SUSSEX.

SCALE - 1/50 REV - DATE - 20/09/2017

LABC partner

3 NORTHGOTE ROAD
BOGNOR REGIS
PO21 5LZ
TELE/FAX - (01243) 861379