



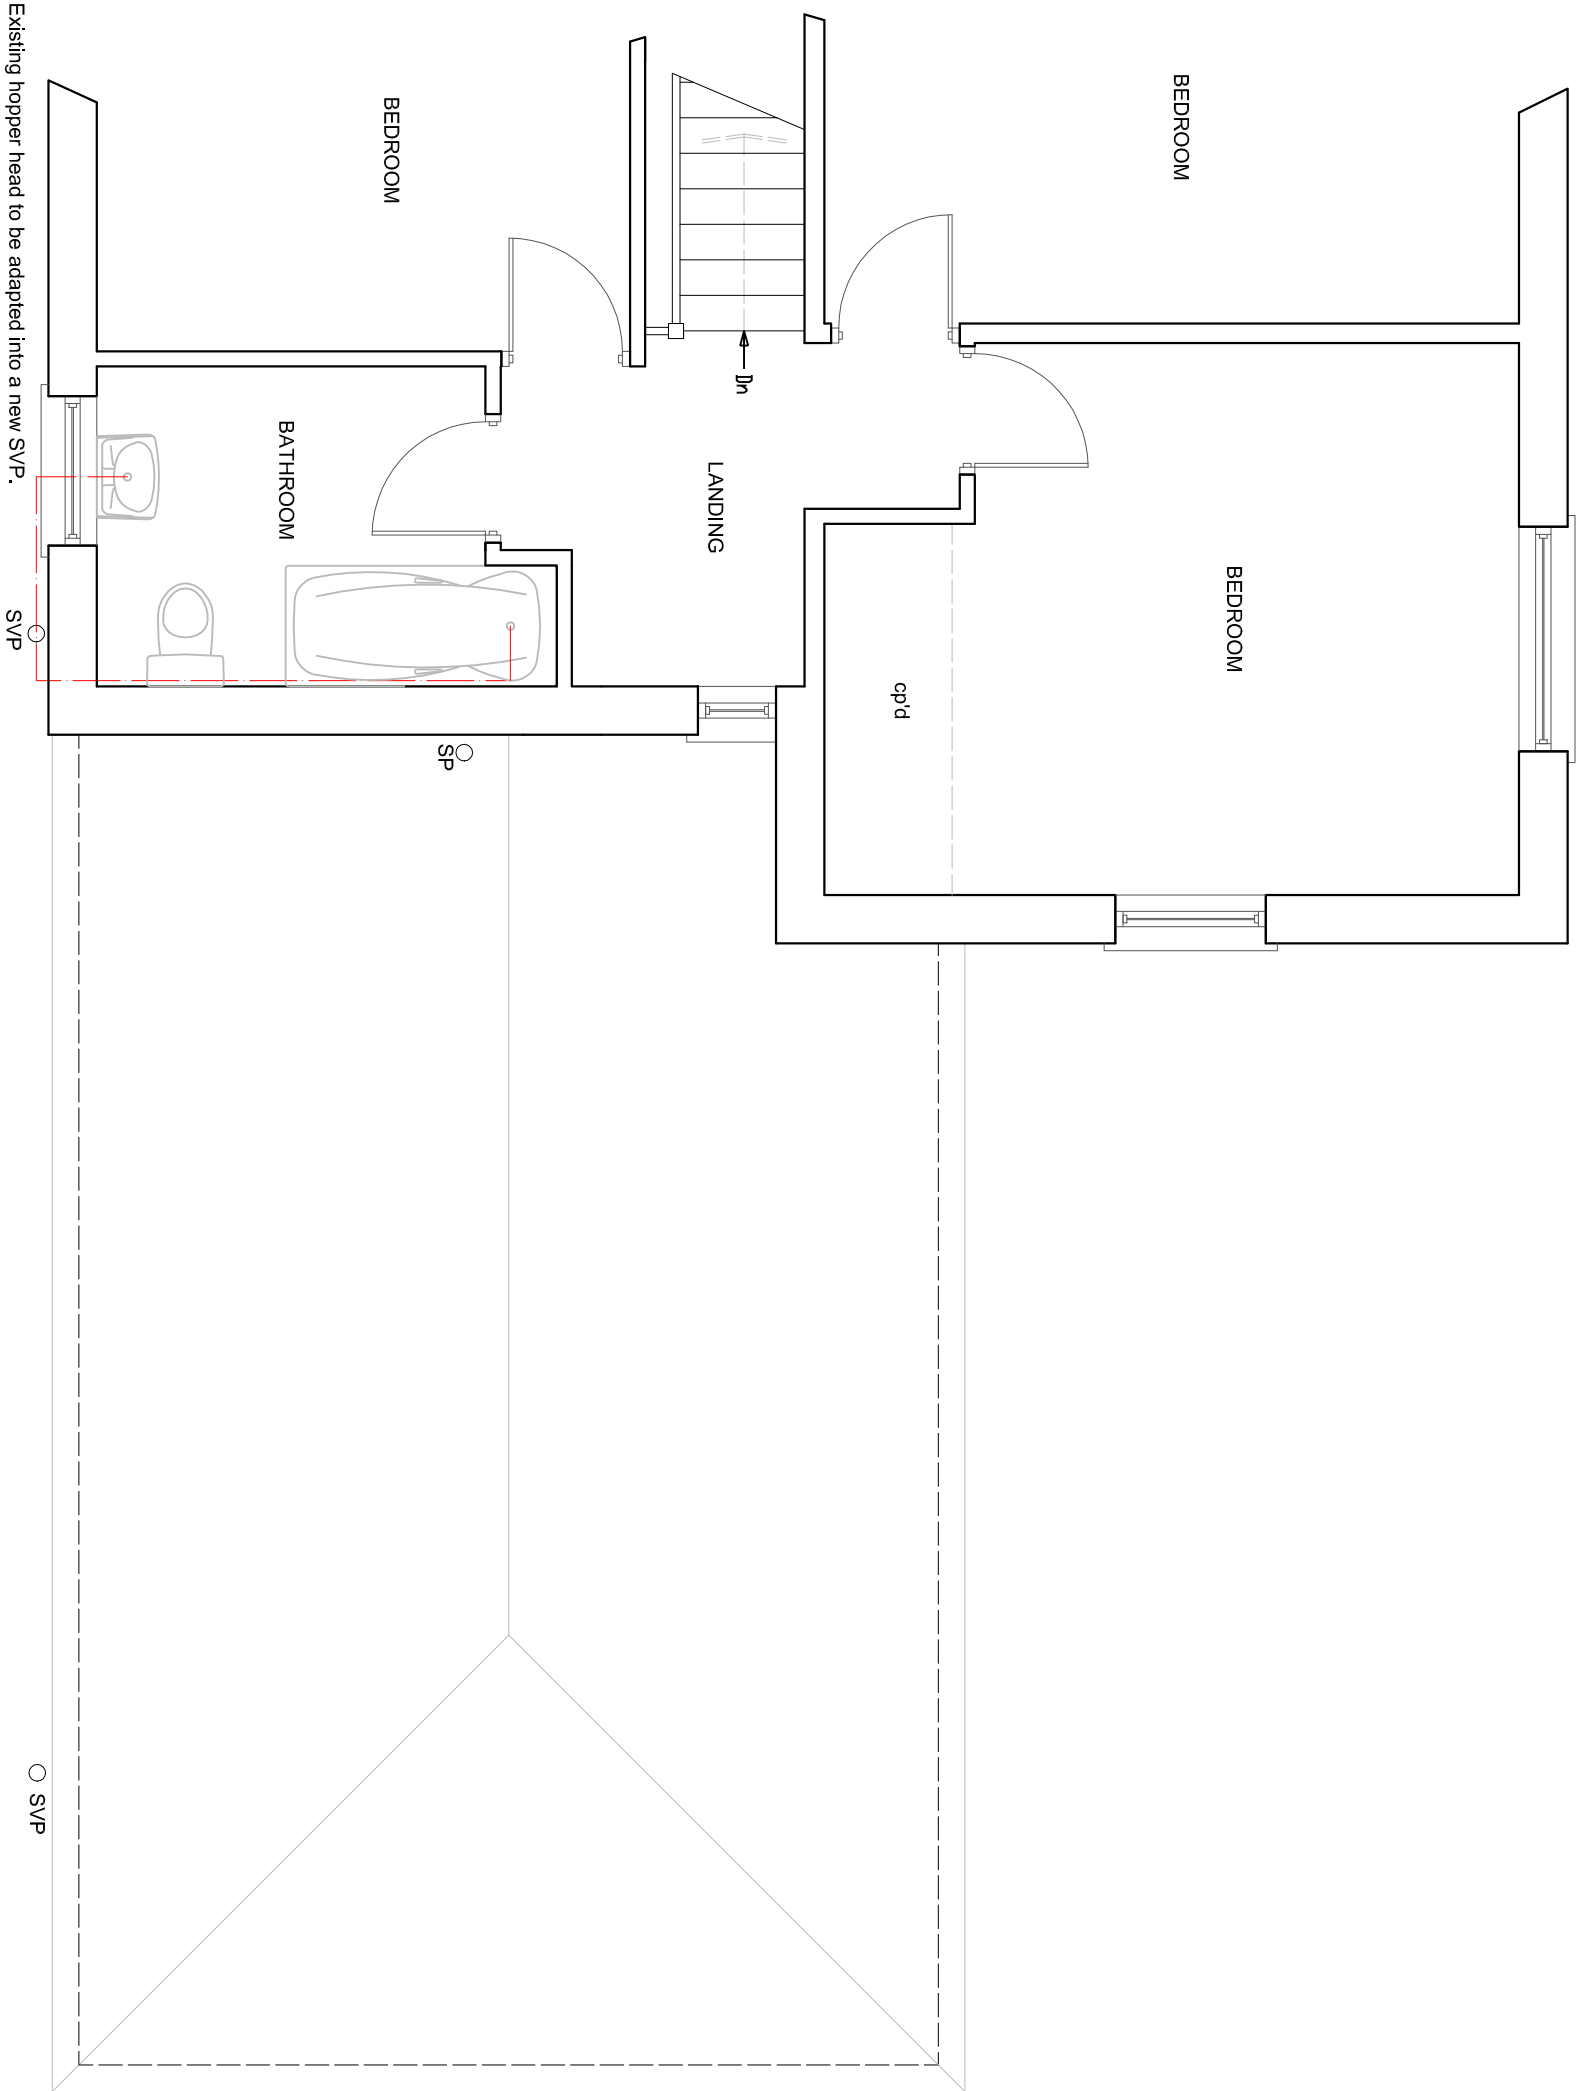

EXISTING FIRST FLOOR PLAN

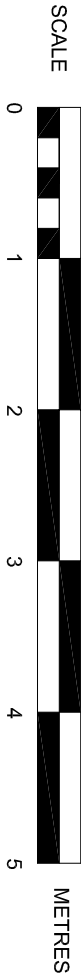

SUSSEX BUILDING CONSULTANCY LIMITED

2 SECOND AVENUE, FELPHAM,  
BOGNOR REGIS, WEST SUSSEX.

SCALE - 1/50 REV - DATE - 20/09/2017



partner  
**LABC**

3 NORTHCOTE ROAD  
BOGNOR REGIS  
PO21 5LZ  
TEL/FAX - (01243) 861379