



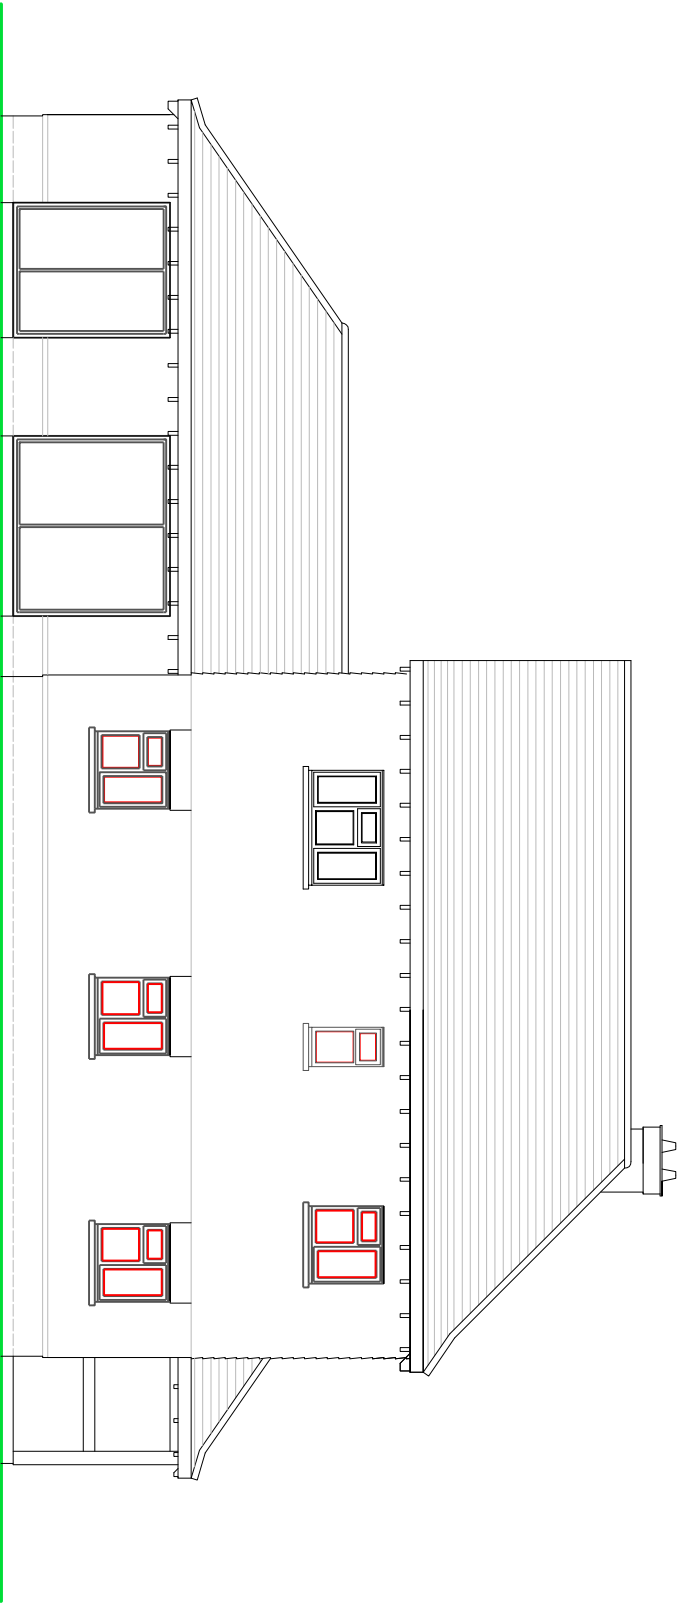

SIDE ELEVATION

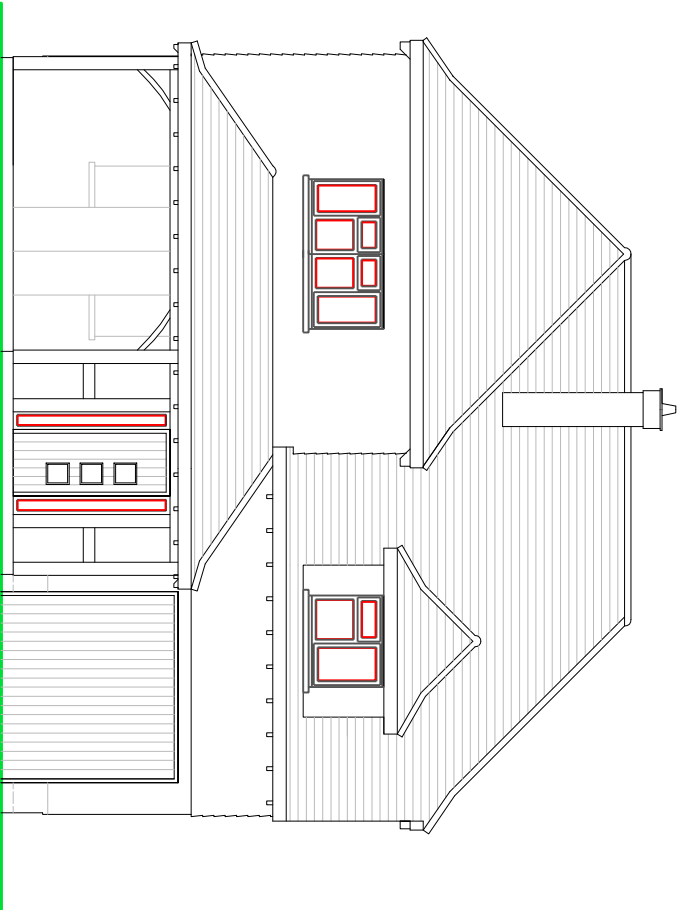


FRONT ELEVATION

NOTES


ROOF - Plain concrete tiles.

WALLS - Mixture of face brick, painted render and stained weatherboarding cladding above.


WINDOWS/DOORS - Hardwood framed double glazed units.

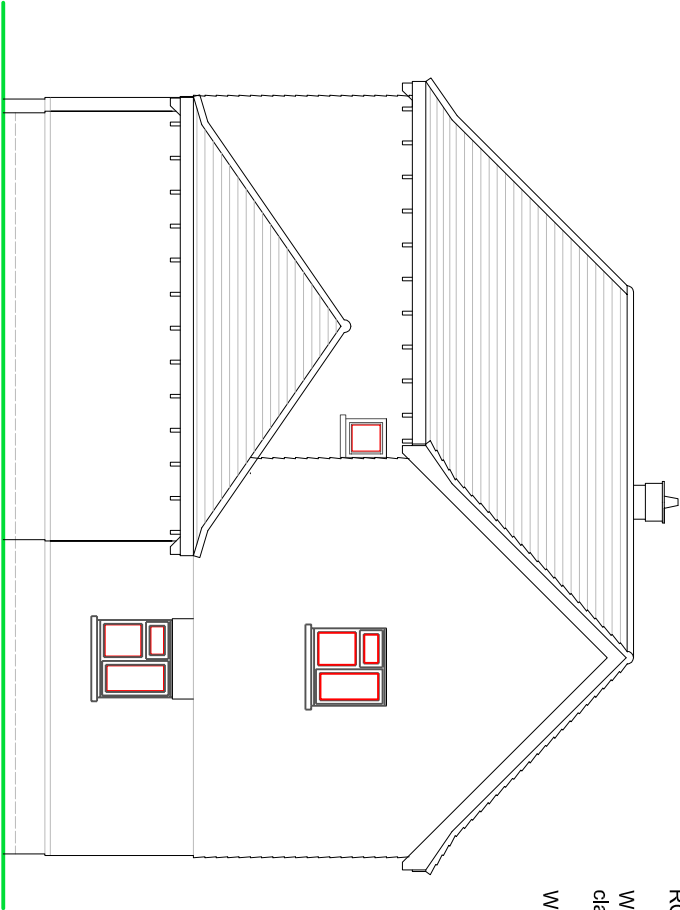

REAR ELEVATION

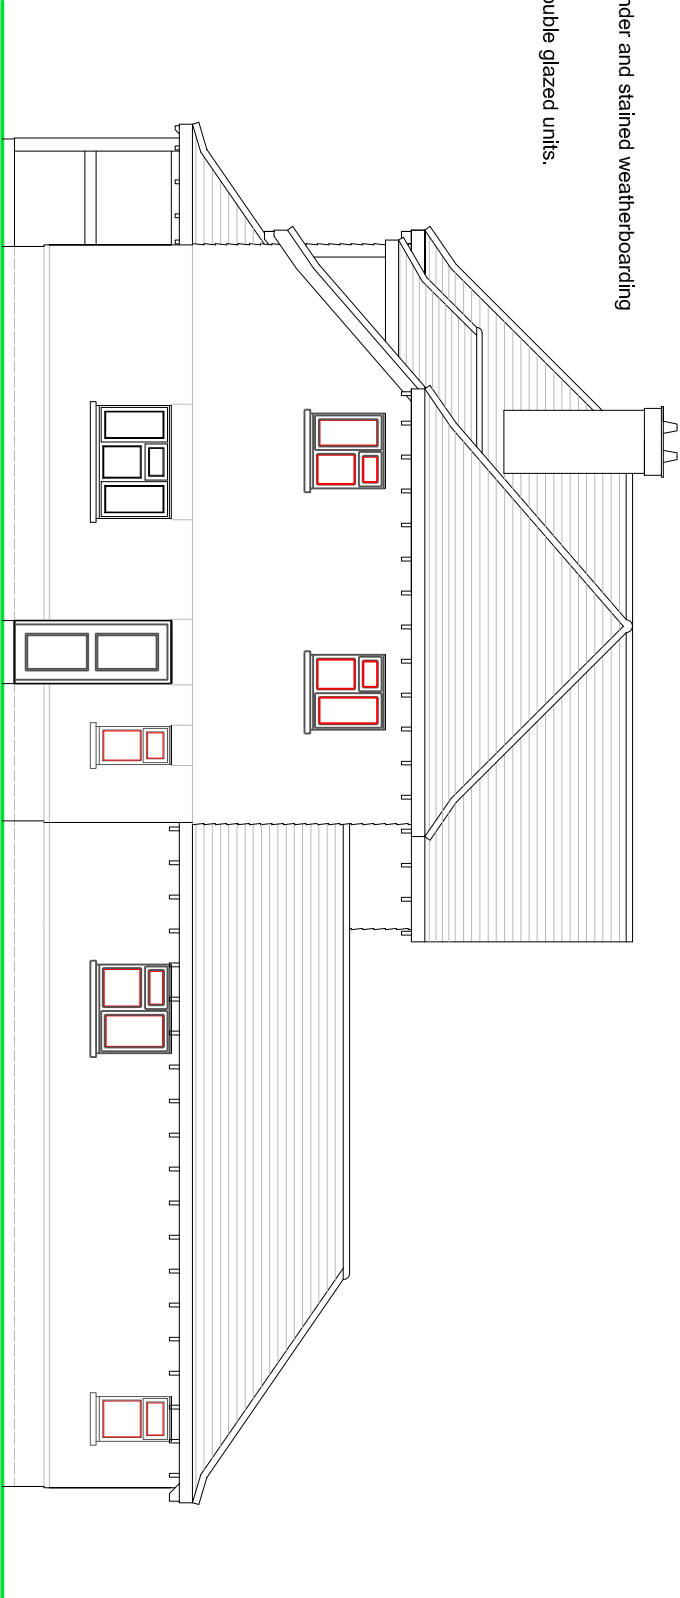

SIDE ELEVATION

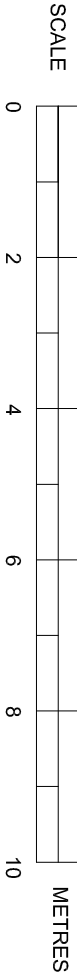

EXISTING ELEVATIONS

SUSSEX BUILDING CONSULTANCY LIMITED

2 SECOND AVENUE, FELPHAM,
BOGNOR REGIS, WEST SUSSEX.

SCALE - 1/100 REV - A DATE - 02/10/2017



partner
LABC

3 NORTHCOTE ROAD
BOGNOR REGIS
PO20 1LZ
TEL - (01243) 881379