


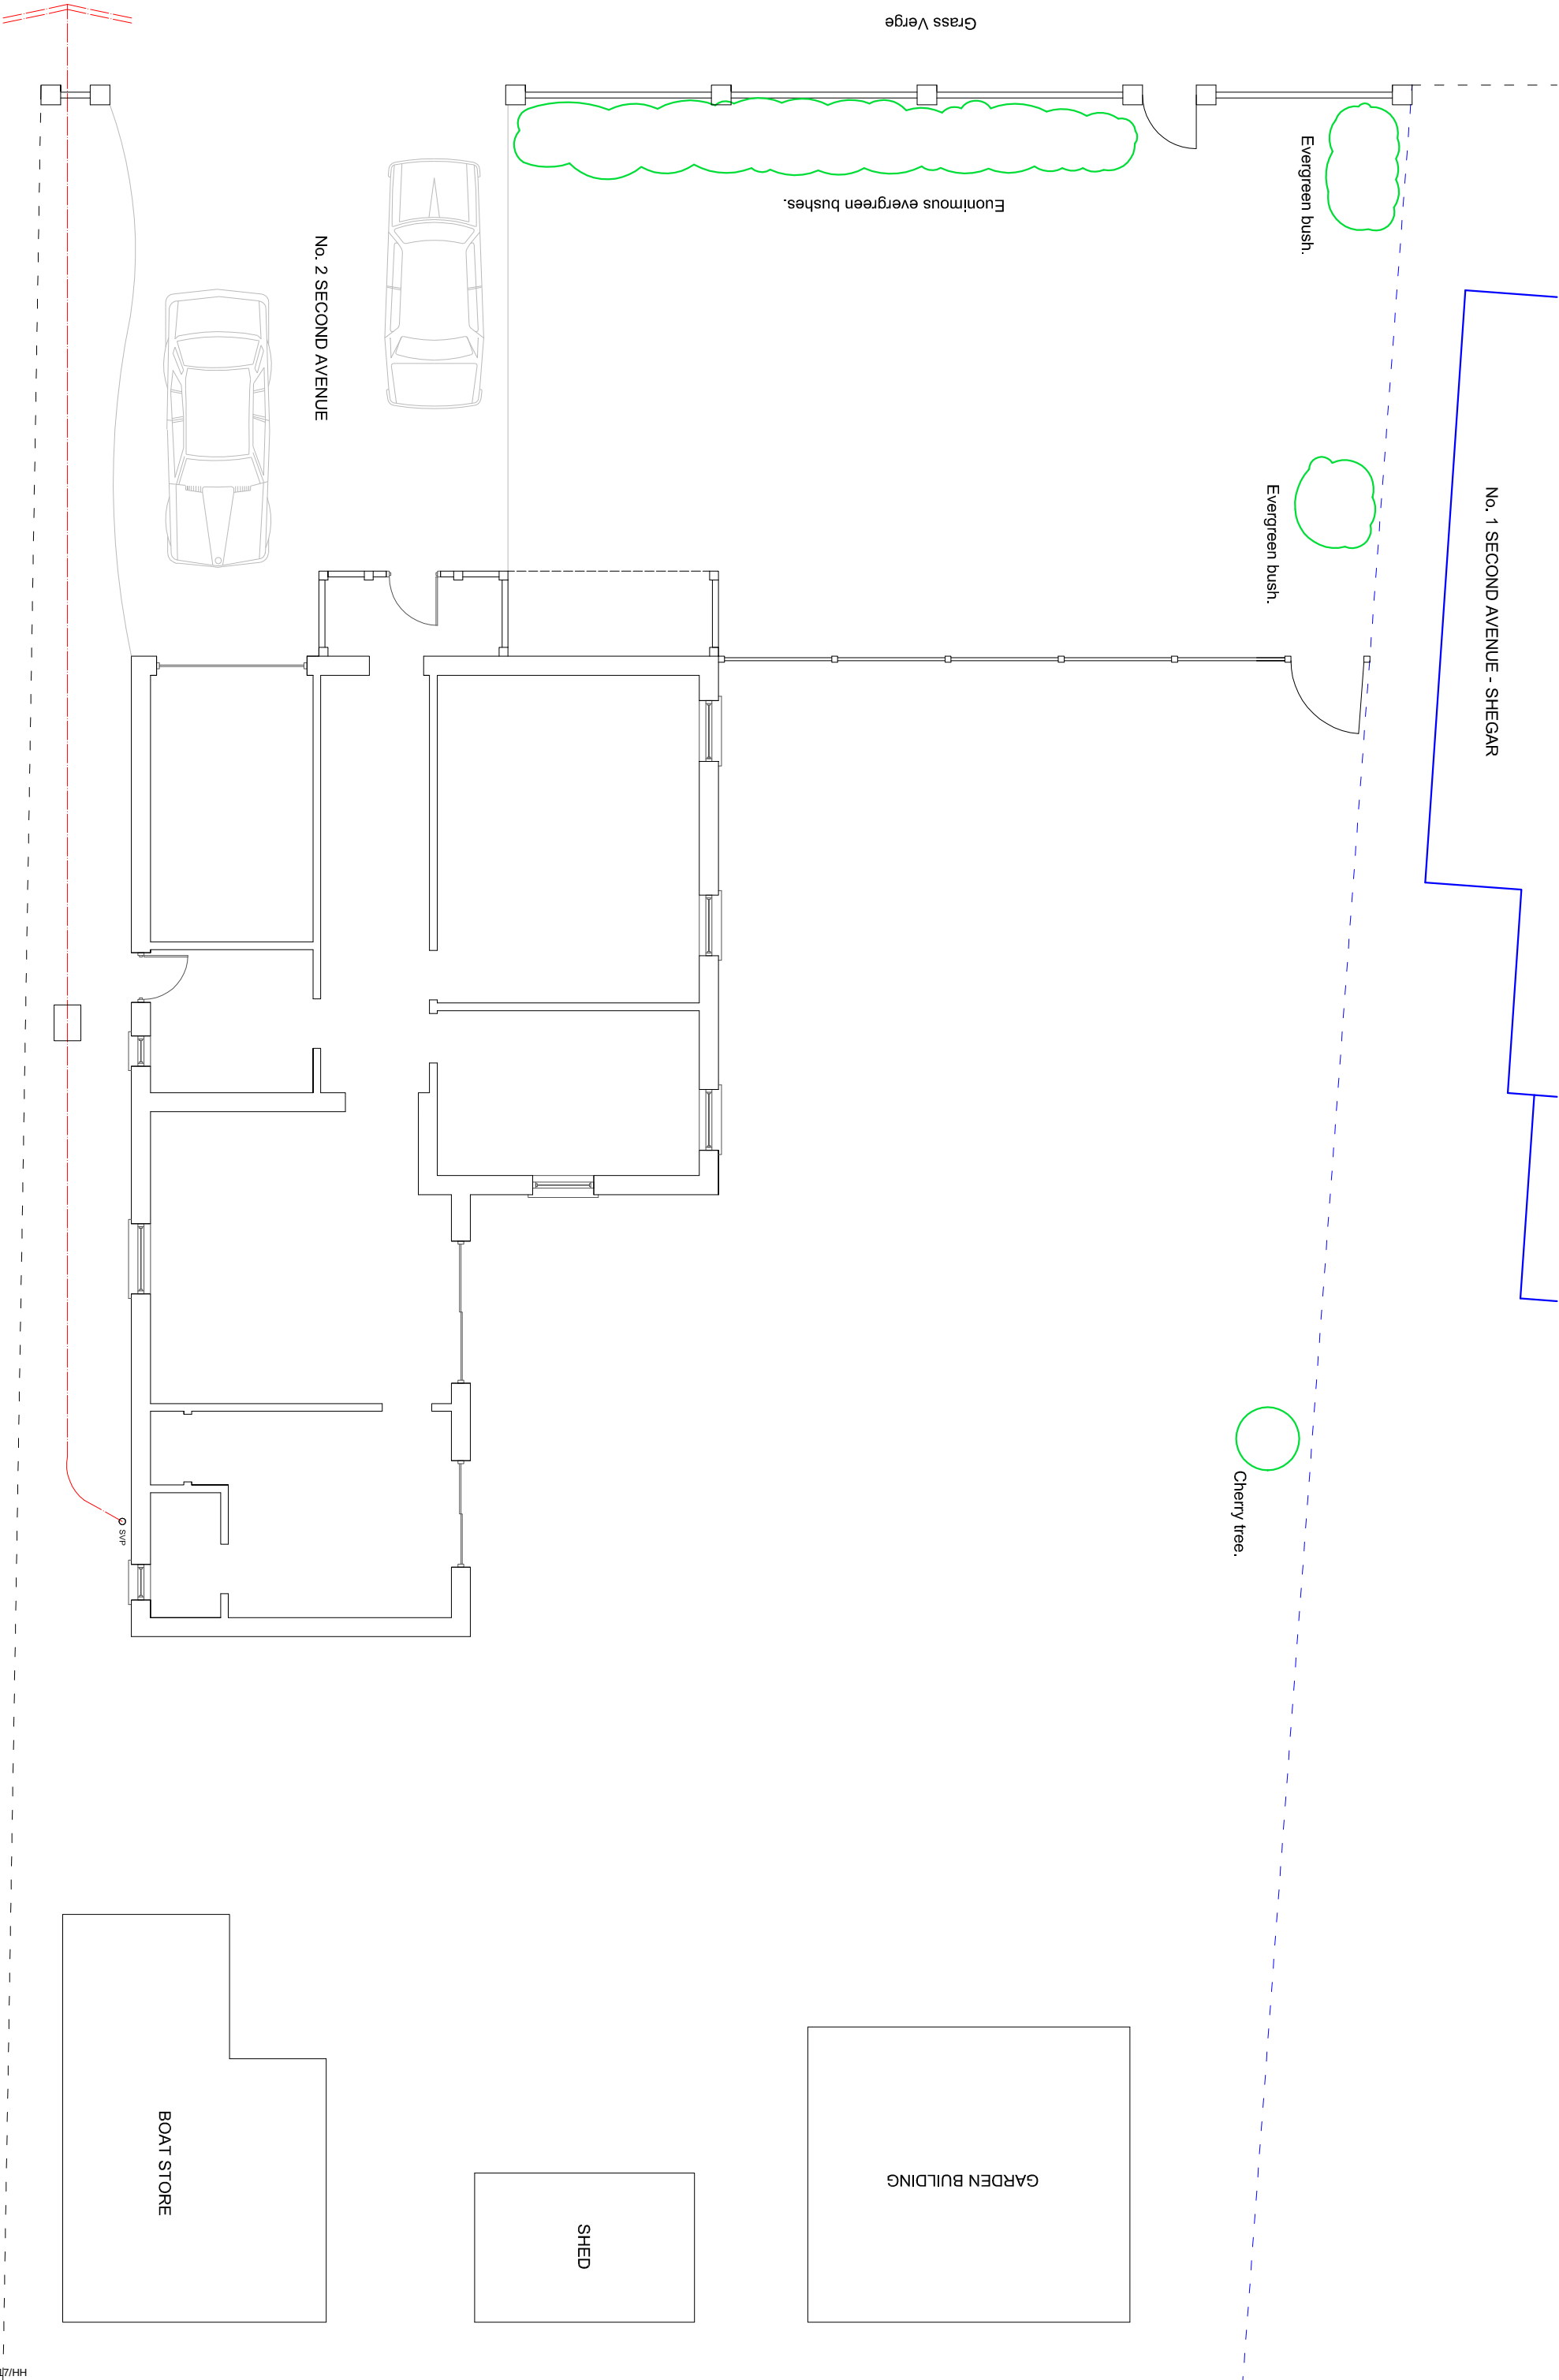

SCALE

0									
2									
4									
6									
8									
10									

METRES

EXISTING PLOT PLAN

SUSSEX BUILDING CONSULTANCY LIMITED	
2 SECOND AVENUE, FELPHAM, BOGNOR REGIS, WEST SUSSEX.	
SCALE - 1/100 REV - A DATE - 28/07/2017	
 LABC PARTNER BOSNOR REGIS PO21 1LZ TEL: (01243) 861379	