



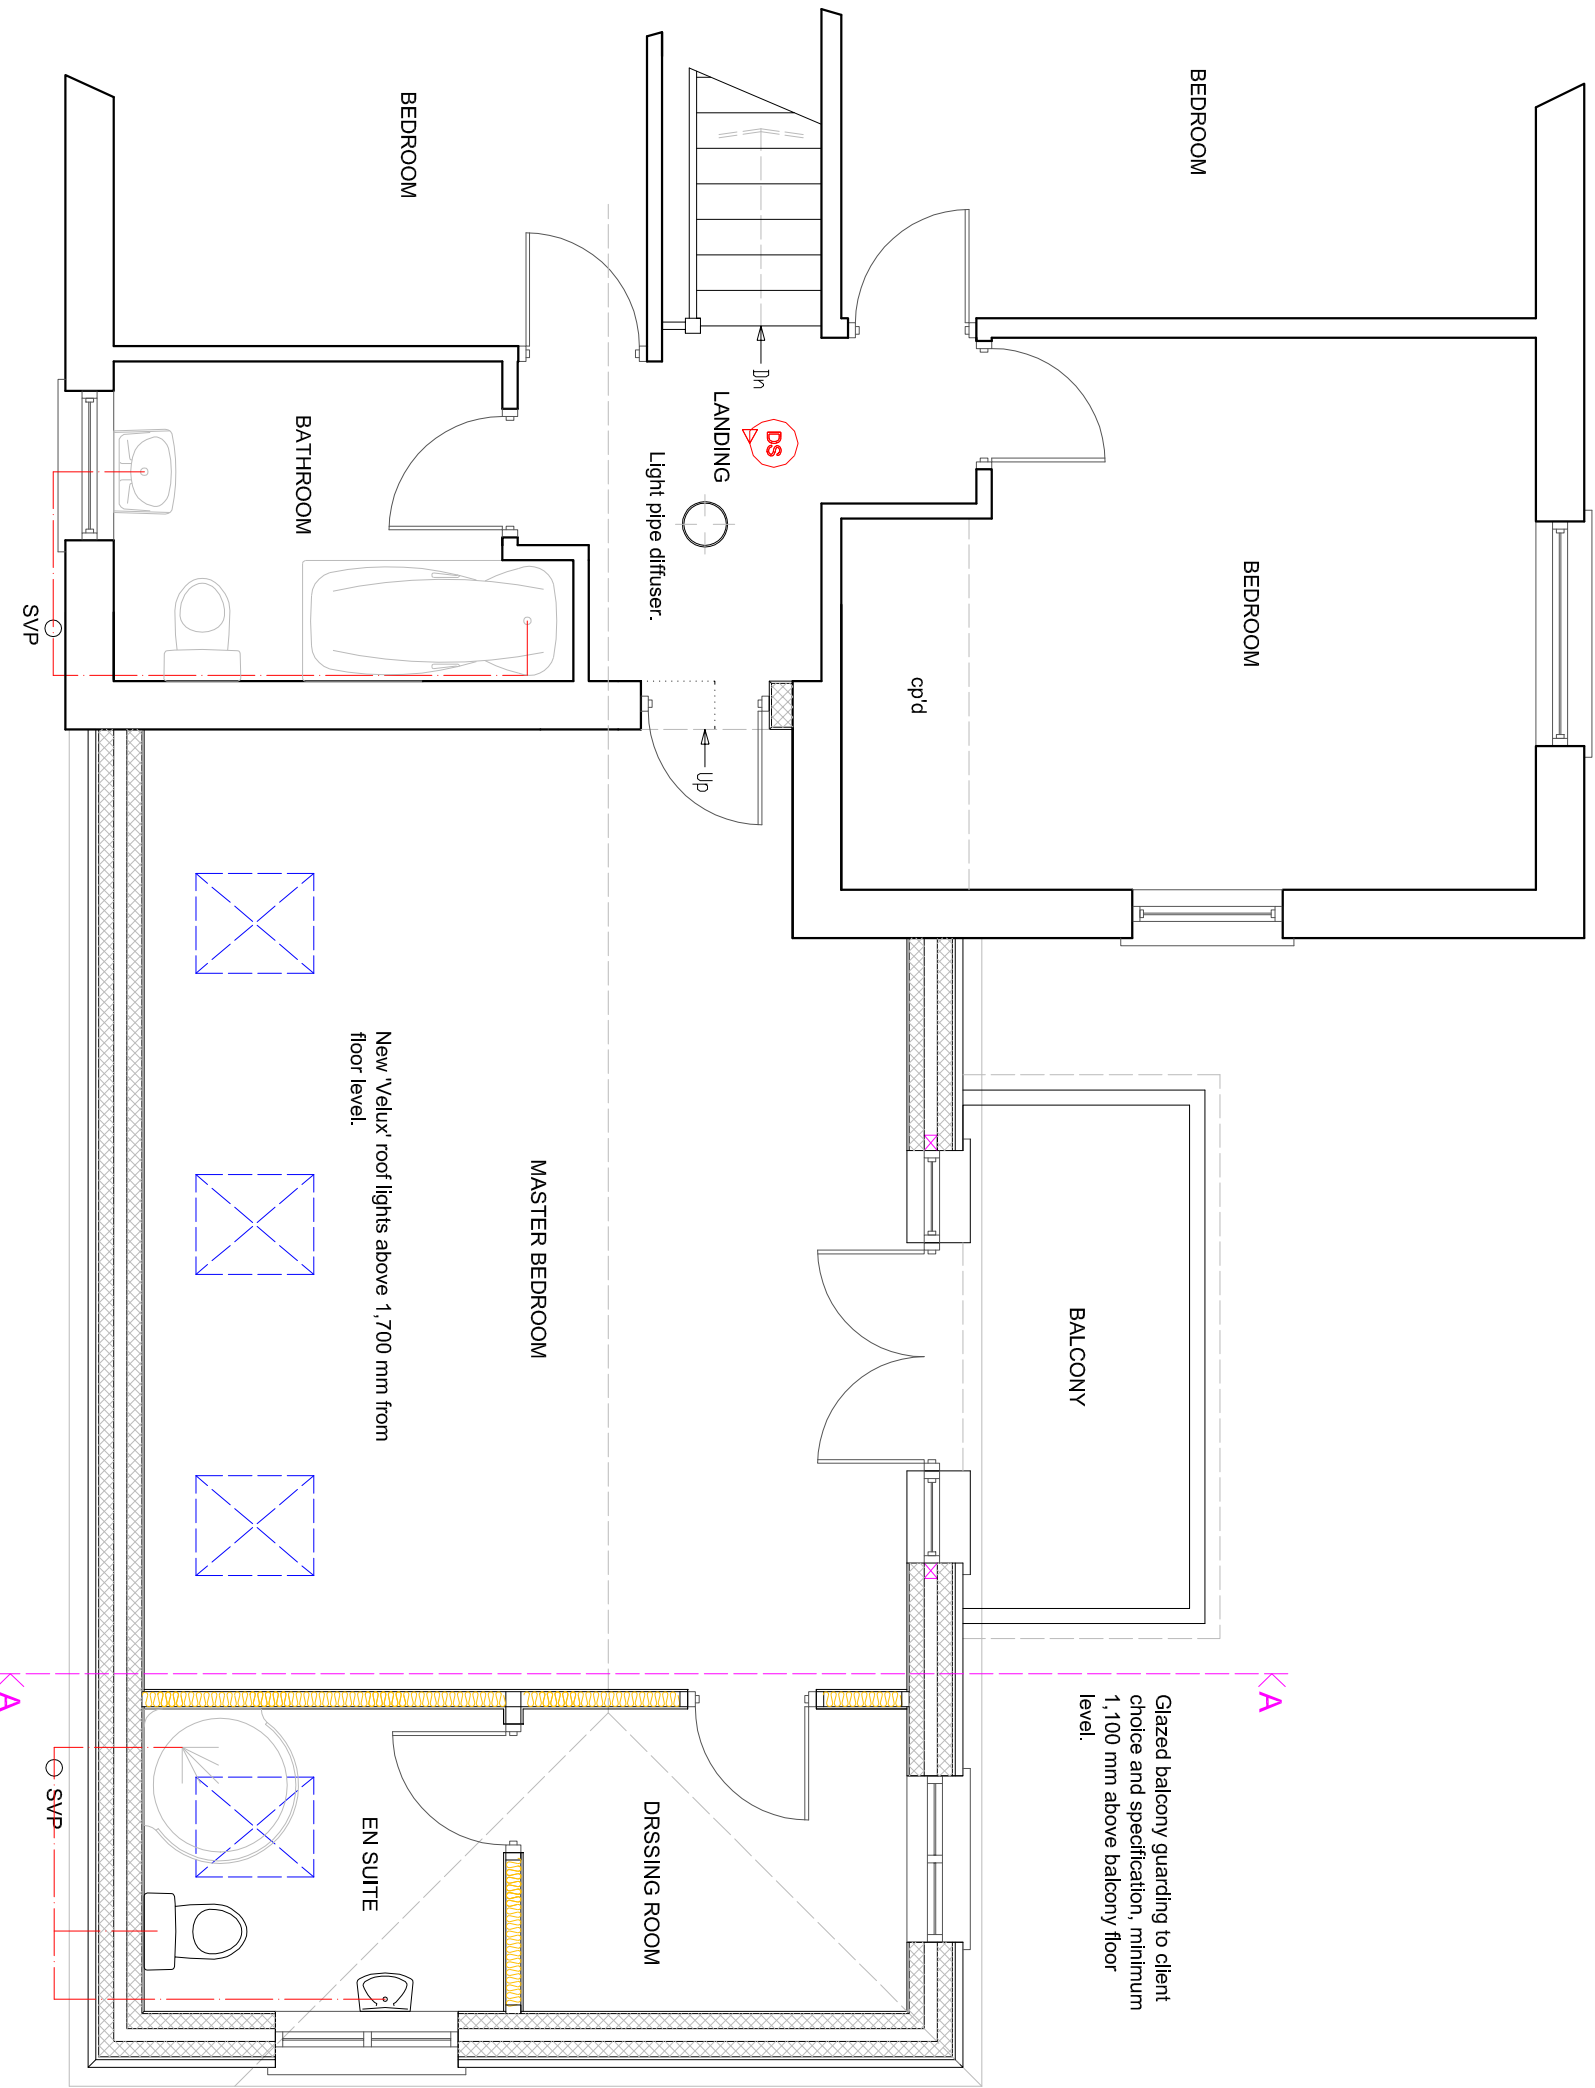

PROPOSED FIRST FLOOR PLAN

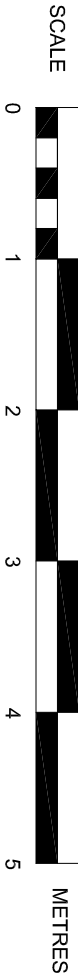

SUSSEX BUILDING CONSULTANCY LIMITED

2 SECOND AVENUE, FELPHAM,
BOGNOR REGIS, WEST SUSSEX.

SCALE - 1/50 REV - B DATE - 16/10/2017

LABC partner

3 NORTHGATE ROAD
BOGNOR REGIS
PO21 5LZ
TEL/FAX - (01243) 861379