


No. 1 SECOND AVENUE - SHEGAR

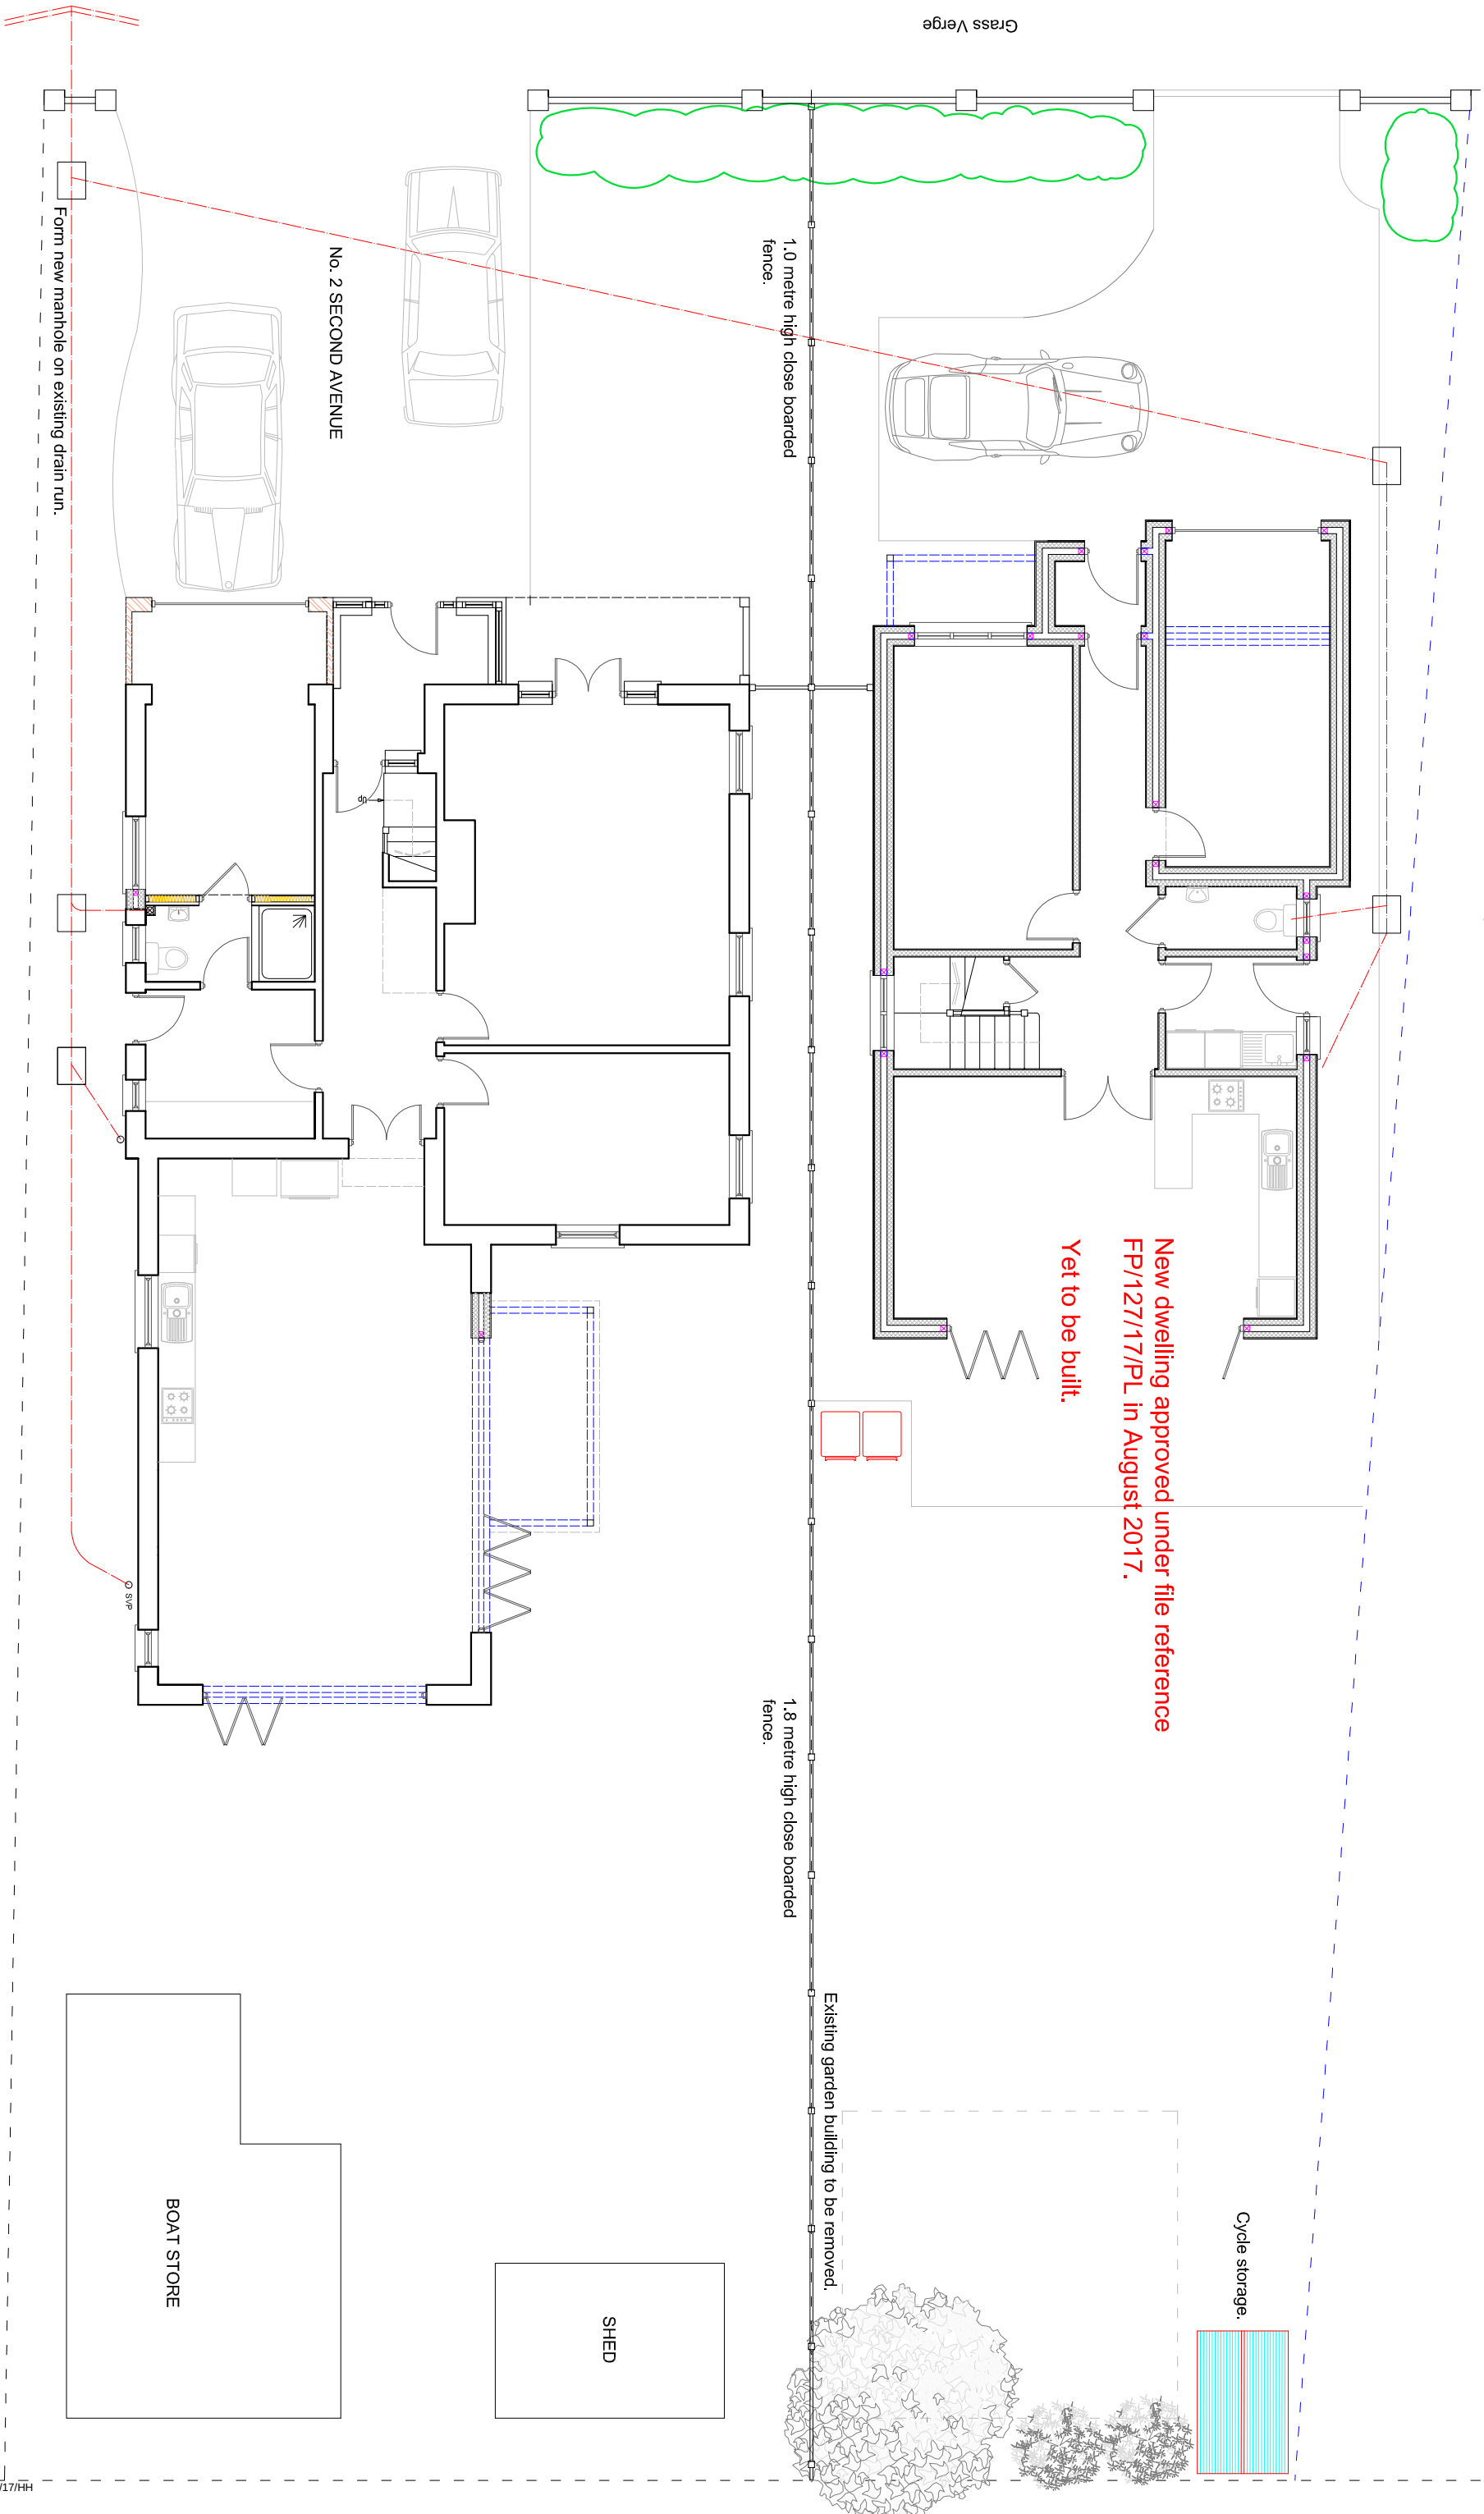

New dwelling approved under file reference
FP/127/17/PL in August 2017.
Yet to be built.

1.8 metre high close boarded
fence.

1.0 metre high close boarded
fence.

No. 2 SECOND AVENUE


Form new manhole on existing drain run.

Cycle storage.

SHED

BOAT STORE

PROPOSED PLOT PLAN

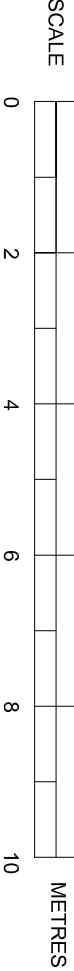

SUSSEX BUILDING CONSULTANCY LIMITED

2 SECOND AVENUE, FELPHAM,
BOGNOR REGIS, WEST SUSSEX.

SCALE - 1/100 REV - DATE - 16/10/2017

LABC
partner
3 NORTHGATE ROAD
BOGNOR REGIS
PO21 1LZ
TEL - (01243) 861379