




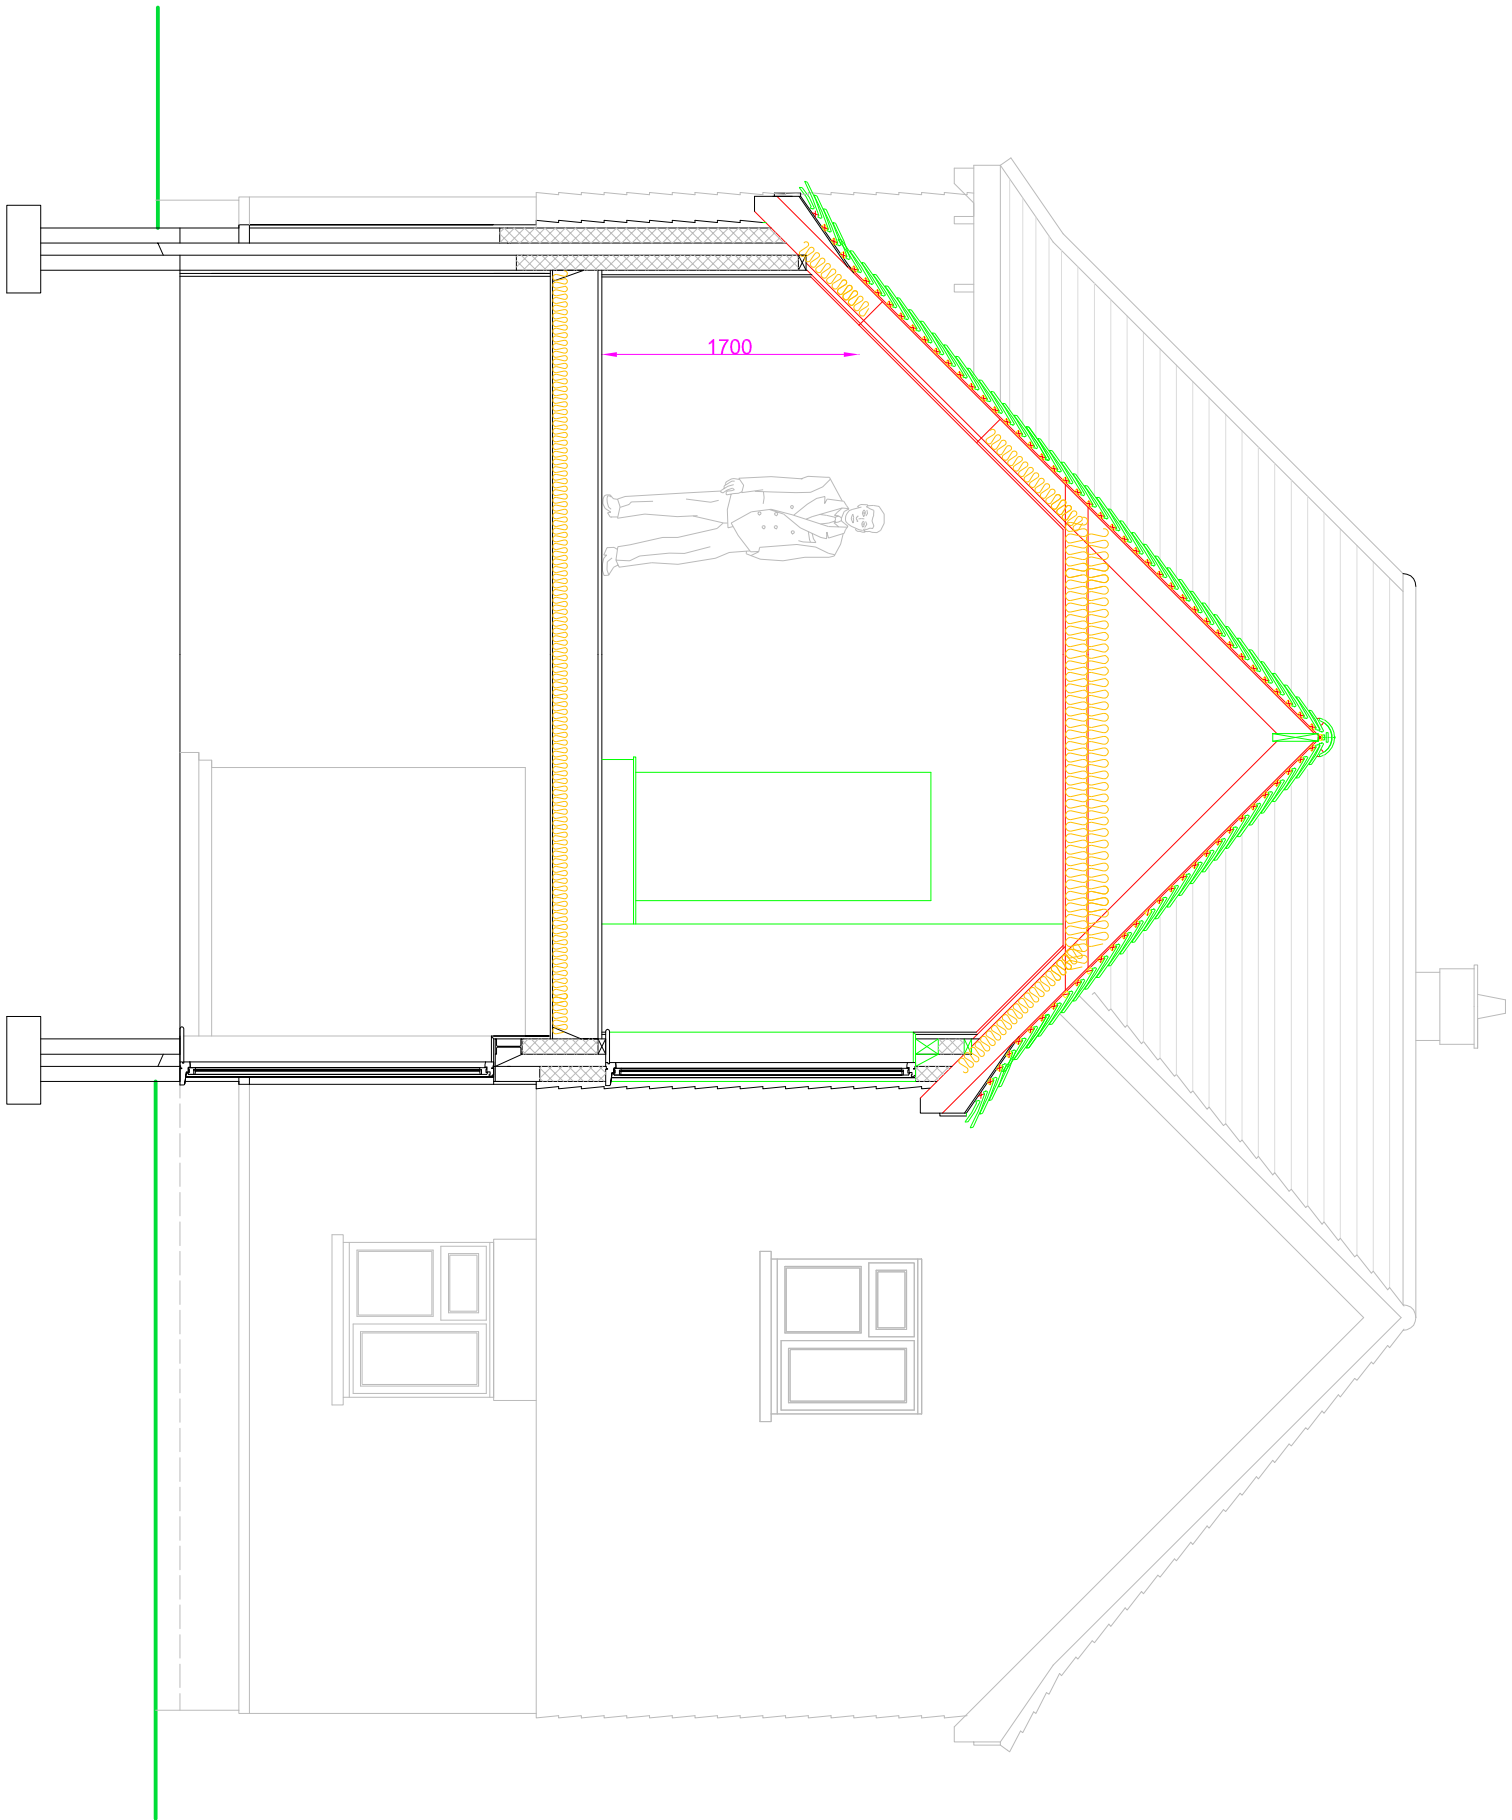

Existing foundations where taking additional loading are to be exposed and assessed and agreed on site with Building Control.

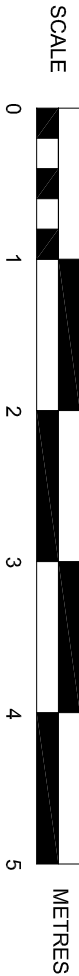

PROPOSED CROSS SECTION 'AA'

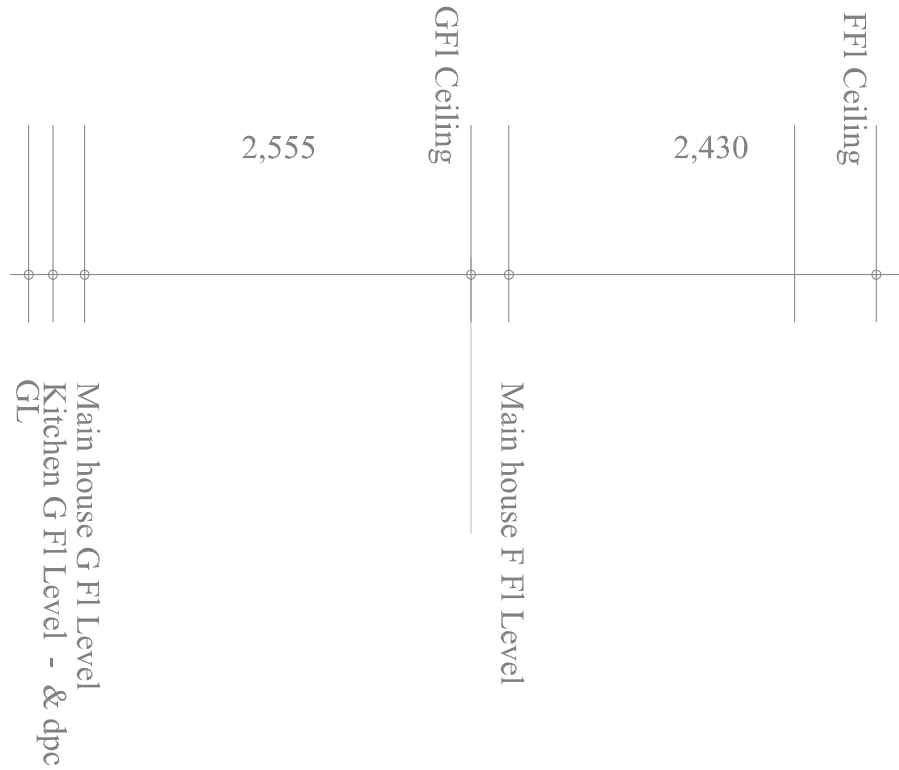

SUSSEX BUILDING CONSULTANCY LIMITED

2 SECOND AVENUE, FELPHAM,
BOGNOR REGIS, WEST SUSSEX.

SCALE - 1/50 REV - DATE - 22/09/2017

partner

LABC

3 NORTHGOTE ROAD
BOGNOR REGIS
PO21 5LZ
TEL/FAX - (01243) 861379