


No. 1 SECOND AVENUE - SHEGAR

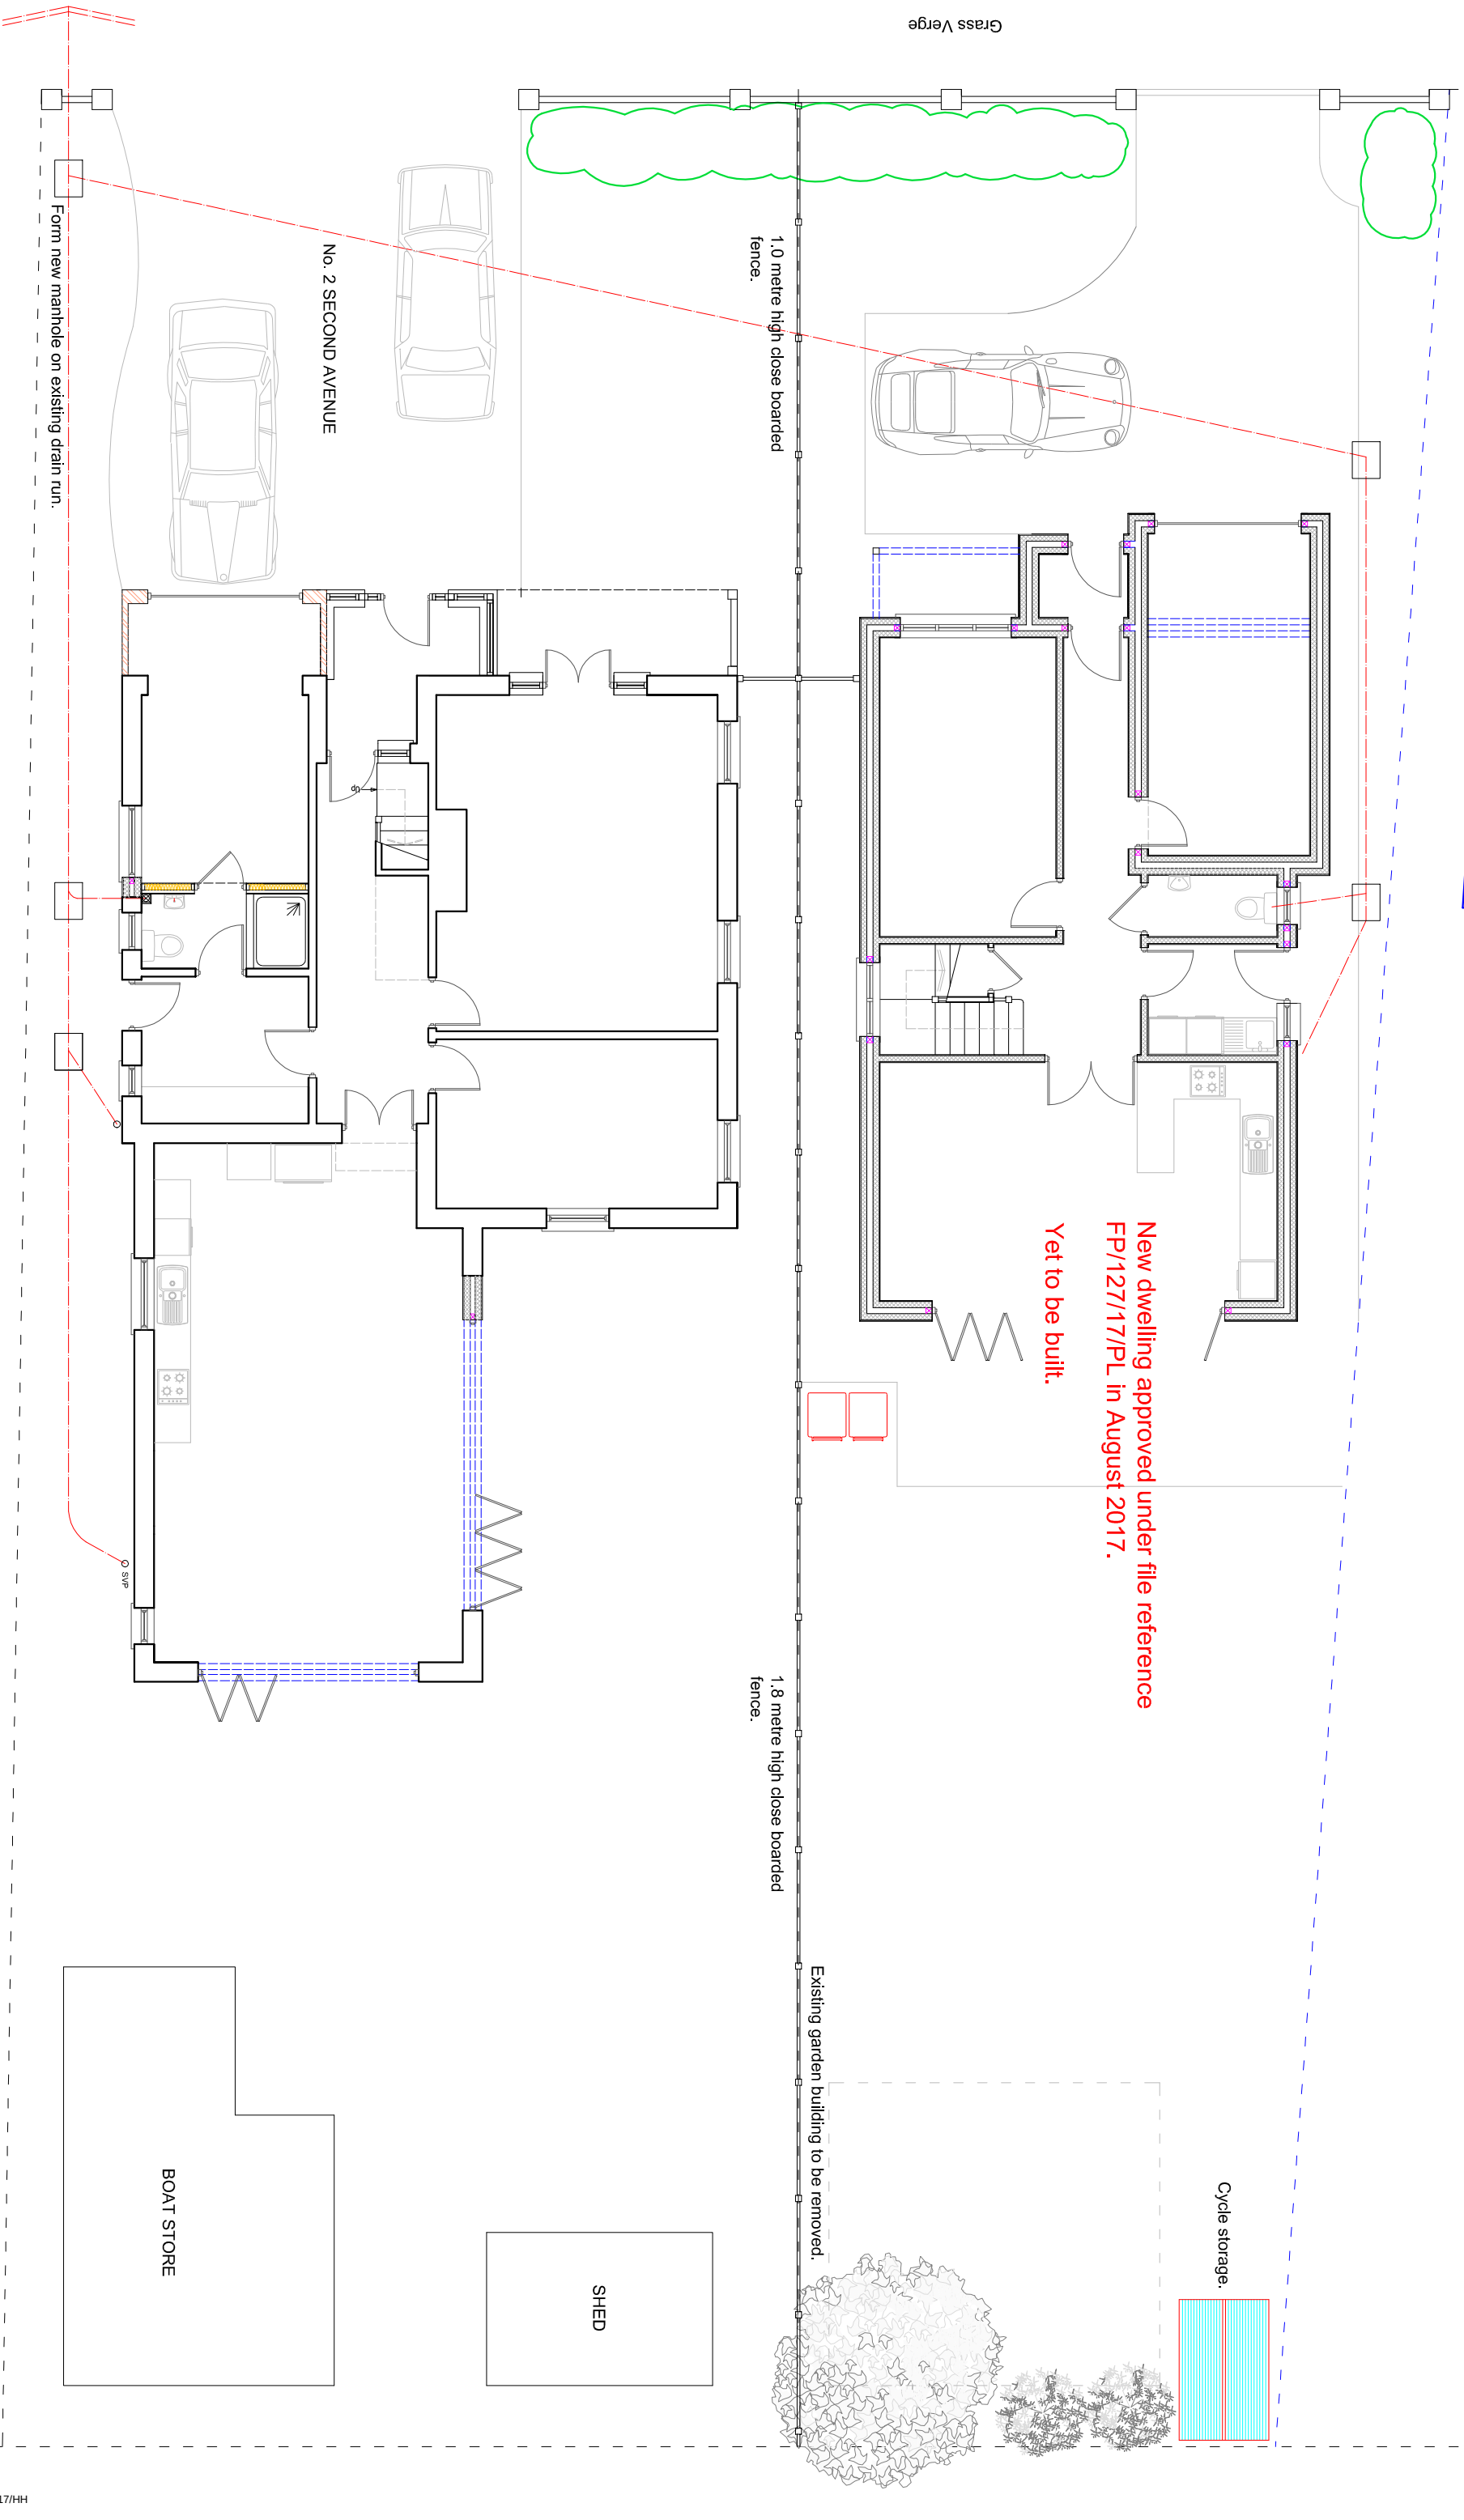

Grass Verge

1.0 metre high close boarded fence.

No. 2 SECOND AVENUE

Form new manhole on existing drain run.

New dwelling approved under file reference
FP/127/17/PL in August 2017.
Yet to be built.

1.8 metre high close boarded fence.

Existing garden building to be removed.

Cycle storage.

SHED

BOAT STORE

SCALE 0 2 4 6 8 10 METRES

PROPOSED PLOT PLAN

SUSSEX BUILDING CONSULTANCY LIMITED

2 SECOND AVENUE, FELPHAM,
BOGNOR REGIS, WEST SUSSEX.

SCALE - 1/100 REV - A DATE - 31/10/2017

partner
LABC

3 NORTHCOTE ROAD
BOGNOR REGIS
PO21 5LZ
TEL - (01243) 861379