




Asset Reference	Asset Description:	Asset Status:	Antenna / Dish / MHA / RRU / Equipment Access Description:	Asset Reference	Asset Description:	Asset Status:	Antenna / Dish / MHA / RRU / Equipment Access Description:	Asset Reference	Asset Description:	Asset Status:	Antenna / Dish / MHA / RRU / Equipment Access Description:
A1-C1	Antennas	Proposed	Cherry Picker Access	MCAB	Cabinet	Existing	Unrestricted access	RA1-4	RRU	Proposed	Unrestricted access
A2-C2	Antennas	Proposed	Cherry Picker Access	CAB1	Cabinet	Remove	Unrestricted access	RB1-4	RRU	Proposed	Unrestricted access
EA1-EC1	Antennas	Remove	Cherry Picker Access	CAB2	Cabinet	Existing	Unrestricted access	RC1-4	RRU	Proposed	Unrestricted access
GPS1	GPS Node	Proposed	Cherry Picker Access	CAB3	Cabinet	Existing	Unrestricted access	BB1-2	BOB Bottom	Proposed	Unrestricted access
				CAB4	Cabinet	Existing	Unrestricted access				
				CAB5	Cabinet	Existing	Unrestricted access				
				CAB6	Cabinet	Proposed	Unrestricted access				
				CAB7	Cabinet	Proposed	Unrestricted access				
				CAB8	Cabinet	Proposed	Unrestricted access				

NOTES:

1. ALL DIMENSIONS IN MM UNLESS OTHERWISE NOTED.

DEFINED ACCESS ROUTE DESCRIPTION FROM SITE ENTRANCE TO THE EQUIPMENT: Equipment within Node B Outdoor cabinet and antennas on Phase III Streetworks Tower.

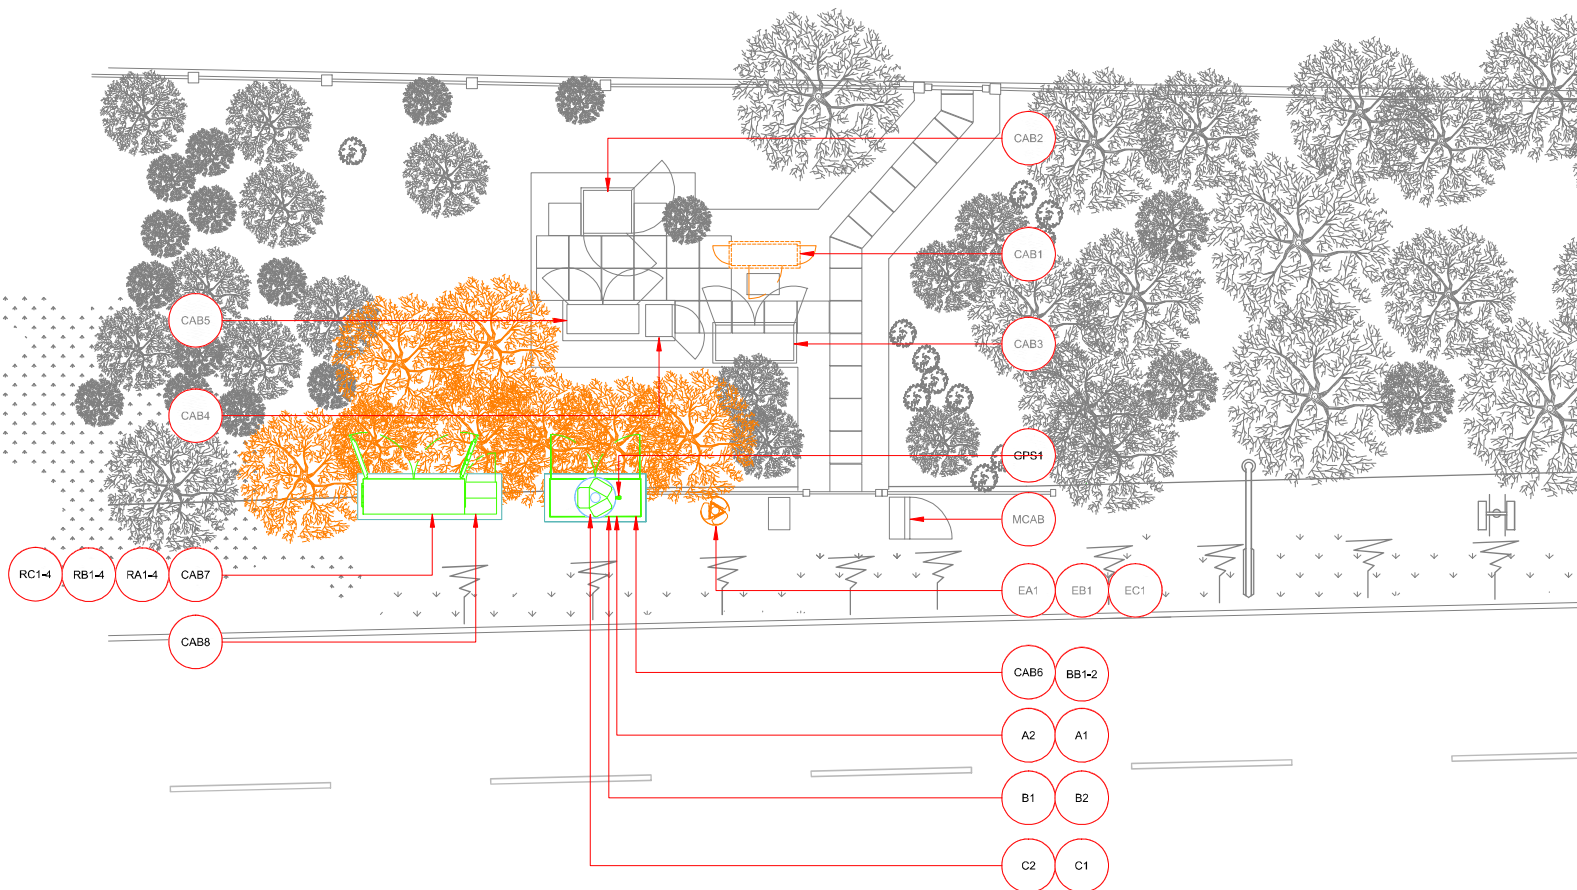


Master	MBNL / EE / H3G	Project	Purpose of Issue	Issue
M002	H3G	3UK UNILATERAL	PLANNING	B
Date:	14.10.2021	Revision / Upgrade Description:		
Drawn:	C. Moss	Amendments to cabinet / road proximity and antenna schedule bearings.		
Checked:	J. Campbell			
Approved:	J. Campbell			
Master	MBNL / EE / H3G	Project	Purpose of Issue	Issue
M001	H3G	3UK UNILATERAL	PLANNING	A
Date:	20/08/2021	Revision / Upgrade Description:		
Drawn:	CDN	First Issue		
Checked:	B. Ormshaw			
Approved:	D. Cross			



Hutchison 3G UK Limited
Star House, 20 Grenfell Road
Maidenhead, SL6 1EH
Tel: 01628 765 000
Fax: 01628 765 001

H3G Base Station Information line:
0845 6043000
Available 9am-5pm Monday to Friday

Design Consultant & Principal Contractor:

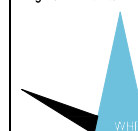

WHP Telecoms Ltd
Unit 1 Maple Park
Lowfields Road, Leeds
LS12 6HH

Tel: 0113 3023550 Fax: 0113 2876834
e-mail: info@whptelecoms.com

Site Name:		FELPHAM WAY			
Site ID:		745840			
Address:		BOGNOR REGIS WEST SUSSEX PO22 8PS			
Title:		003 ACCESS PLAN			
Project:		3UK UNILATERAL			
Purpose of Issue:		GENERAL ARRANGEMENT			
EE Cell ID:	71646	MBNL Cell ID:	ARN011	3UK Cell ID:	PO0272
Master Drawing No: 745840_ARN011_71646_PO0272_M002					Issue: B