


THIS DRAWING SHOULD BE READ IN CONJUNCTION WITH ANY OTHER RELEVANT DRAWINGS AND THE CONSTRUCTION MANUAL. THE BUILDER SHOULD CHECK ALL LEVELS AND SITE DIMENSIONS BEFORE WORK STARTS AND NOTIFY SCANDIA OF ANY DISCREPANCY IF IN DOUBT PLEASE ASK


REV	DESCRIPTION	DATE	DRN	CHK
A	ADDED CLADDING DETAILS	13/11/18	EW	LW
B	REVISED UTILITY & BOUNDARY	13/11/18	EW	LW
C	GATED ACCESS MOVED	21.11.18	DS	
D	GARDEN STORE ALTERED	23.11.18	DS	



FRONT / WEST FACING ELEVATION

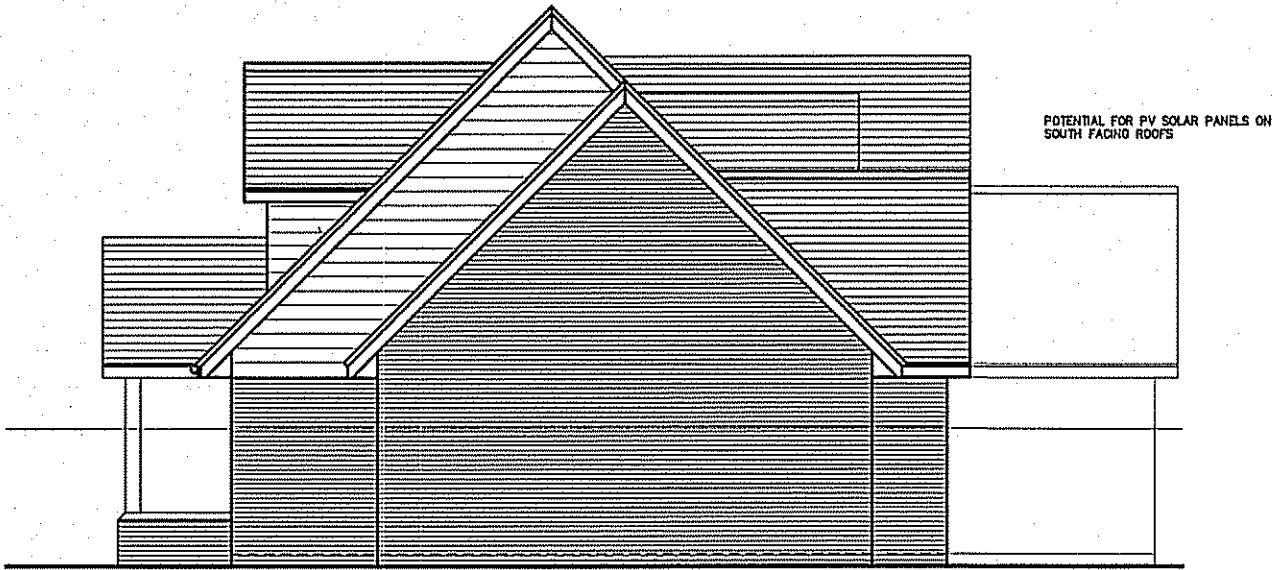


SIDE / SOUTH FACING ELEVATION

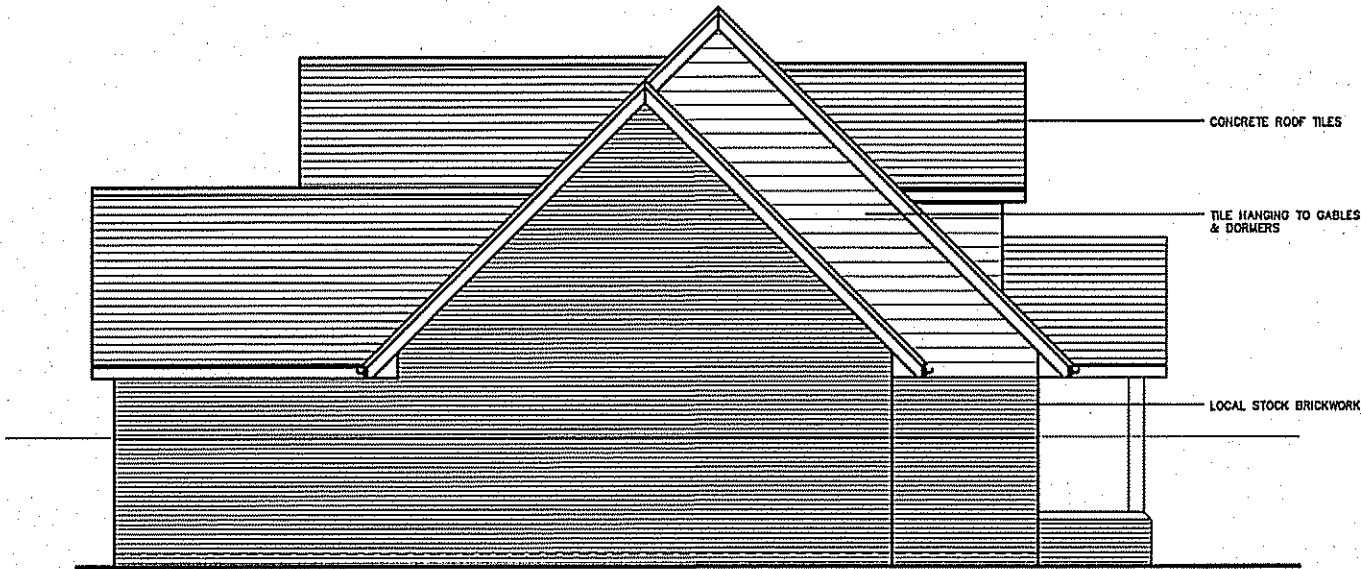


SIDE / NORTH FACING ELEVATION



REAR / EAST FACING ELEVATION

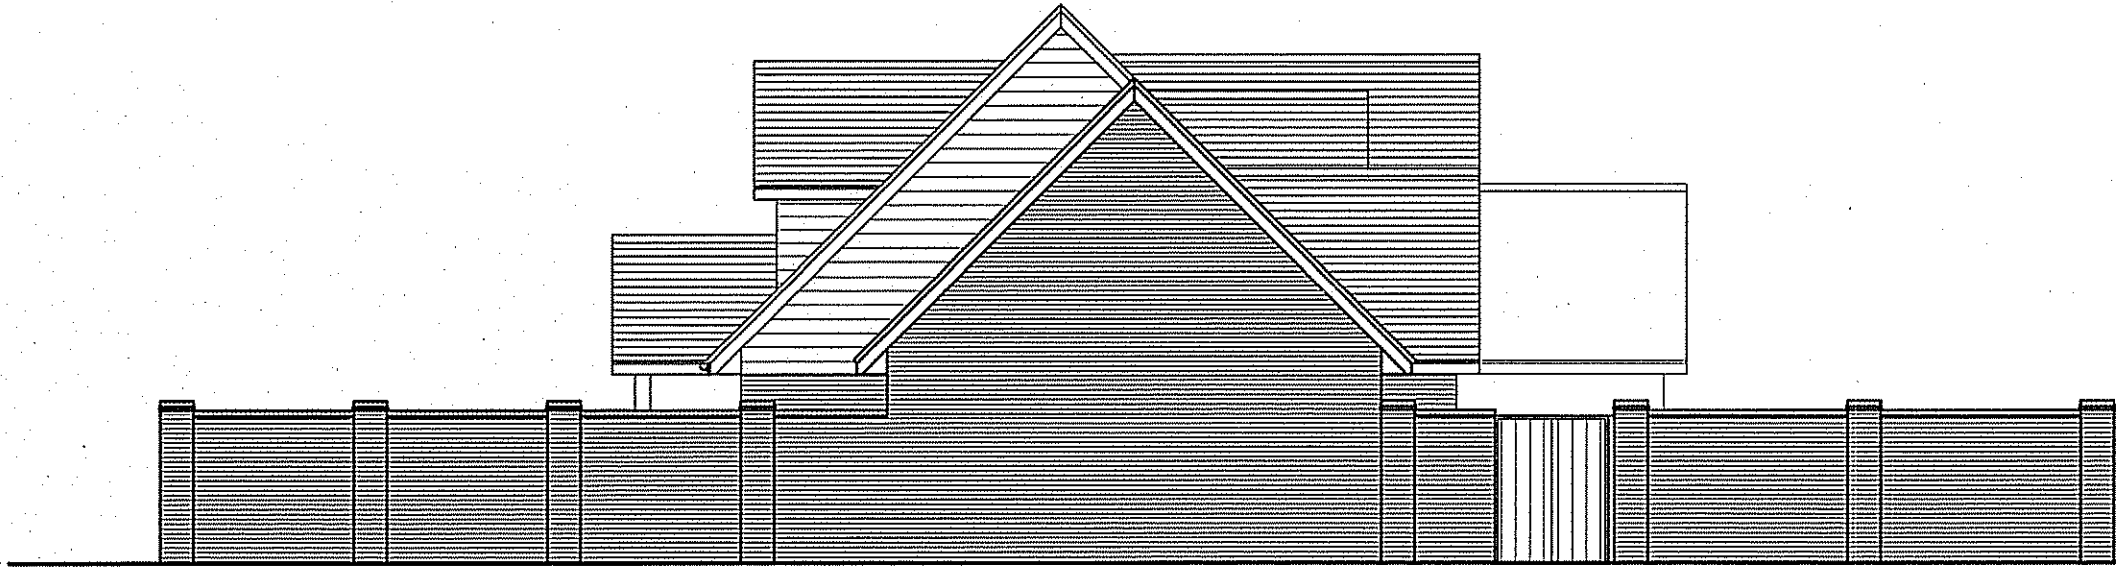

SIDE / SOUTH FACING ELEVATION SHOWING PROPOSED BRICK WALL

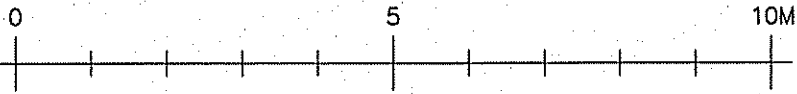

scandiahus
SCANDIA-HUS BUSINESS PARK,
FELCOURT ROAD, FELCOURT, EAST GRINSTEAD,
WEST SUSSEX, RH19 2LP : TEL 01342 838060

FOR
MR/S. HURDLEY
SITE
'TIMBERLEY',
THE RIDGWAY,
FELPHAM, PO22 7JQ

TITLE

PROPOSED DWELLING
ELEVATIONS

C/No. 222445	D/No.	SCALE 1/100 @A2
DRAWN JW	DRAWING NUMBER X01	
DATE 10/18	REV D	