



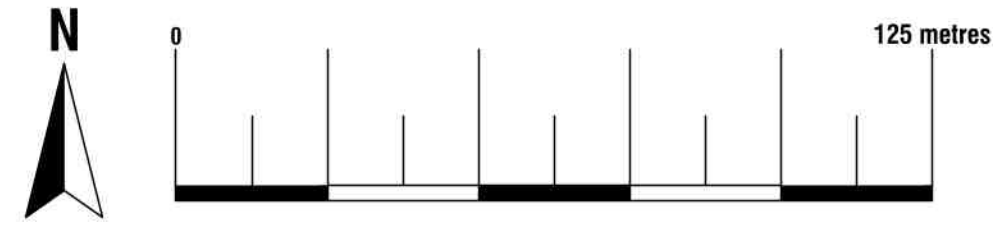



Location Plan
Scale 1:1250
© Crown Copyright and database rights 2021
OS 100047474

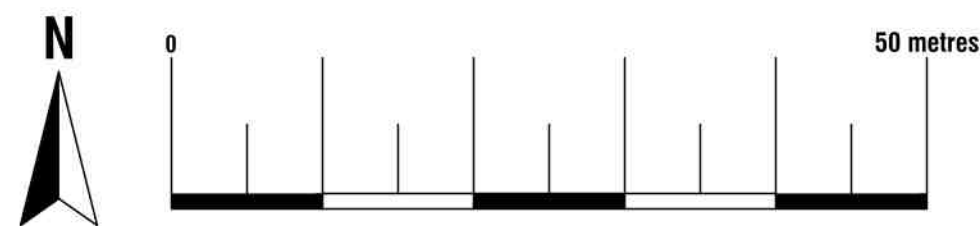

Existing Block Plan
Scale 1:500
© Crown Copyright and database rights 2021
OS 100047474



Proposed Block Plan
Scale 1:500
© Crown Copyright and database rights 2021
OS 100047474

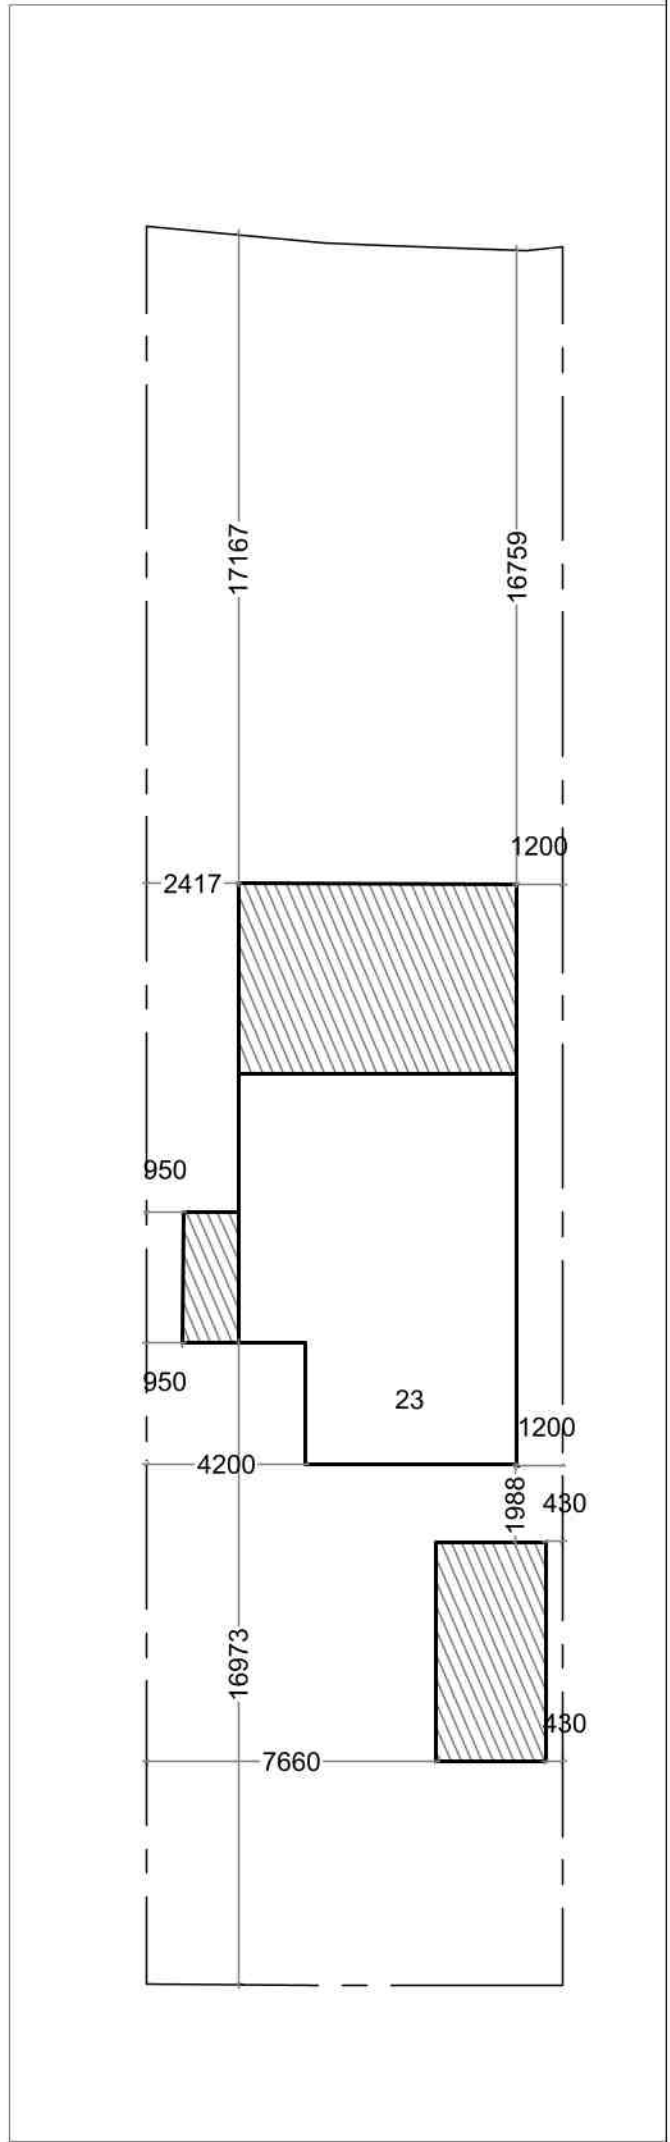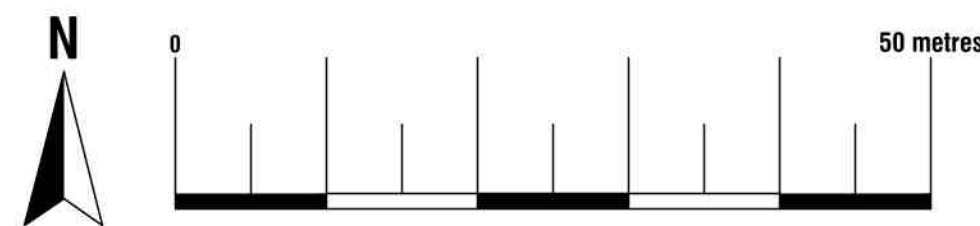

74 Cardiff Road, CF15 7QE • Enquiries@ArkiPlan.co.uk

Site	23 Links Avenue, Felpham, Bognor Regis PO22 7BL	Date	05.01.2022
		Sheet	21-1944 D01 Rev 0
		Job	New Extension & New Garage
		Scale	As Shown@A1
		Title	As Shown