



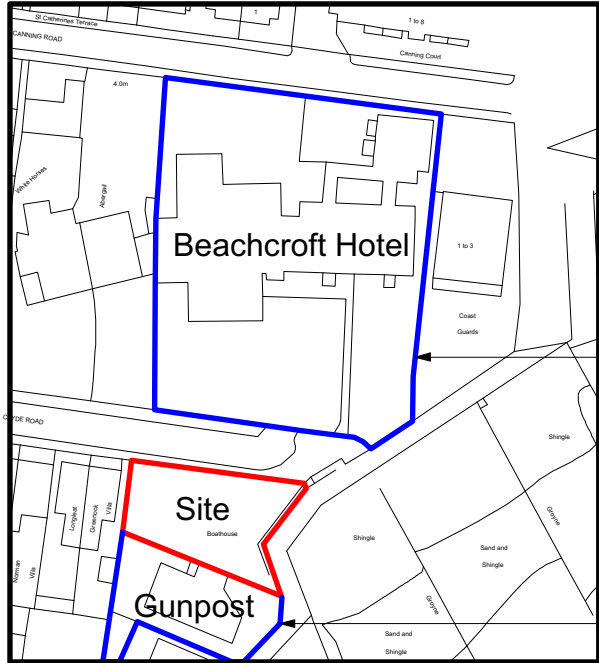


The Beachcroft Hotel & The Old Gun Post are owned by the applicant

Site Location Plan
Scale 1 : 1250

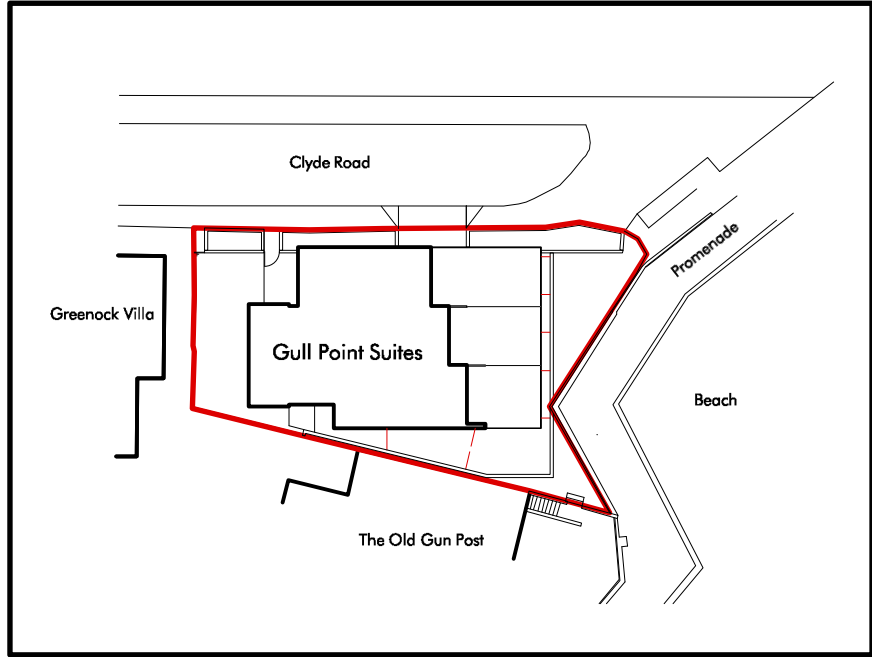

Block Plan
Scale 1 : 500

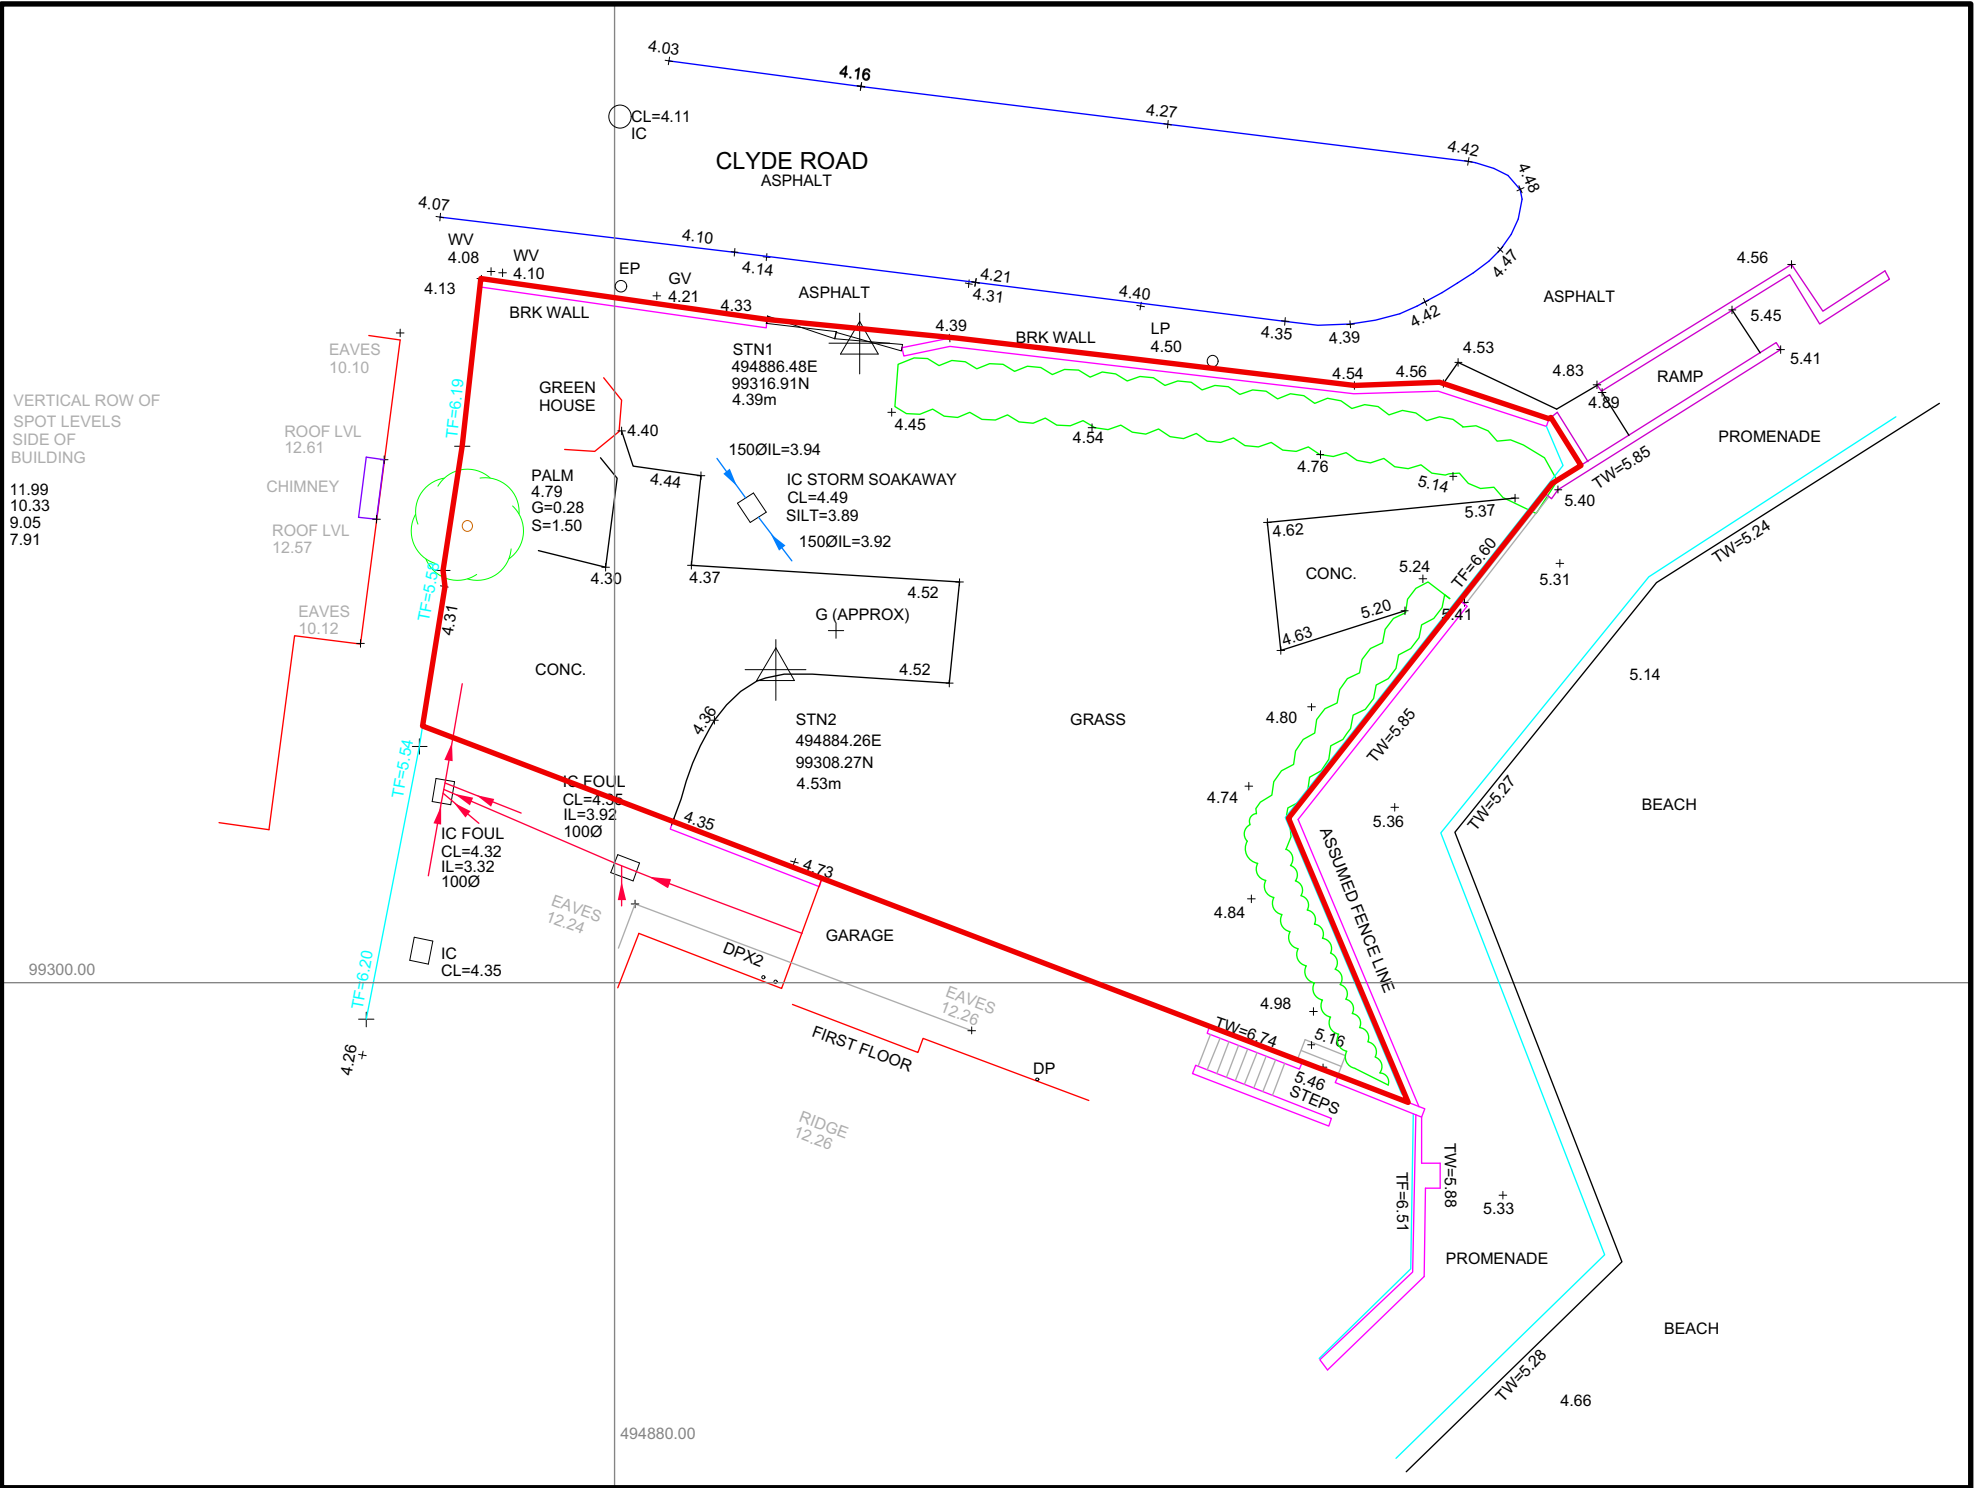

Site Survey
Scale 1 : 200

GULL POINT SUITES ON THE BEACH

IVON BLUMER ARCHITECTS LTD

PROJECT	Gull Point Suites - On the Beach	DATE	20/09/17
TITLE	Location, Block Plan and Survey	DRG NO	IBA/480/01
SCALE	As Noted	REVISIONS	

The Studio • 41 West Drive • Aldwick Bay • West Sussex • PO21 4LZ
www.ivonblumerarchitects.com • ivon@ivonblumerarchitects.com
Tel • 01243 262987
© Ivon Blumer Architects 2017



Planning Issue 26/10/17