


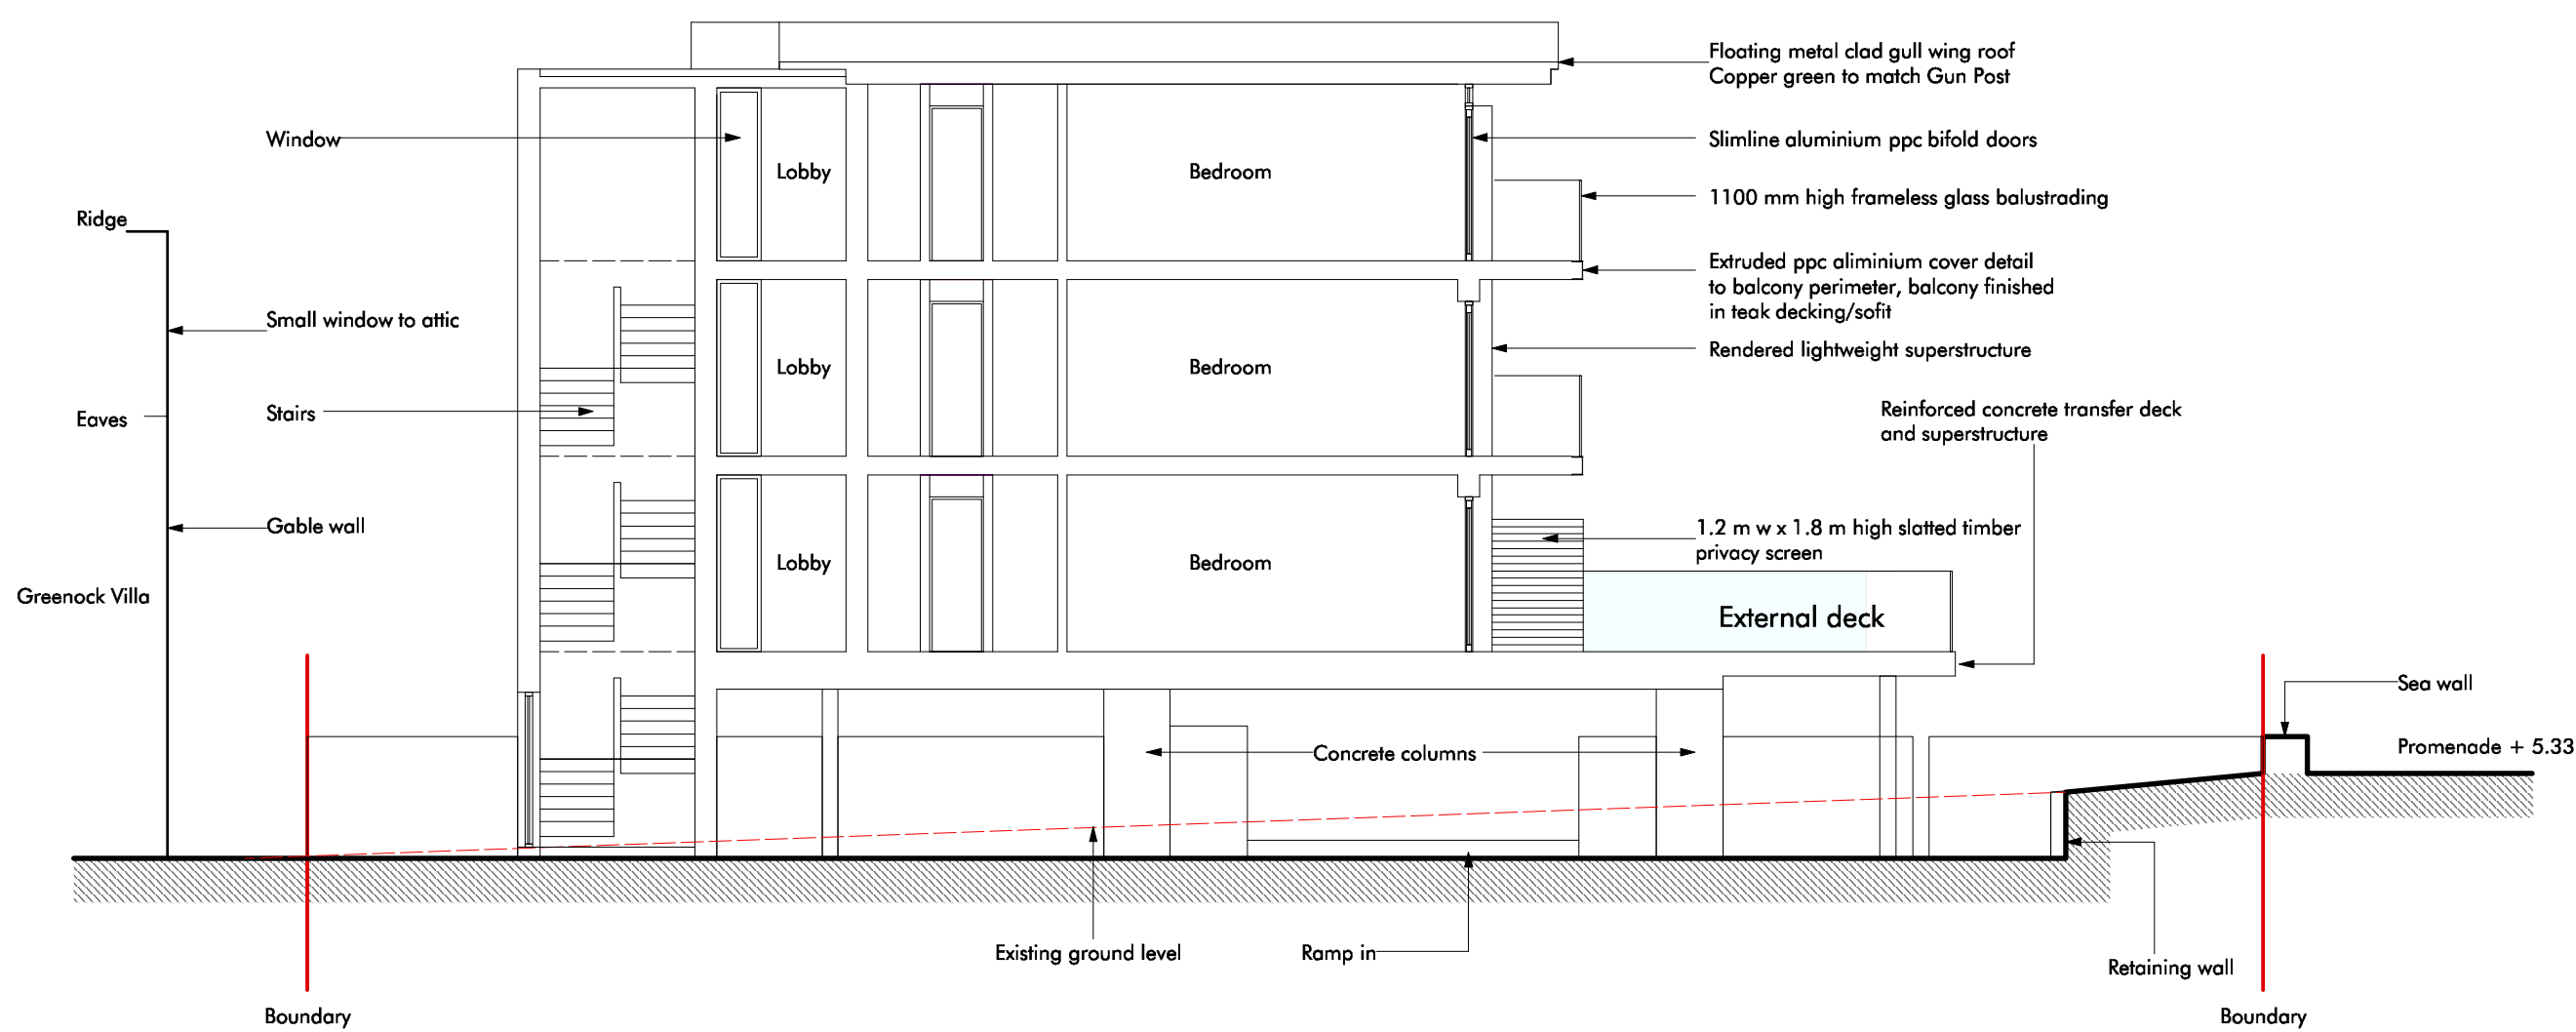


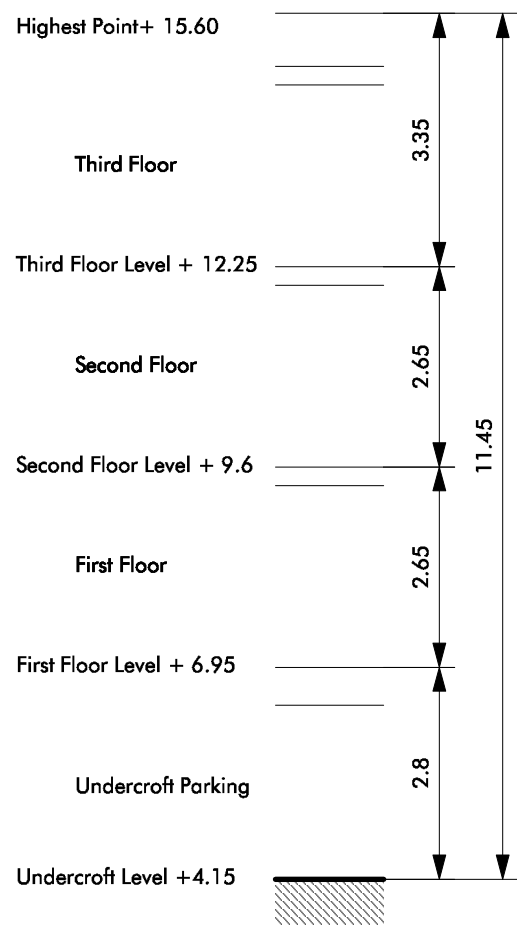

GULL POINT SUITES ON THE BEACH

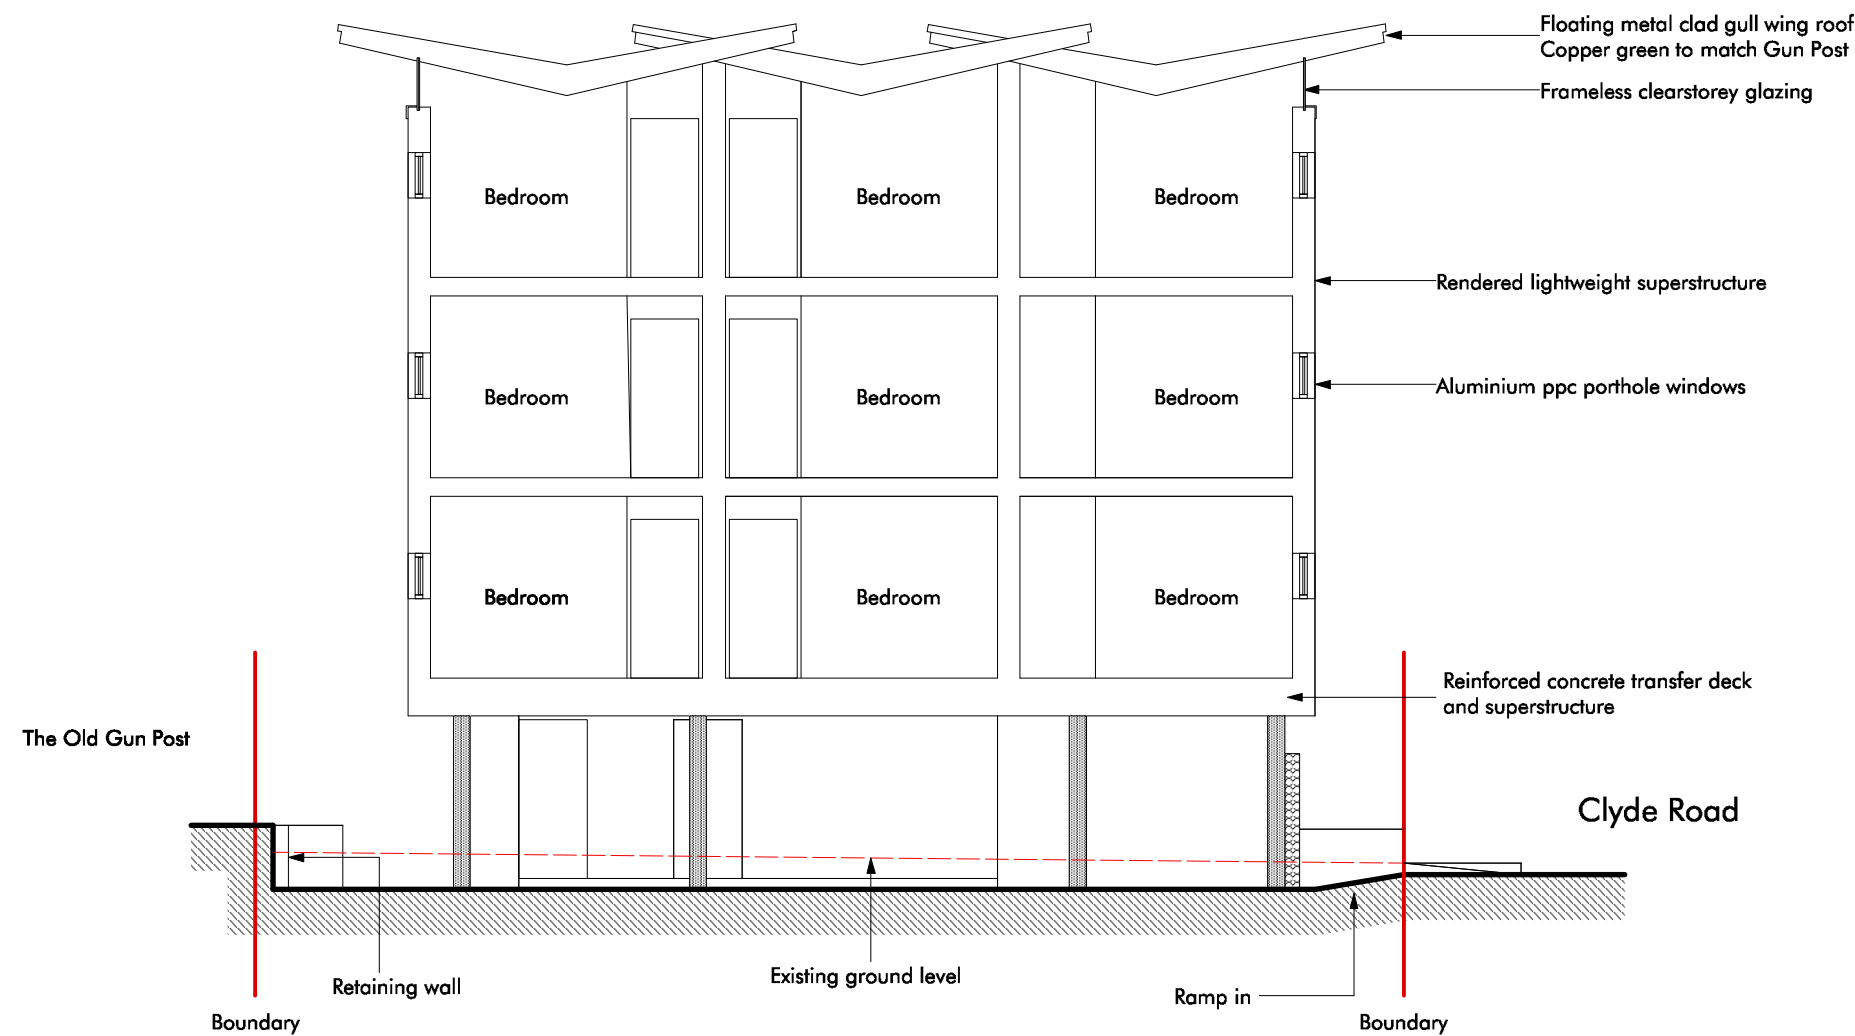

Section AA

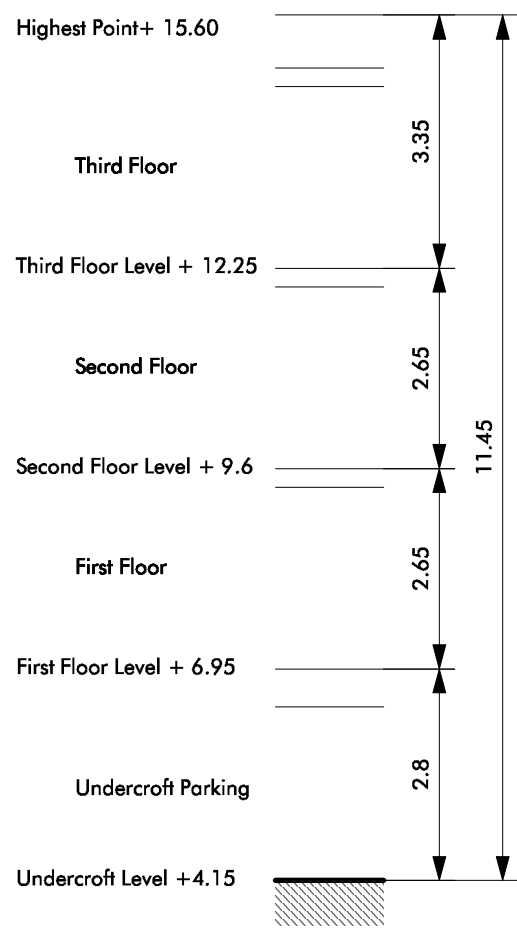

Section BB

IVON BLUMER ARCHITECTS LTD

PROJECT Gull Point Suites - On the Beach
TITLE Typical Sections
SCALE 1 : 100
DATE 20/09/17
DRG NO IBA/480/09
REVISIONS

The Studio • 41 West Drive • Aldwick Bay • West Sussex • PO21 4LZ
www.ivonblumerarchitects.com • ivon@ivonblumerarchitects.com
Tel • 01243 262987
© Ivon Blumer Architects 2017

