



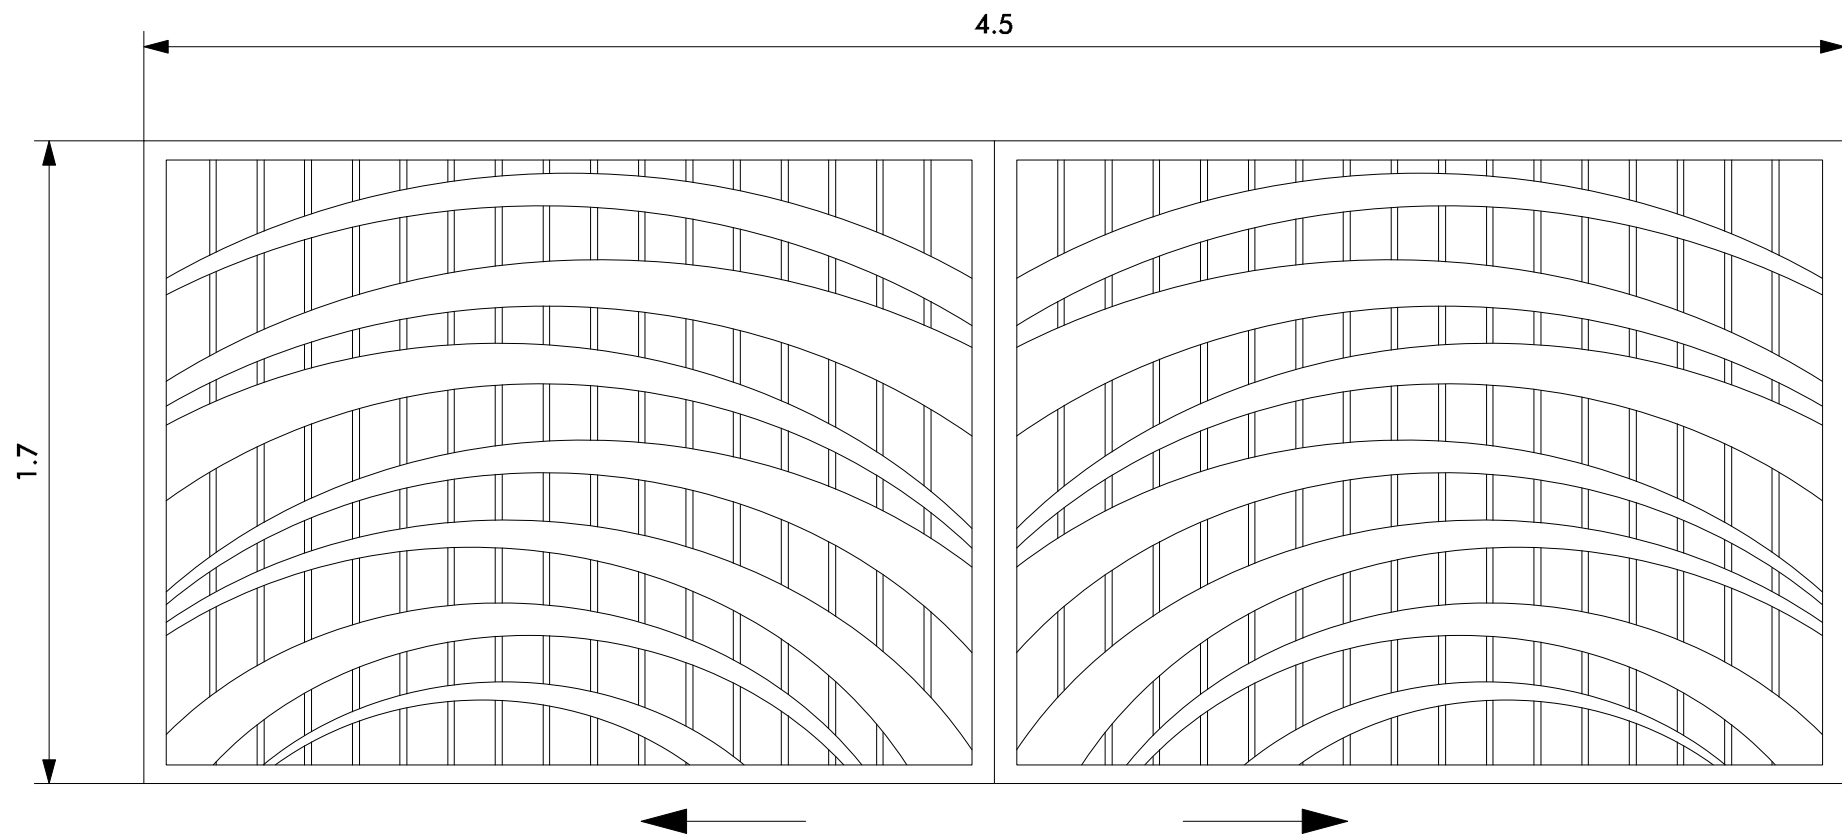


Car Park Gates  
Scale 1 : 20

Gull wing motif  
Electric Bi-folding gates constructed in galvanised steel  
With wireless Transponder

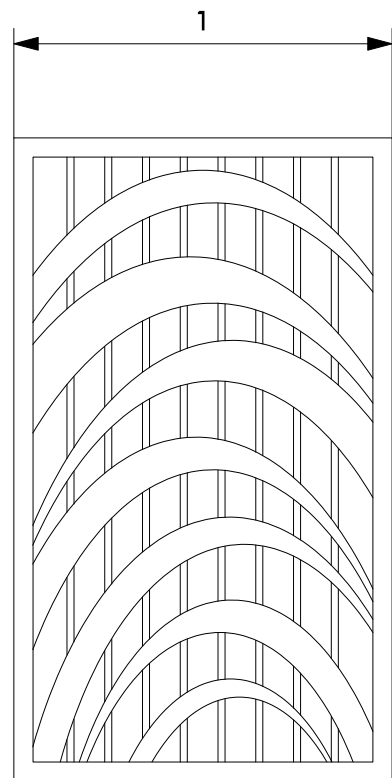


Pedestrian Gate  
Scale 1 : 20

Electric Bi-folding gates constructed in galvanised steel  
With wireless digital keypad

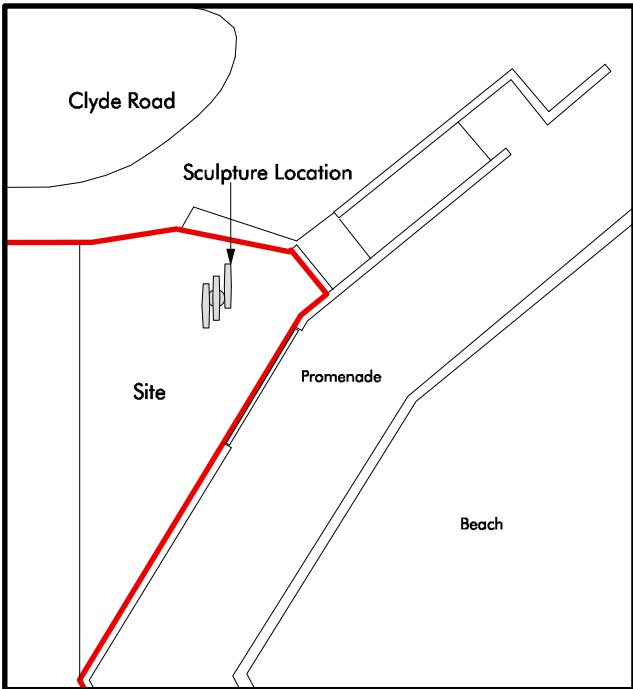

Sculpture Location  
Scale 1 ... 200

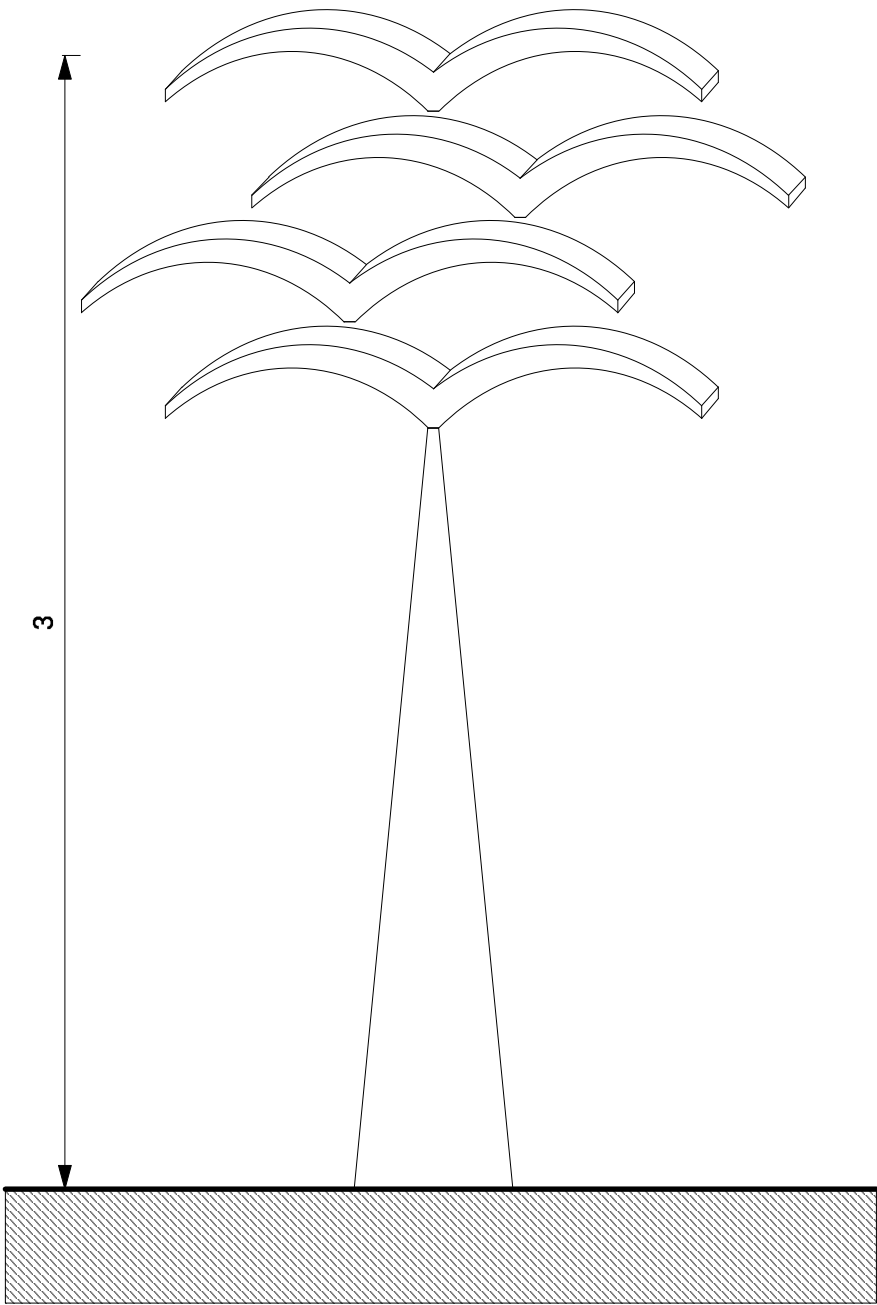

Gull Point Sculpture Elevation  
Scale 1 : 20  
Conical granite plinth/point with weathered copper birds

Drft Idea for % for art by way of sculpture