



GULL POINT SUITES ON THE BEACH

Image Board

All images are illustrative of the type of material and detail proposed on the design drawings
Landscaping to Lizard Landscaping Final Design

Images of slimline Bi-fold doors, to be finished in PPC RAL 7004, with grey anti-sun solar control glass



Image gull wing roof detail with clearstorey glazing, glass to be anti sun grey





Blue/Green Copper (TECU Patina)

Using a specially developed industrial process, TECU® copper sheets are pre-weathered green on one side. This process causes an oxidised layer to form on the surface on the copper – a process similar to the natural patination that occurs over a long period of time when copper is exposed to atmospheric conditions. Colouring continually changes on exposure to the elements.



Frameless glass to balconies, with light blue tint

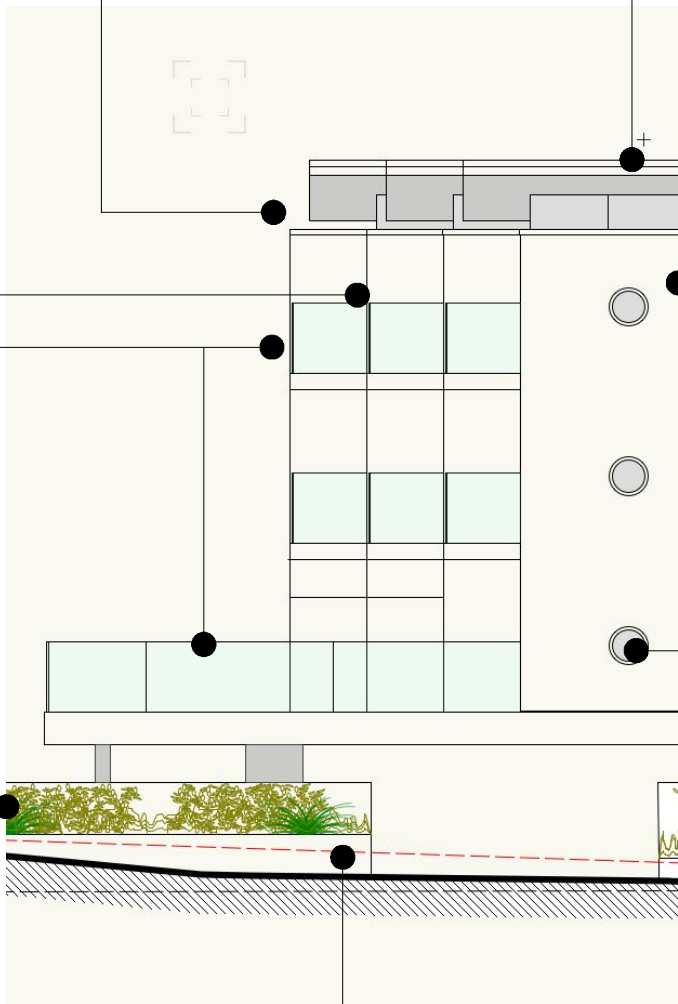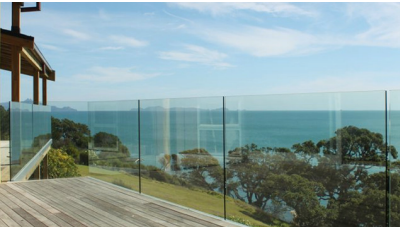

Images of Sto type render, white




Images of porthole windw, to be finished in PPC RAL 7004



RAL 7004



Images of gabion walls, to be filled with large beach pebbles

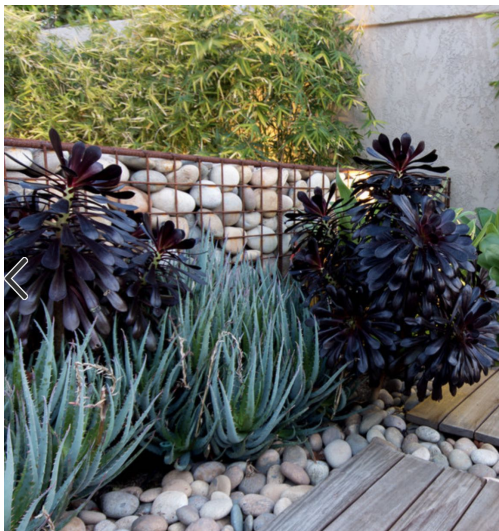

Images of low retaining wall along boundary with Clyde road, natural cast concrete finish.

IVON BLUMER ARCHITECTS LTD

PROJECT Gull Point Suites - On the Beach
TITLE Image Board
SCALE NTS

DATE 06/10/17
DRG NO IBA/480/11
REVISIONS

The Studio • 41 West Drive • Aldwick Bay • West Sussex • PO21 4LZ
www.ivonblumerarchitects.com • ivon@ivonblumerarchitects.com

Tel • 01243 262987
© Ivon Blumer Architects 2017

