

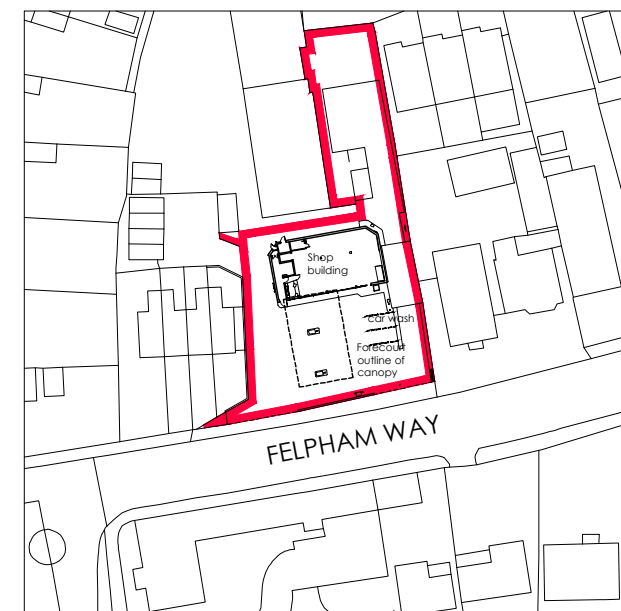


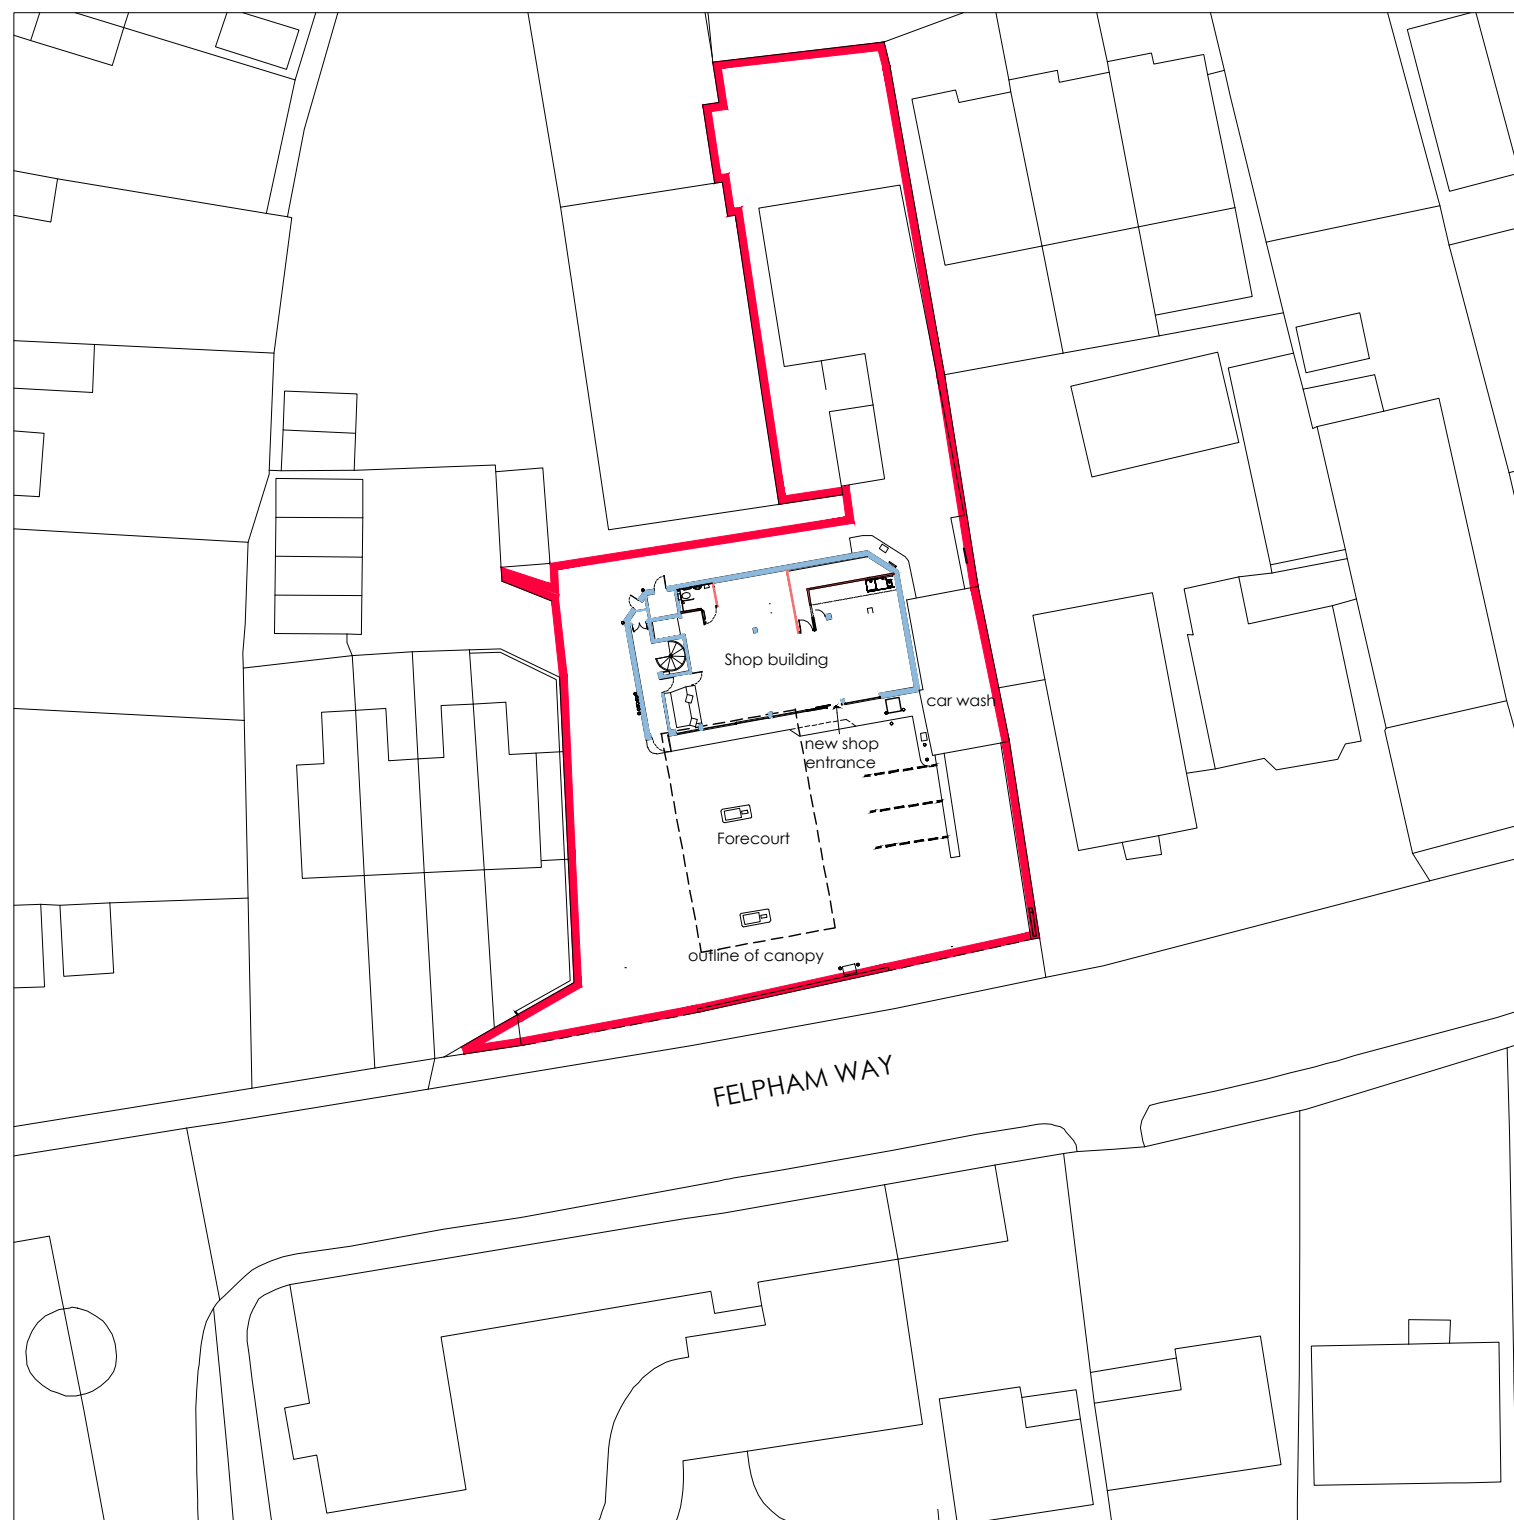


Ordnance Survey, (c) Crown Copyright 2018. All rights reserved. Licence number 100022432

Location Plan Scale 1:1250

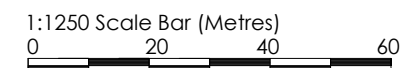

Block Plan Scale 1:500

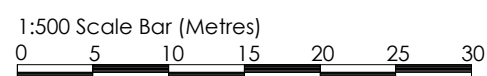

rev	date	by	description
CLIENT			
mfg Gladstone Place 36-38 Upper Marlborough Road St Albans, AL1 3UU			
PROJECT LOCATION			
Bognor Regis Service Station 97 Felpham Way, Felpham, Bognor Regis, West Sussex. PO22 8QB			
DRAWING			
Location & Block Plans			
Wyeth Projects Services The Cart Shed, Amberley Court, Amberley Lane, Millford, Surrey, GU8 5EB, United Kingdom Tel: +44 (0)1483 424704 Email: enquires@wyethprojects.com © This drawing is the copyright of WYETH PROJECTS SERVICES LTD.			
Date:	November 2018	Draw By:	L.O. A3
Scale:	1:1250 & 1:500	Dwg No:	WPS-MFG-122-P-01
Rev:	~		

PLANNING