


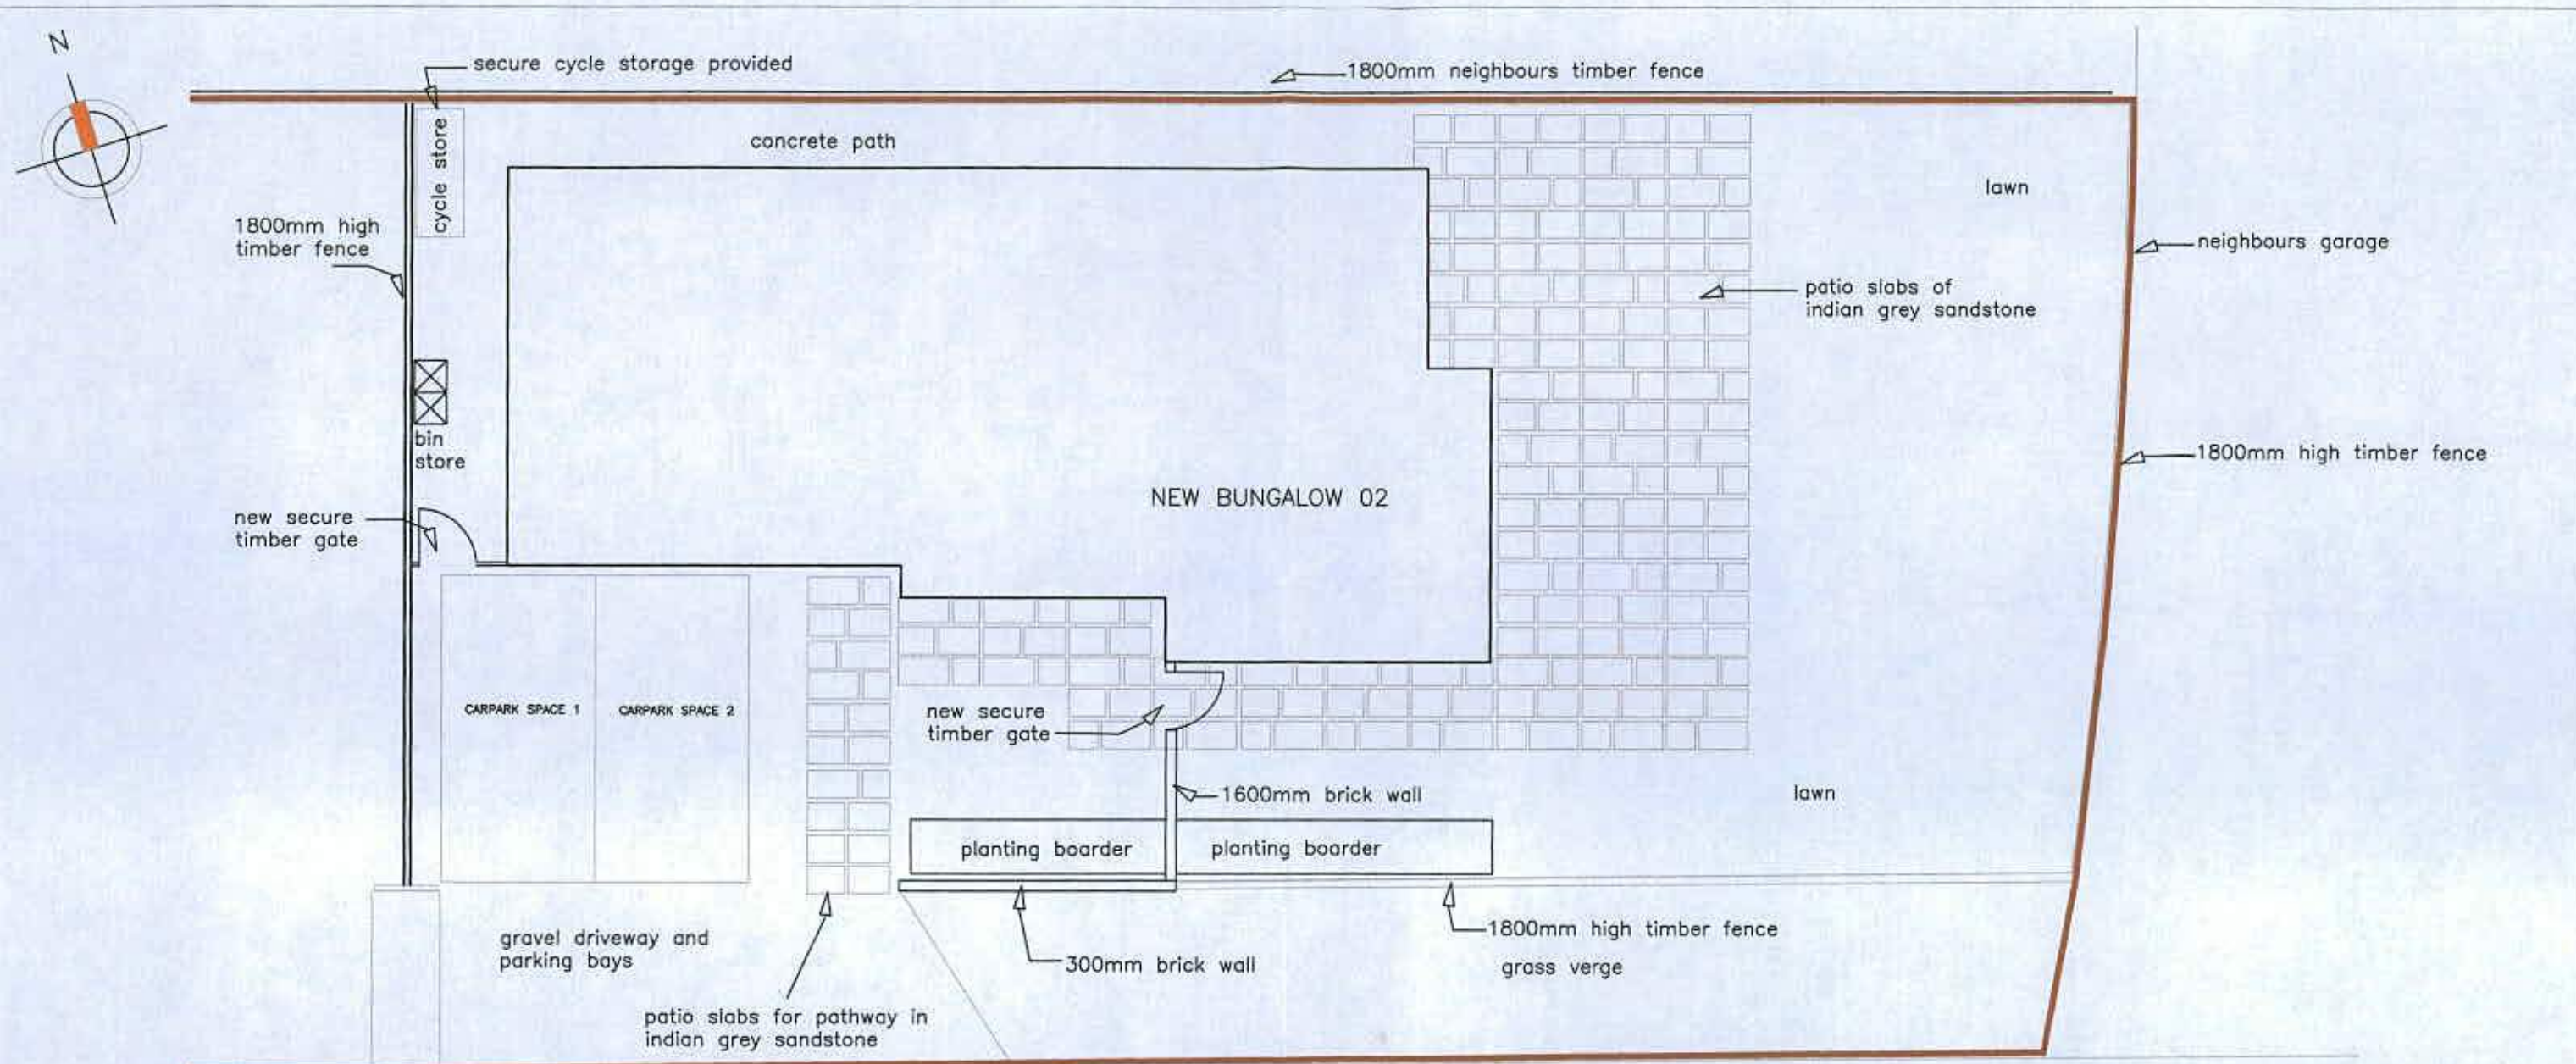

PROPOSED SITE LAYOUT PLAN 1:100

SUMMERHILL DRIVE

AMdesign

ARCHITECTURE DESIGN DEVELOPMENT
Leeza Aldis-Hobbs ARB RIBA SPAB

Mob: 07756 329400
e-mail: leeza@amdesignltd.co.uk

PROJECT
**84 FLANSHAM LANE
FELPHAM
WEST SUSSEX
PO22 6AH**
PROJECT STAGE
PLANNING

DRAWING
**PROPOSED
LANDSCAPE PLAN**

DRAWING No REVISION
232/05

SCALE 1:100 DRAWN LA
DATE NOV 2018 CHECKED

LETTER	REVISION	DATE
This scheme is subject to town planning and all other necessary consents. All dimensions and levels to be checked on site. This drawing is to be read in conjunction with other relevant drawings and documents. Report all discrepancies to the Architect before work commences. AM Design is the trading name of AM Design Ltd © AM Design Ltd. All rights reserved.		